

EXISTING REAR
ELEVATION 1:50

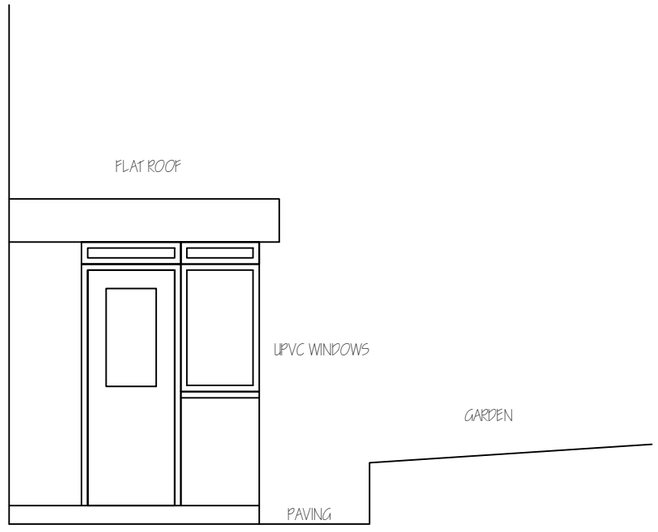

EXISTING SIDE
ELEVATION 1:50

Revisions	A. A-----	00-00-
This drawing is for planning permission only and is not a construction drawing.		
Drawing Title	EXISTING-ELEVATION	
Job No. - Dwg No.	LM/2011/1 .	-
Client:	LEE NEEVE AND DIANE LAZZARANO 112 BARNSLEY ROAD DARTON BARNSLEY S75 5NS	
Scale.	1:50	

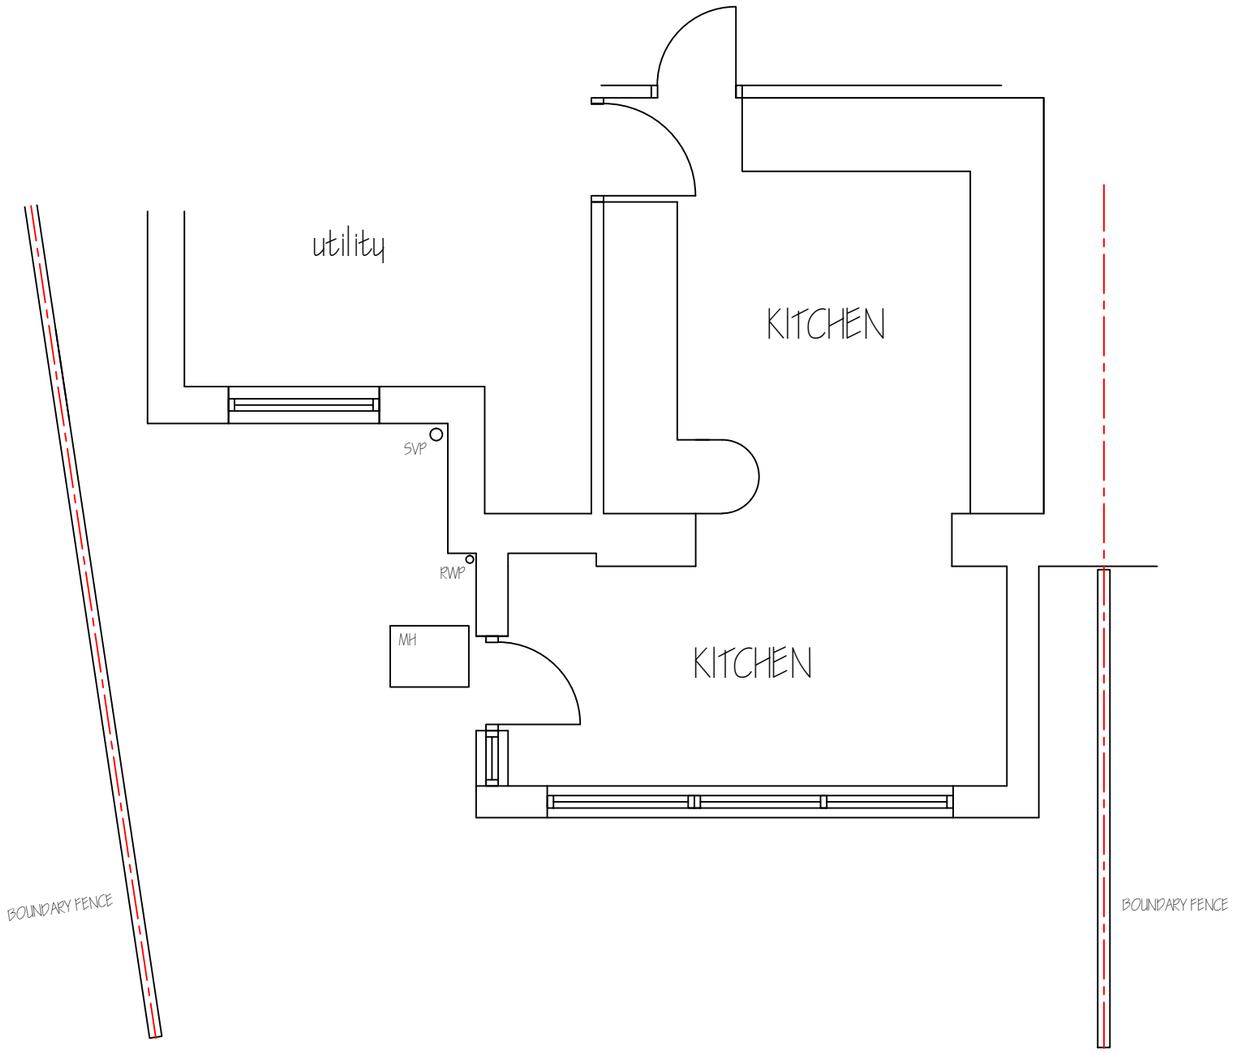

EXISTING PLAN
1:50

Revisions	A. A-----	00-00-
This drawing is for planning permission only and is not a construction drawing.		
Drawing Title	EXISTING-PLAN	
Job No. - Dwg No.	LM/2011/2 .	-
Client:	LEE NEEVE AND DIANE LAZZARANO 112 BARNSLEY ROAD DARTON BARNSLEY S75 5NS	
Scale.	1:50	

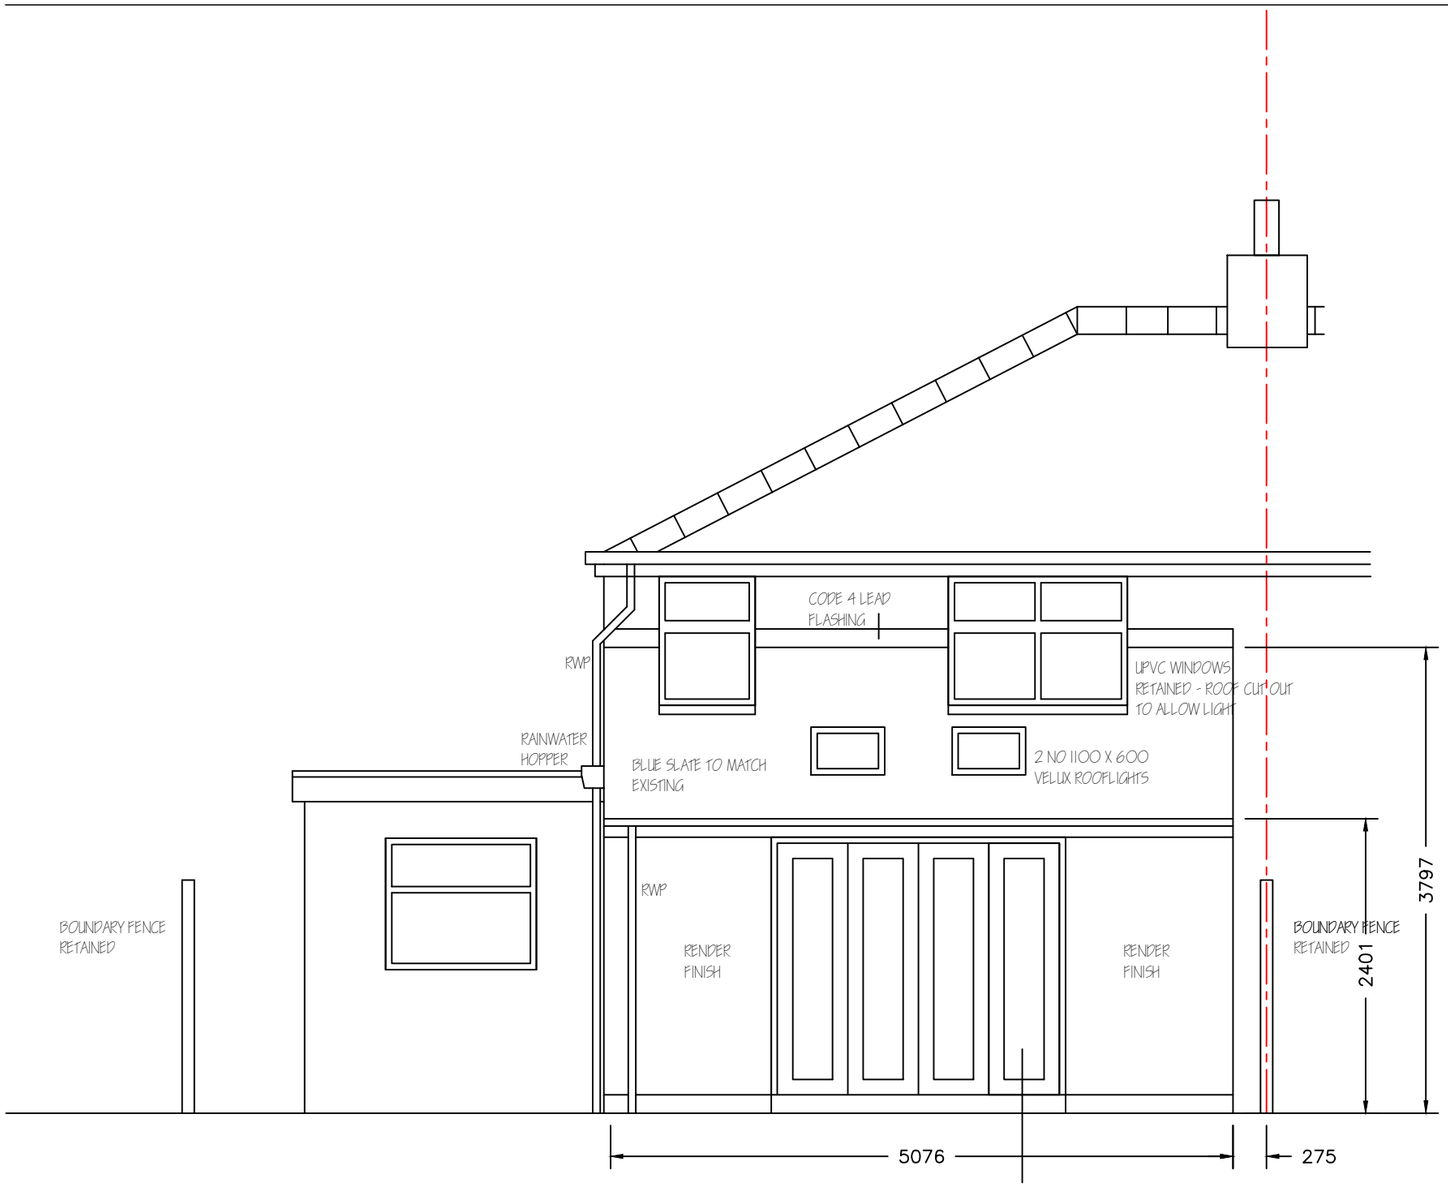

PROPOSED REAR ELEVATION 1:50

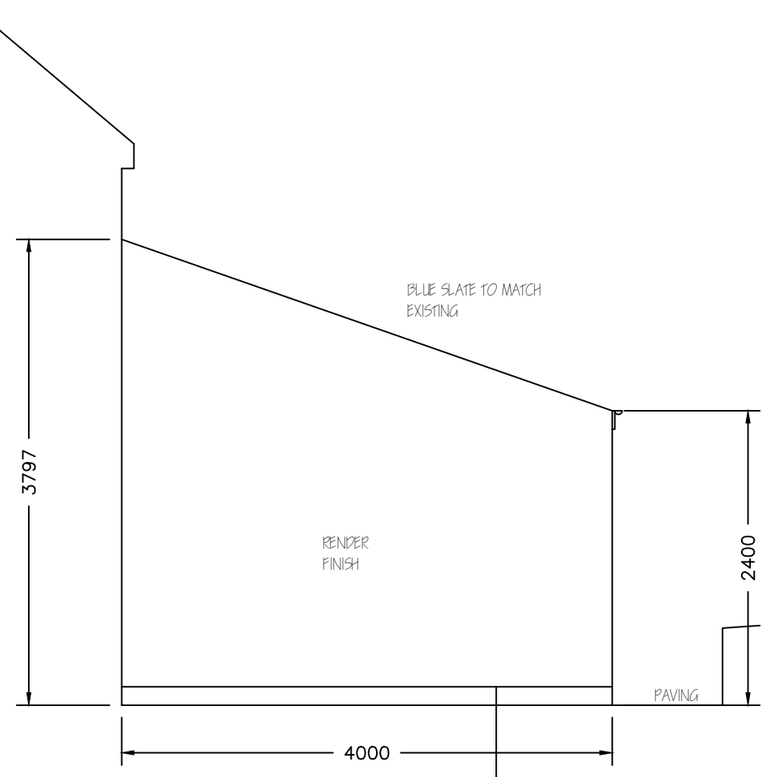

PROPOSED SIDE ELEVATION 1:50 (other side mirrored)

Revisions	A. A-----	00-00-
This drawing is for planning permission only and is not a construction drawing.		
Drawing Title	PROPOSED-ELEVATIONS	
Job No. - Dwg No.	LM/2011/3 .	–
Client:	LEE NEEVE AND DIANE LAZZARANO 112 BARNSLEY ROAD DARTON BARNSLEY S75 5NS	
Scale.	1:50	

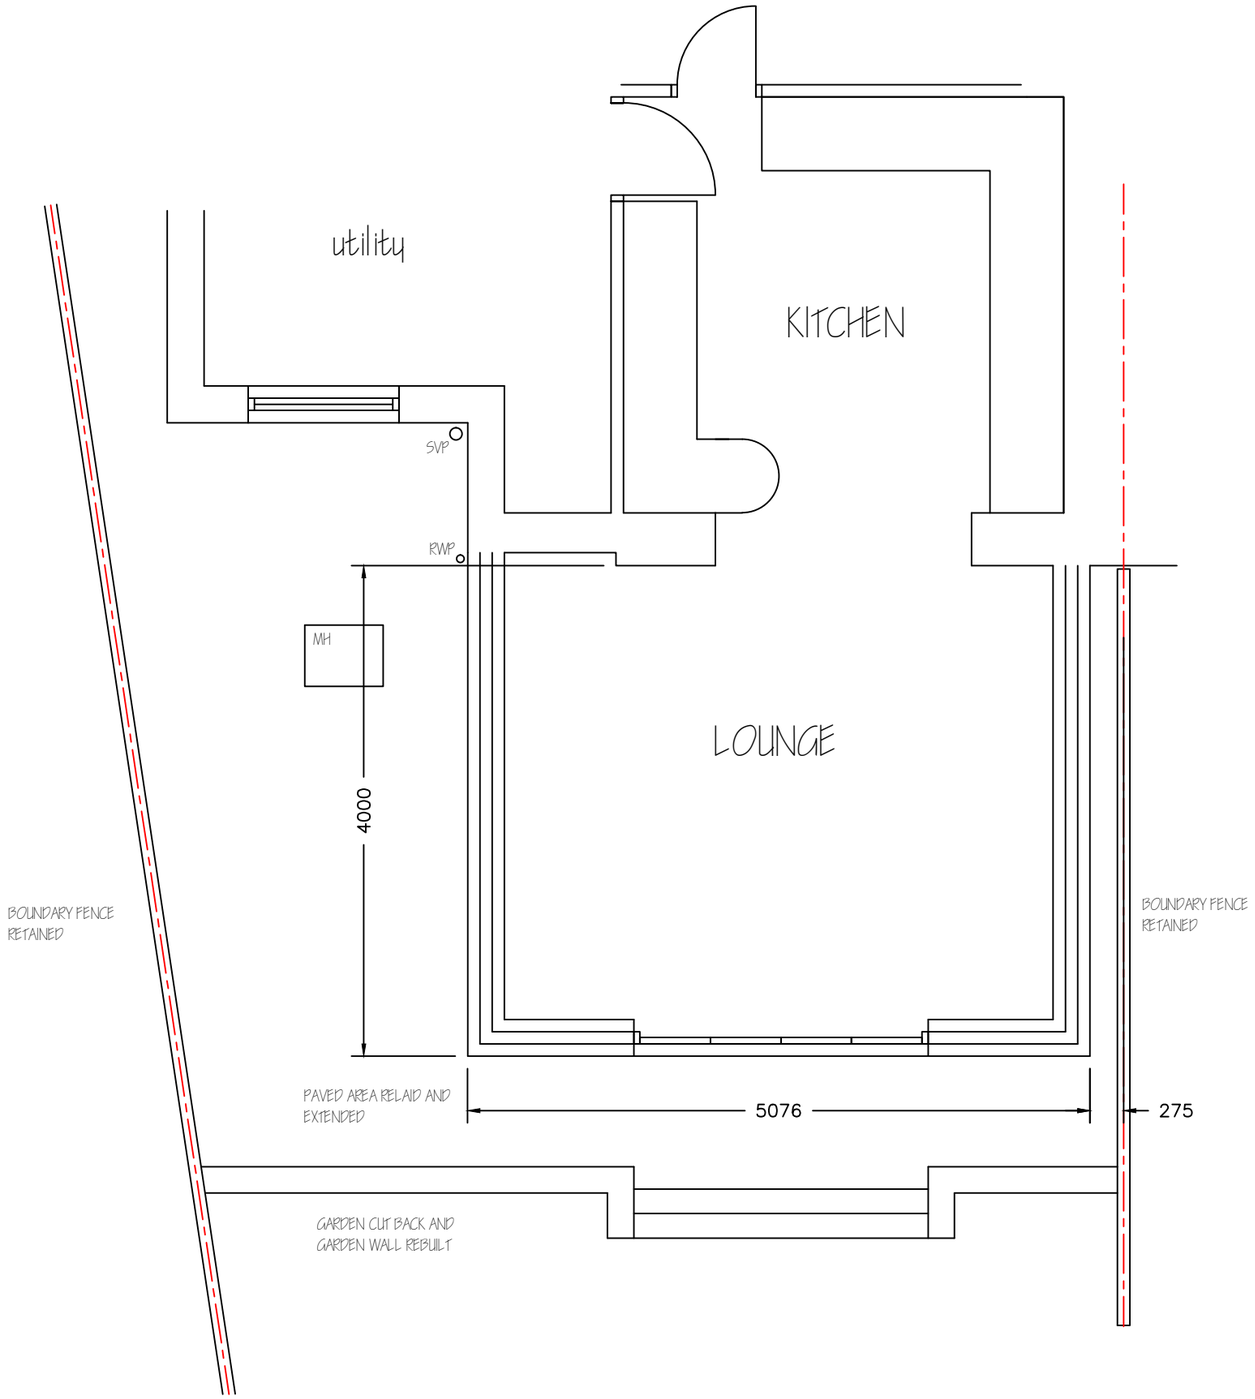

PROPOSED FLOOR
PLAN 1:50

Revisions	A. A-----	00-00-
This drawing is for planning permission only and is not a construction drawing.		
Drawing Title	PROPOSED-PLAN	
Job No. - Dwg No.	LM/2011/4 .	-
Client:	LEE NEEVE AND DIANE LAZZARANO 112 BARNSLEY ROAD DARTON BARNSLEY S75 5NS	
Scale.	1:50	

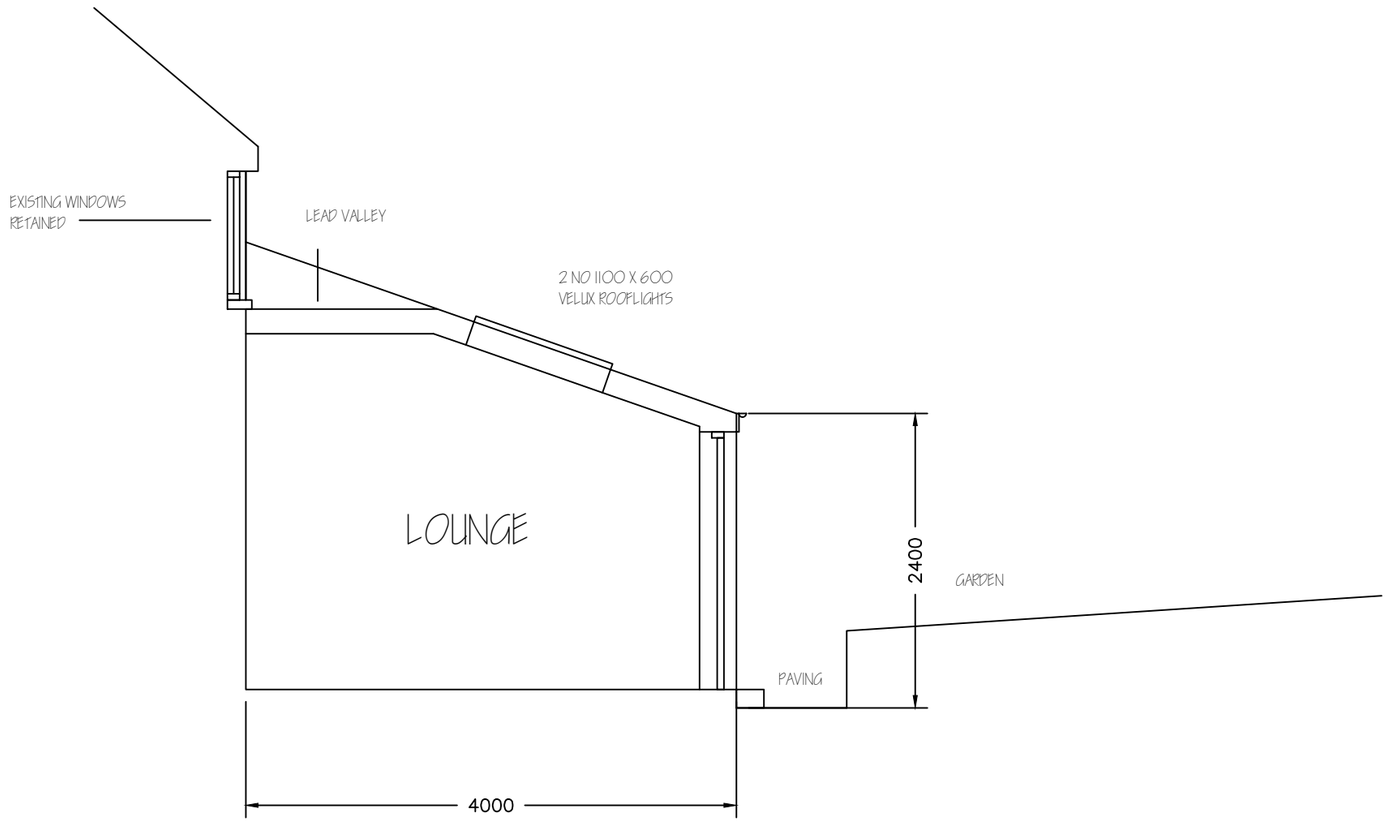

PROPOSED SECTION
1:50

Revisions	A. A-----	00-00-
This drawing is for planning permission only and is not a construction drawing.		
Drawing Title	PROPOSED-SECTION	
Job No. - Dwg No.	LM/2011/5 .	-
Client:	LEE NEEVE AND DIANE LAZZARANO 112 BARNSLEY ROAD DARTON BARNSLEY S75 5NS	
Scale.	1:50	

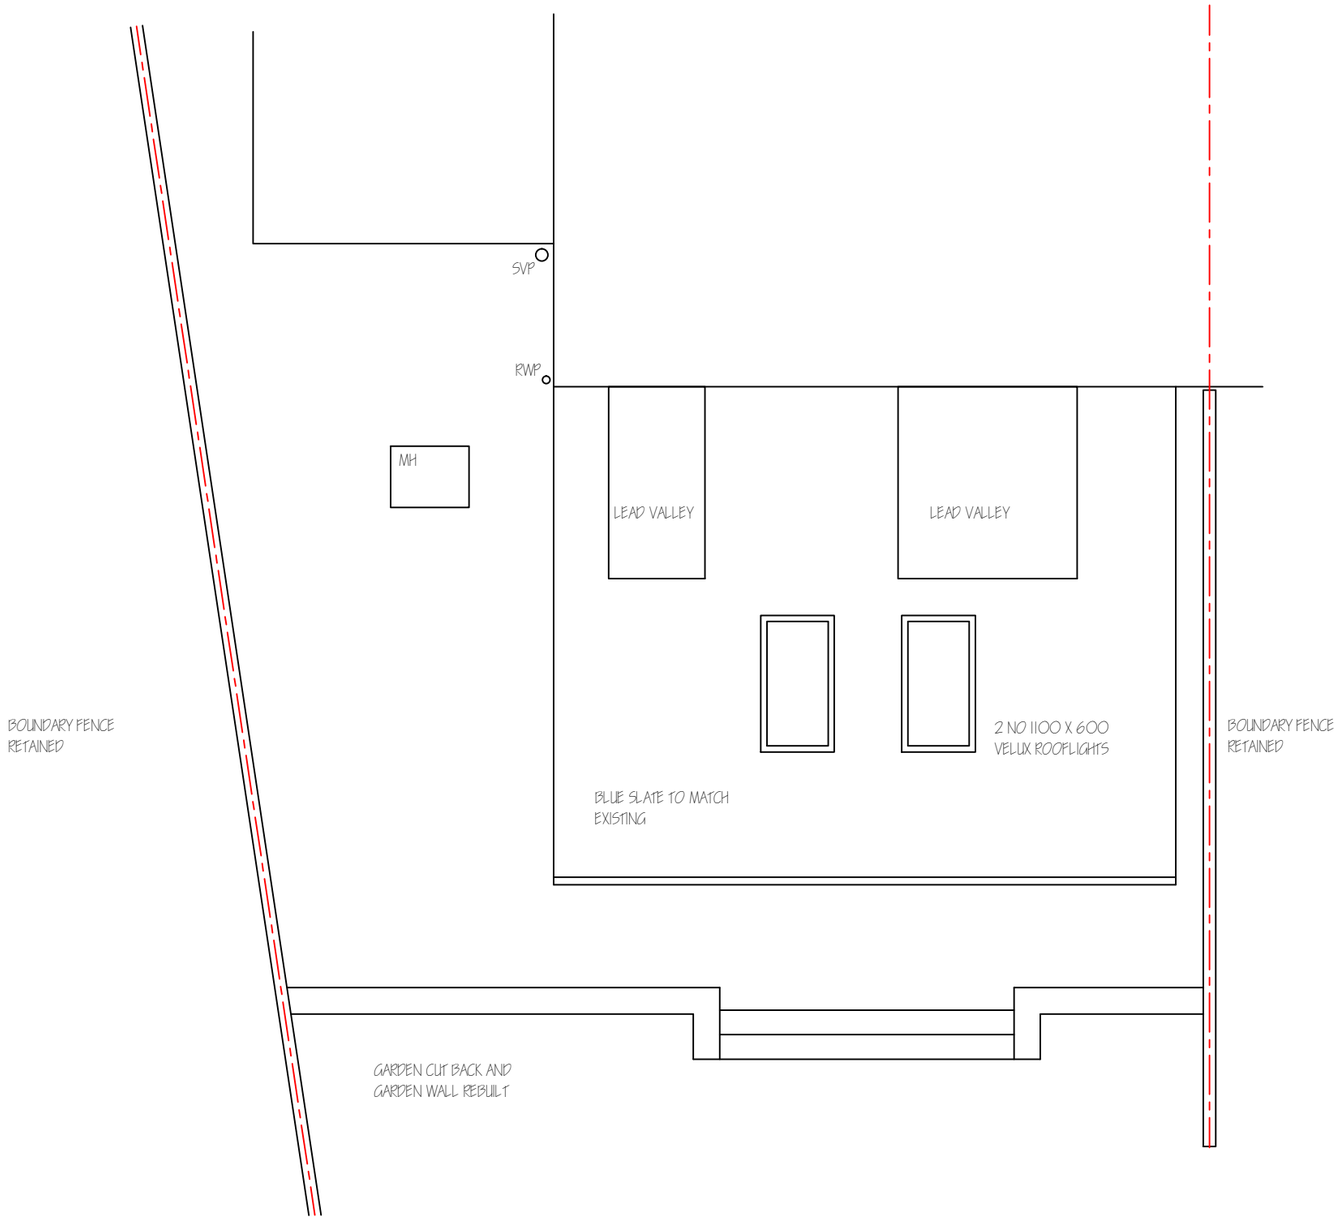

PROPOSED ROOF PLAN 1:50

Revisions	A. A-----	00-00-

This drawing is for planning permission only and is not a construction drawing.

Drawing Title	PROPOSED-ROOF-PLAN		
Job No. - Dwg No.	LM/2011/6	.	-
Client:	LEE NEEVE AND DIANE LAZZARANO 112 BARNSLEY ROAD DARTON BARNSLEY S75 5NS		
Scale.	1:50		



Revisions	A. A-----	00-00-
This drawing is for planning permission only and is not a construction drawing.		
Drawing Title	PROPOSED-BLOCK-PLAN	
Job No. - Dwg No.	LM/2011/7 . -	
Client:	LEE NEEVE AND DIANE LAZZARANO 112 BARNSLEY ROAD DARTON BARNSLEY S75 5NS	
Scale.	1:500	

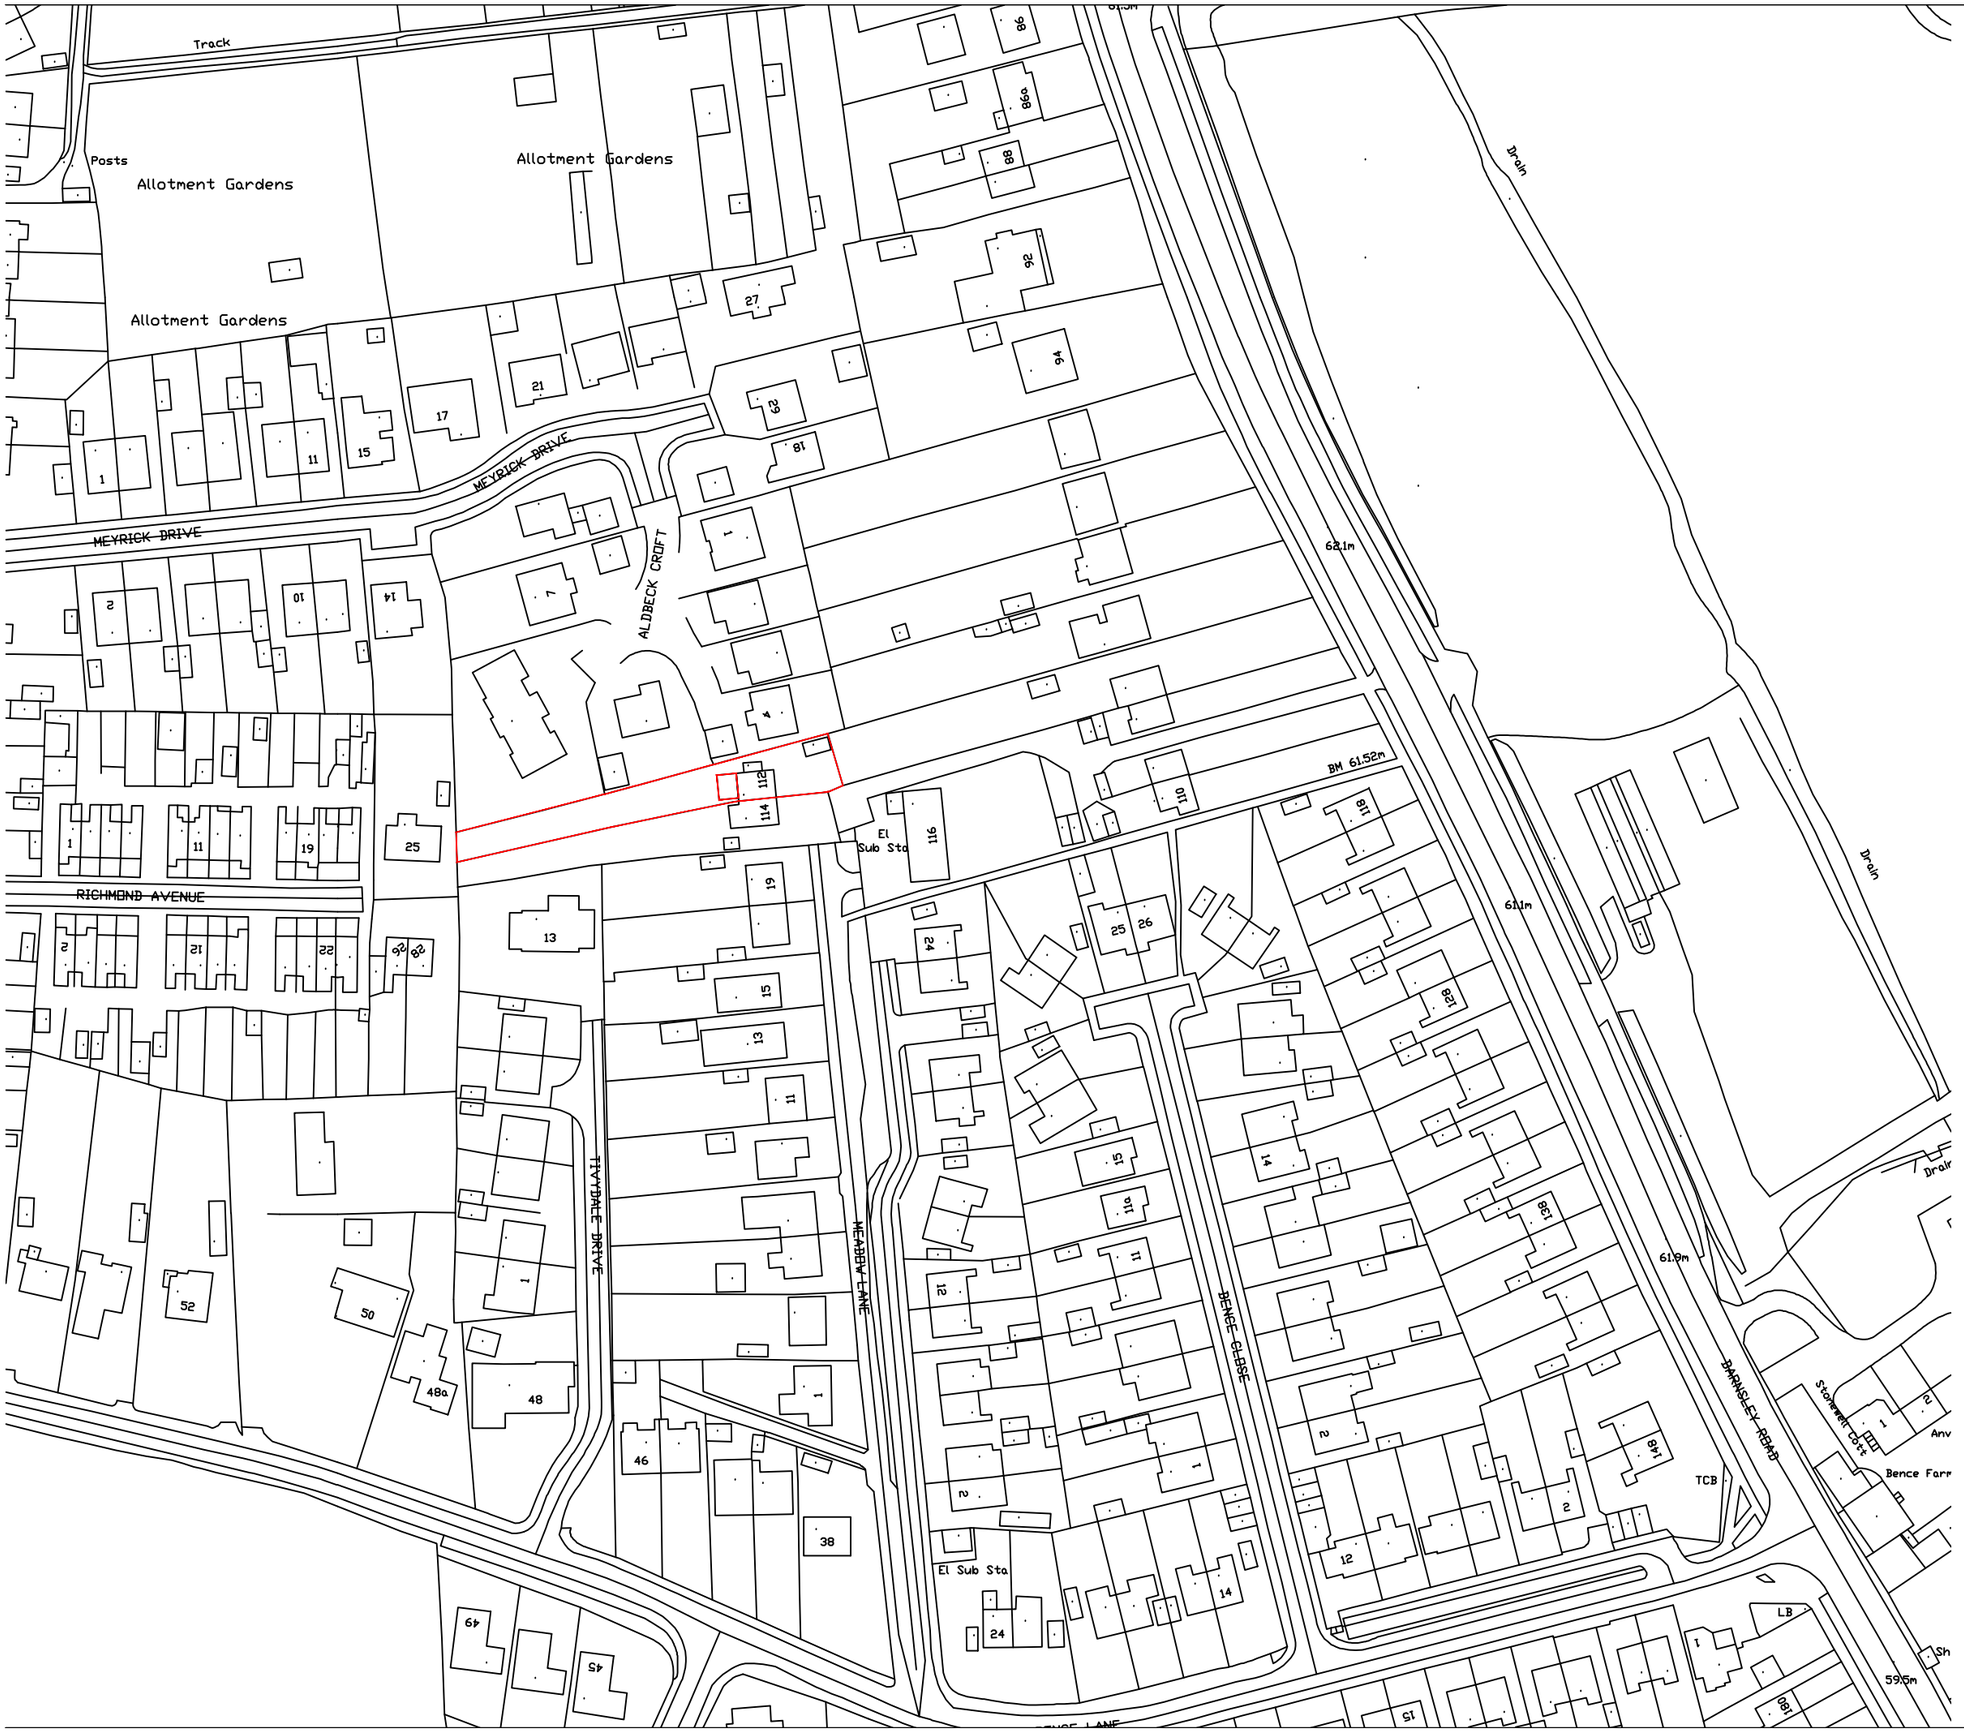

Revisions	A. A-----	00-00-
This drawing is for planning permission only and is not a construction drawing.		
Drawing Title	PROPOSED-LOCATION-PLAN	
Job No. - Dwg No.	LM/2011/8	-
Client:	LEE NEEVE AND DIANE LAZZARANO 112 BARNSLEY ROAD DARTON BARNSLEY S75 5NS	
Scale.	1:1250	