
ground floor


Scale 1 to 100 @A3


0 1 5 10


NORTH

garden

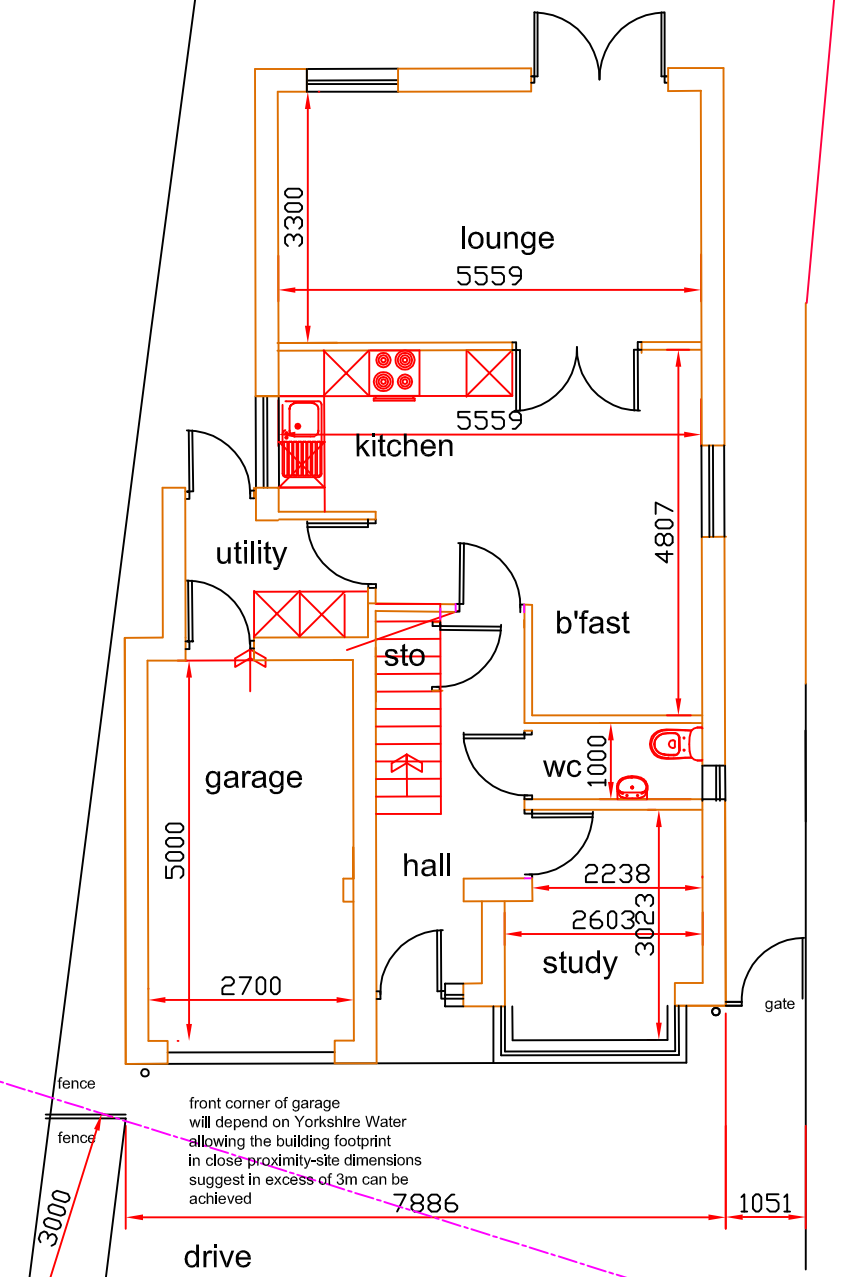

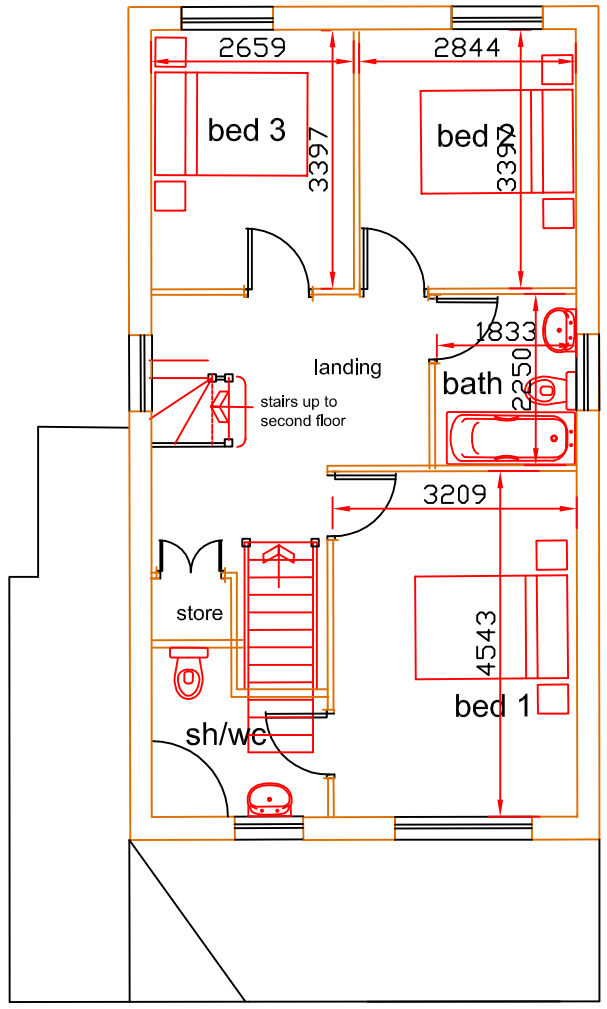

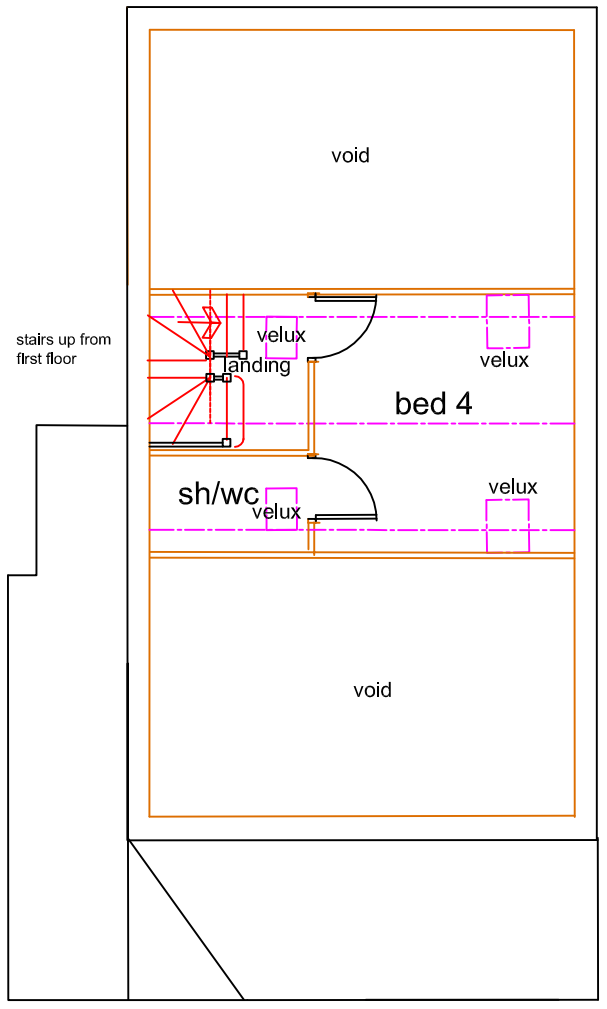

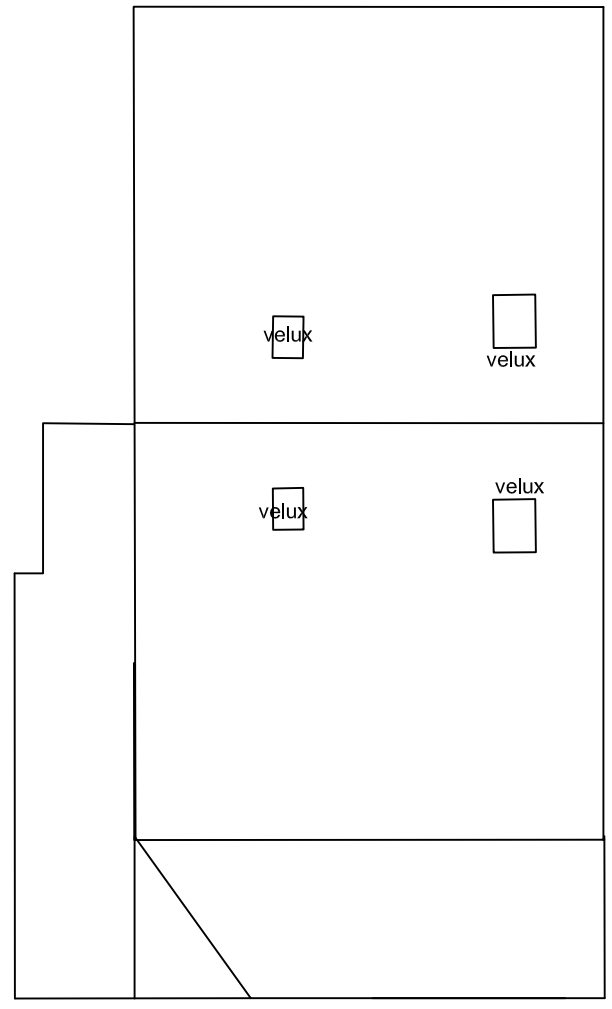

first floor

second floor

roof

1:100 plans as proposed new house

J. Murray
Architectural Services
4 BROOKSIDE CLOSE, HACKENTHORPE
SHEFFIELD S12 4LE 0114 247 0602

TITLE
new house in curtilege
134 church hill

shaw
CLIENT

plans as proposed

DATE 9 3 09 SCALE 1:100

DRAWING No.
s/09/05

REVISION