PAUL MATTHEWS ARCHITECTURAL Ltd

ARCHITECTURE | PLANNING | DESIGN


Malkin Farm
Brow Lane
Holmfirth
HD9 2RJ
07946872499
paul@paulmatthewsarchitectural.co.uk
www.paulmatthewsarchitectural.co.uk


Company Registration Number: 09898149 – Company Registered in England and Wales


Do not scale from drawing, use figured dimensions only.

All dimensions must be checked and verified on site prior to commencement of works and architect to be notified of any discrepancies.

The copyright for these drawings remains the property of Paul MatthewsArchitectural Ltd. They must not be reproduced in any way without prior written consent from the originator (Paul MatthewsArchitecturalLtd).

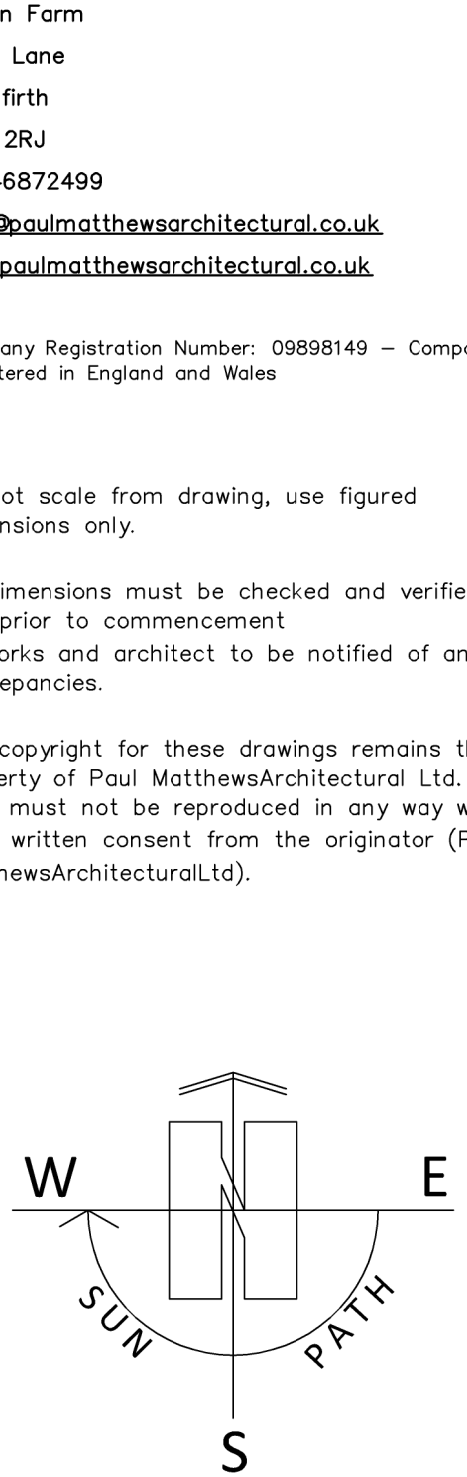

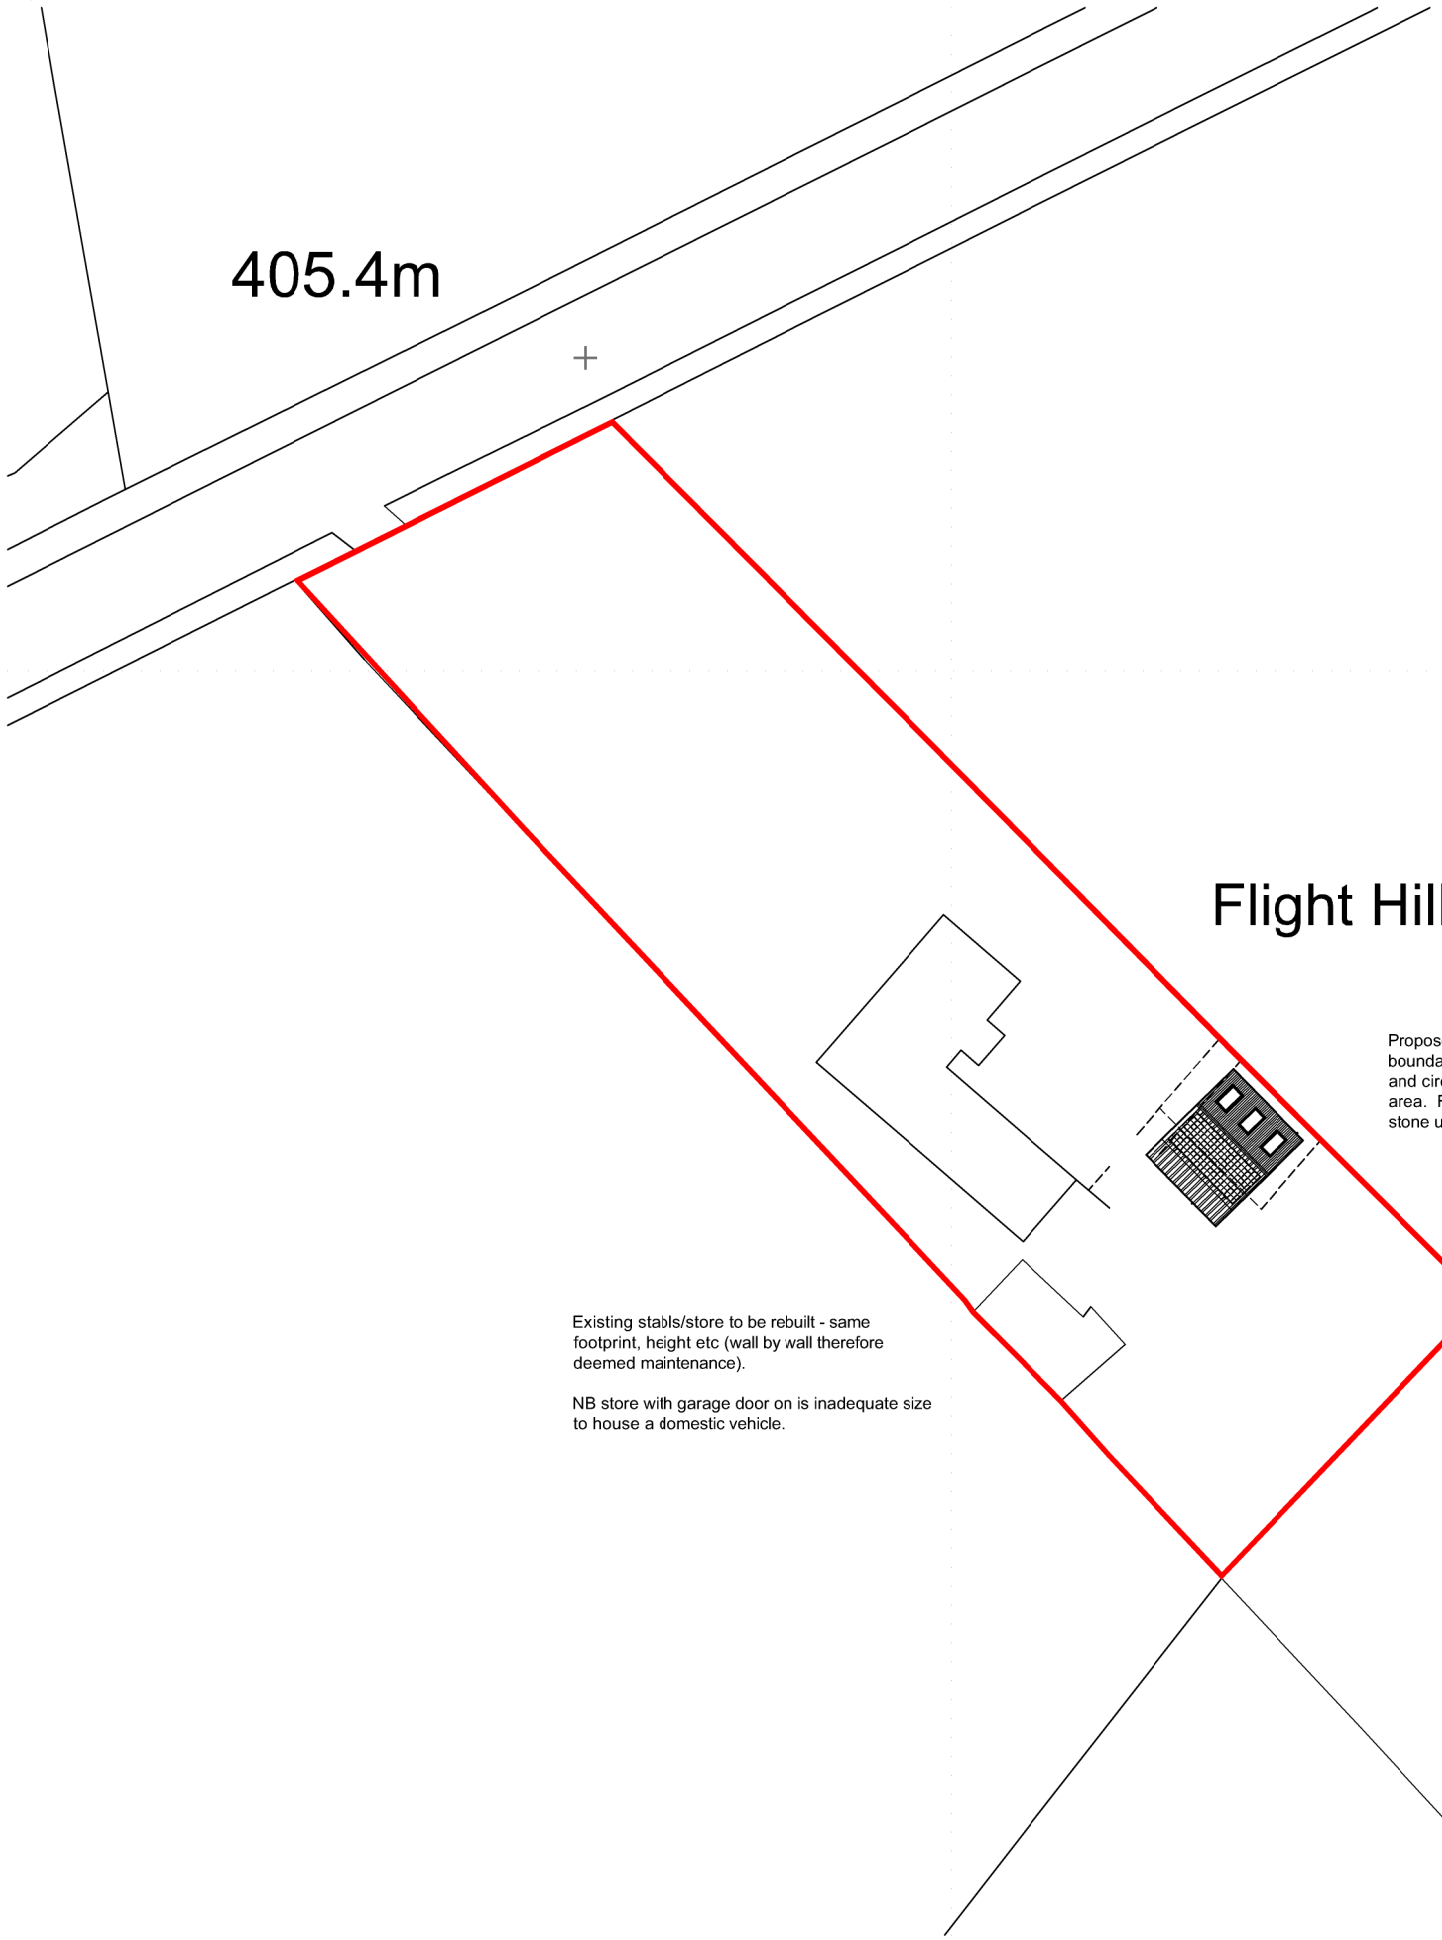

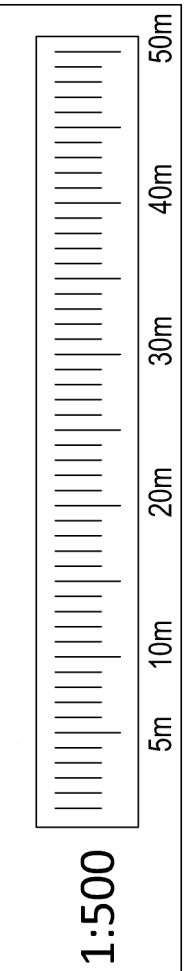

Project

Erection of Detached Garage, Store and Log Store at Flight Hill Cottage, Flight Hill, Hade Edge, Holmfirth, HD9 2TE.

Client

Mr & Mrs S Hirst

Drawing Title/Issue

Proposed Block Plan

scale	date	sheet size	dwg. no.
1:500	02/2022	A3	22/768/05