


INFORMATION WITHIN THIS DRAWING IS NOT NECESSARILY PRODUCED TO SCALE.
ALWAYS USE FIGURED DIMENSIONS AND CO-ORDINATES - IF IN DOUBT, ASK.

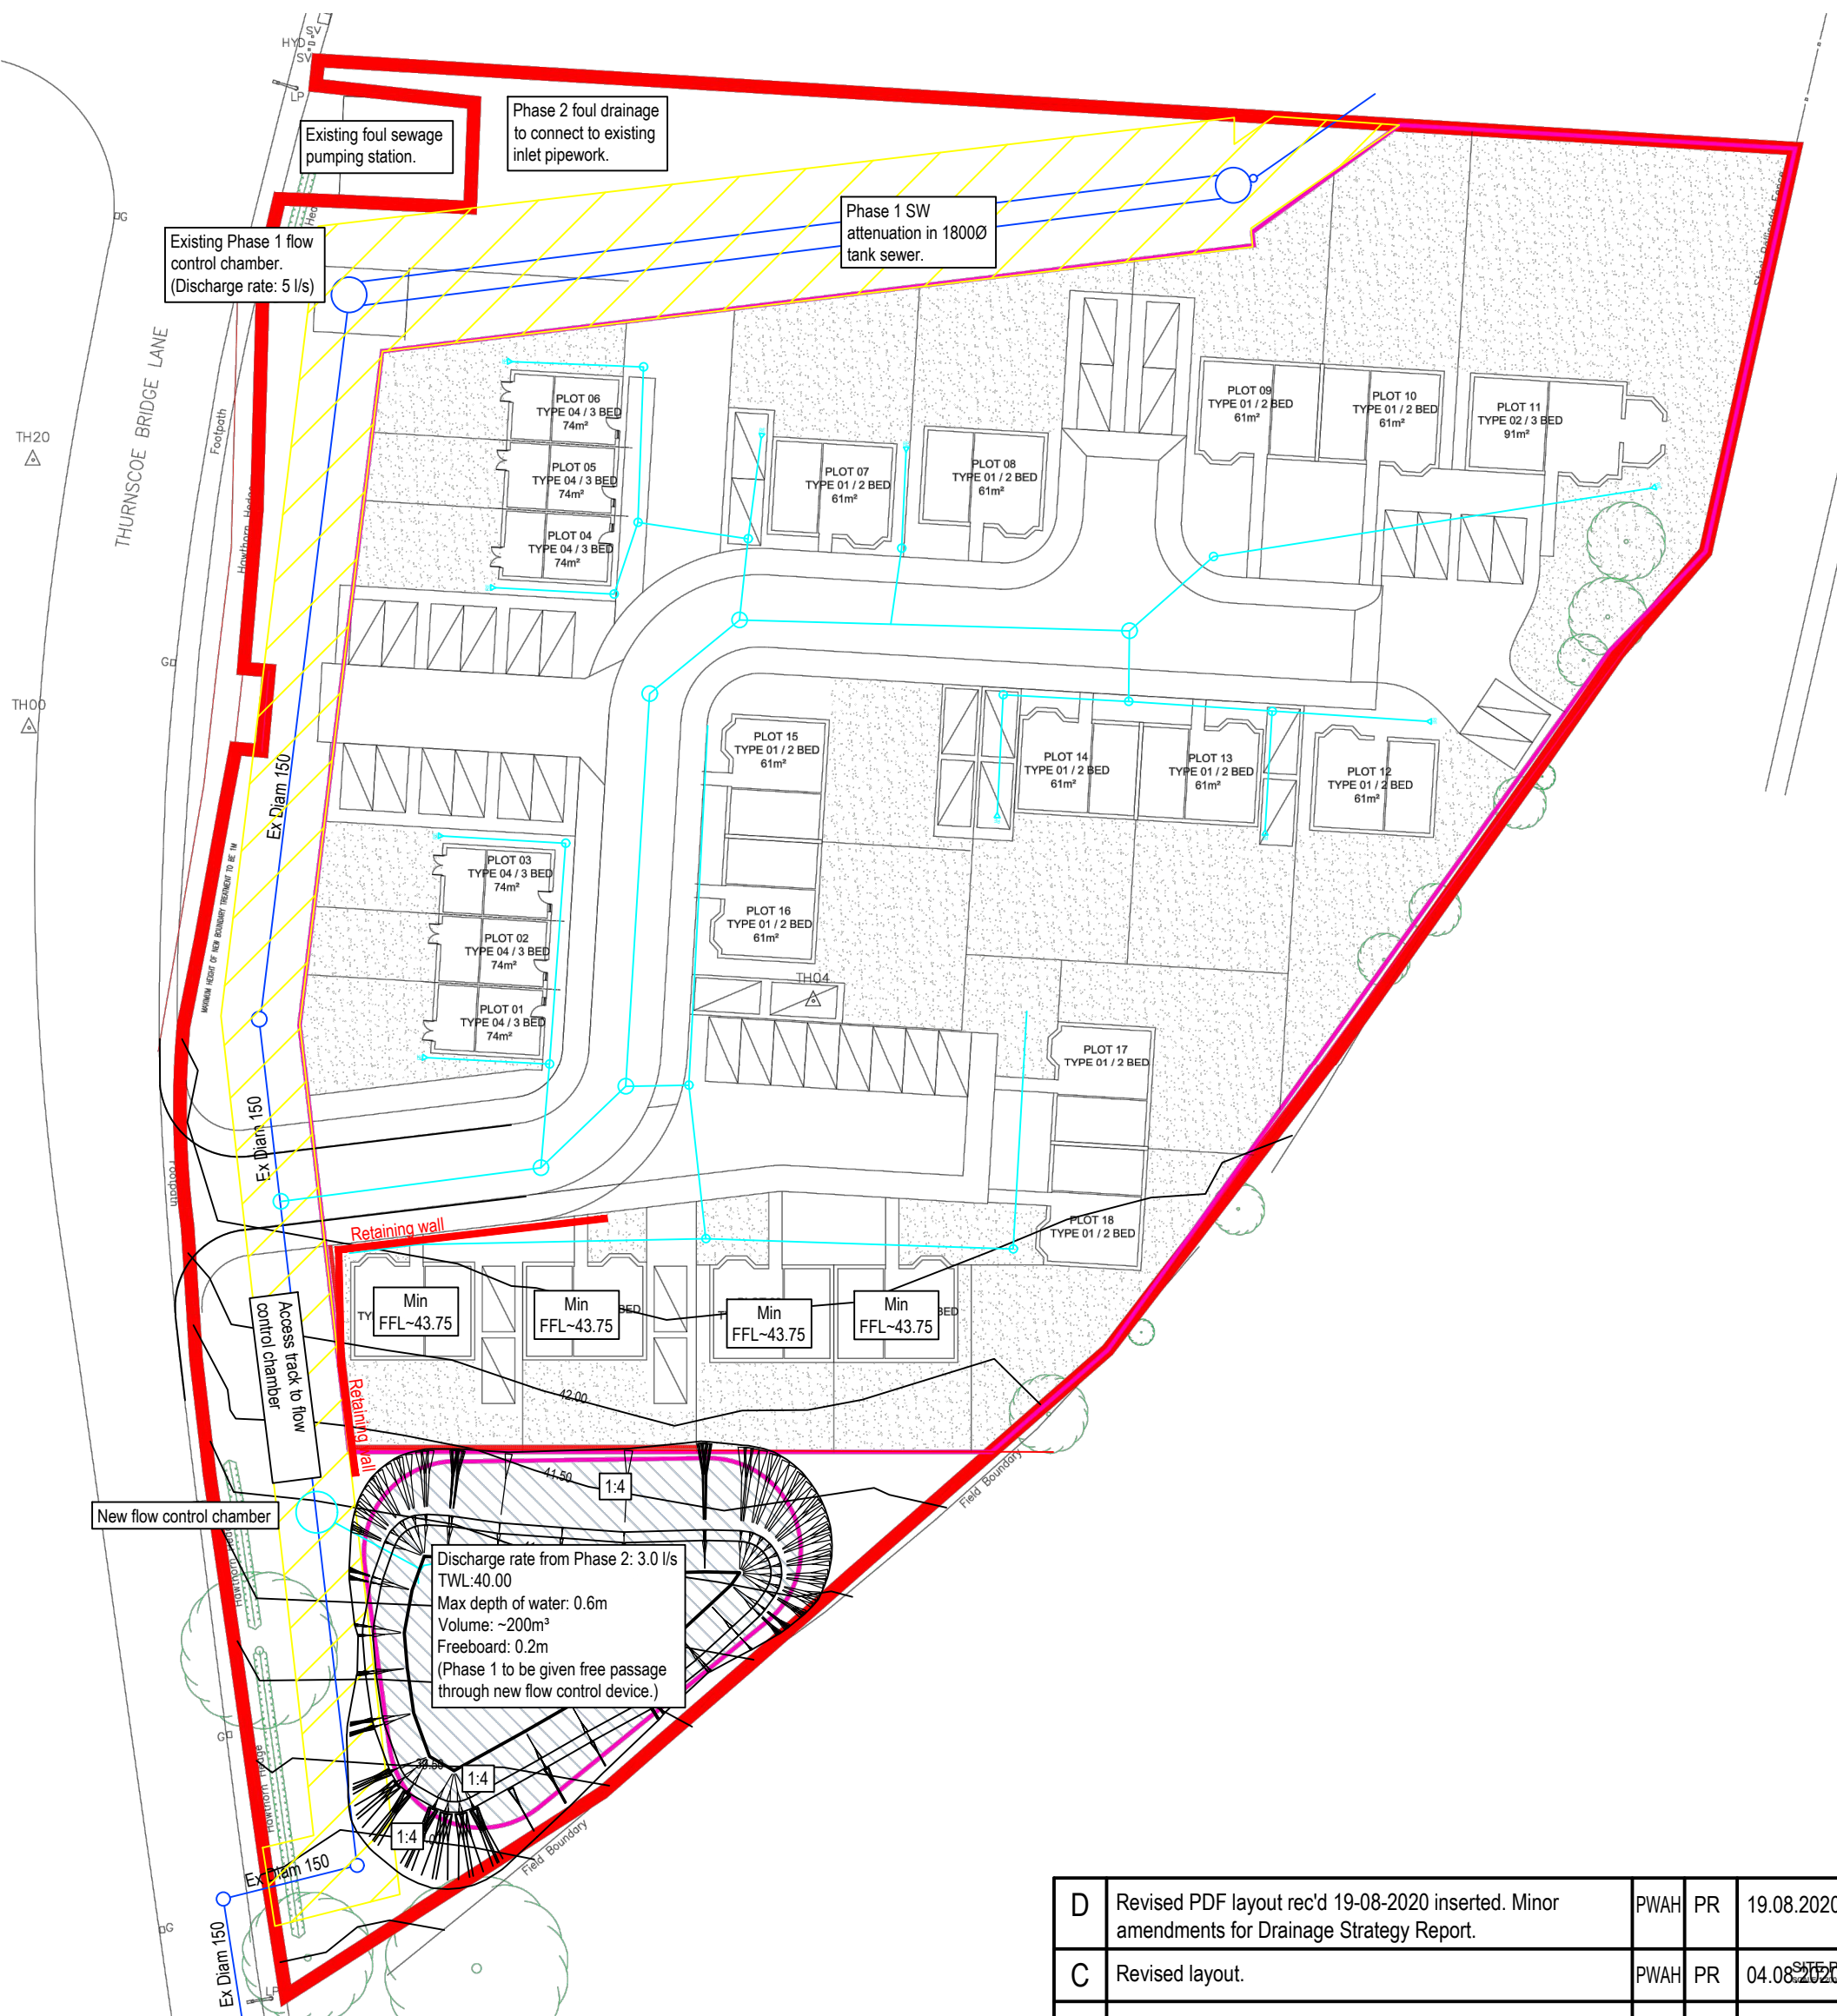

D	Revised PDF layout rec'd 19-08-2020 inserted. Minor amendments for Drainage Strategy Report.	PWAH	PR	19.08.2020
C	Revised layout.	PWAH	PR	04.08.2020
B	See hand drawn plan.	PWAH	PR	03.07.2020
A	First Issue. See hand drawn plan			
REV	DESCRIPTION	SIG	CHK	DATE
SCALE WHEN PLOTTED AT A3 1:500		DRAWING STATUS PRELIMINARY		
DRAWN PWAH	CHECKED PR	DATE 24.06.2020	DRAWING NUMBER 45117/SK1	REV D