


SITE LAYOUT
SCALE 1:500

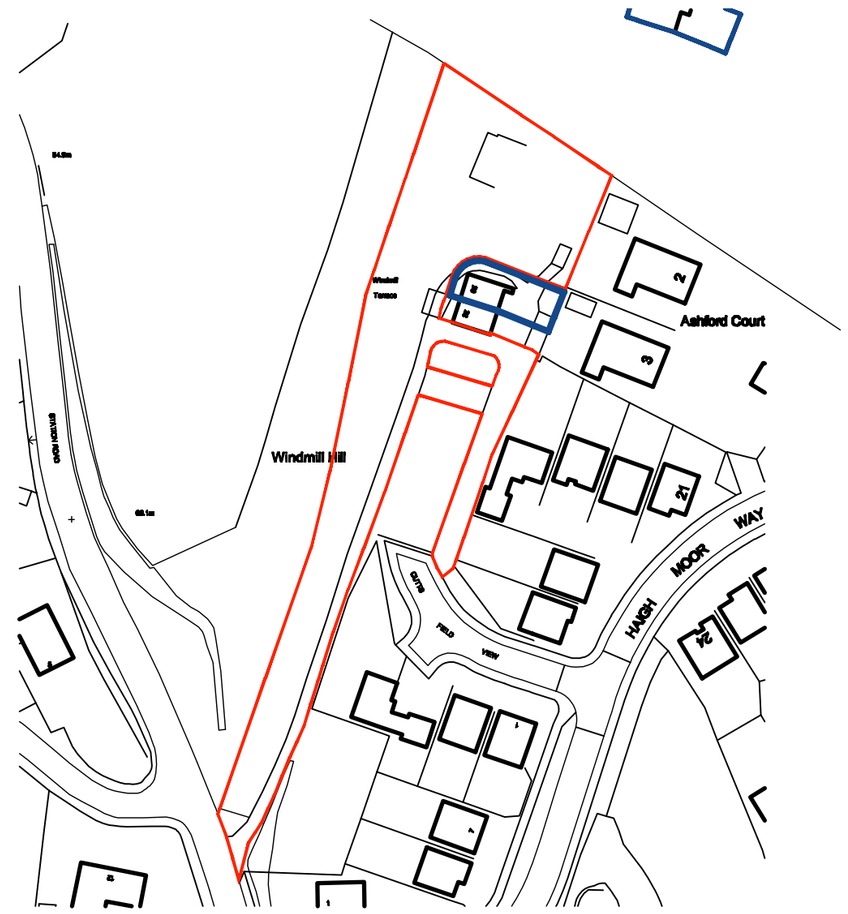

LOCATION PLAN
SCALE 1:1250

White Agus Partnership

PROVIDENCE VILLA,
42 SACKVILLE STREET,
BARNSLEY.
S70 2DB

Phone: 01226 206482
Fax: 01226 283030
Email: info@whiteaguspartnership.co.uk
Web: www.whiteaguspartnership.co.uk

SURVEYORS AND BUILDING DESIGN CONSULTANTS

Project. RESIDENTIAL DEVELOPMENT 29 WINDMILL TERRACE, ROYSTON BARNSLEY, S71 4HQ	Client. MR HOWARD CUTTS
Drawing Title. LOCATION PLAN	Date. JULY 12 / Scale. AS SHOWN
	Ref. 12–032 / Dwg. No. 01 / Rev. B

Date	Suffix	Description	Date	Suffix	Description
17/10/12	A				
18/01/13	B	REVISED ACCESS			