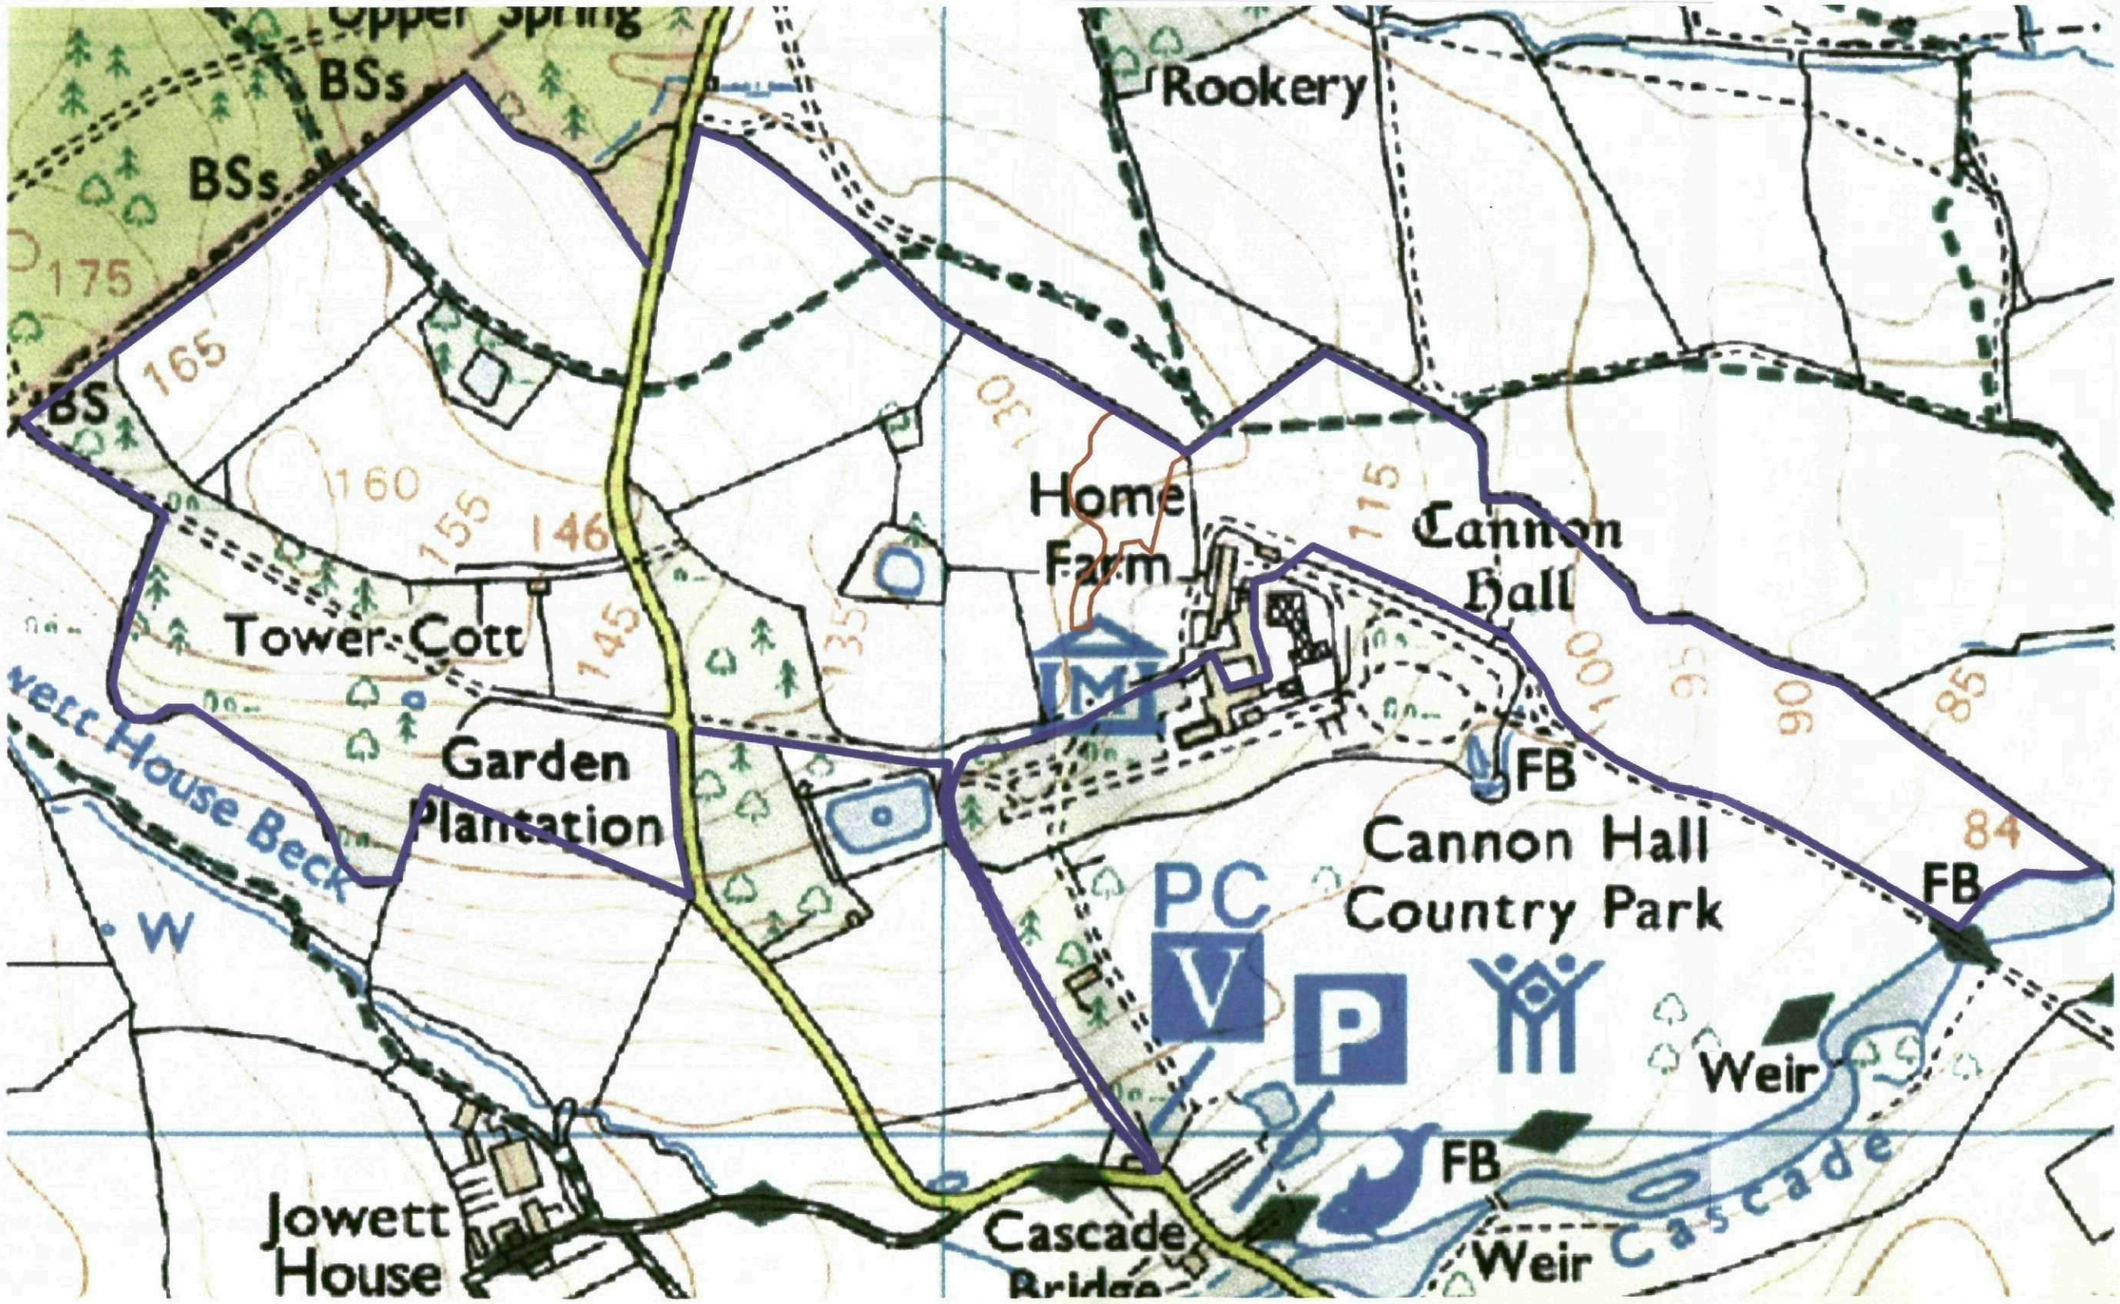


Line denotes area of land ownership

Line denotes site boundary

DRAWING TITLE

Site Area Plan

SCALE 1:5000/ A3 DWG NO R/882/3

fdalandscape
Westleigh Hall
Wakefield Road
Denby Dale
Huddersfield HD8 8QJ
telephone 01484 861611
fax 01484 861616
email info@fdalandscape.co.uk
www.fdalandscape.co.uk