


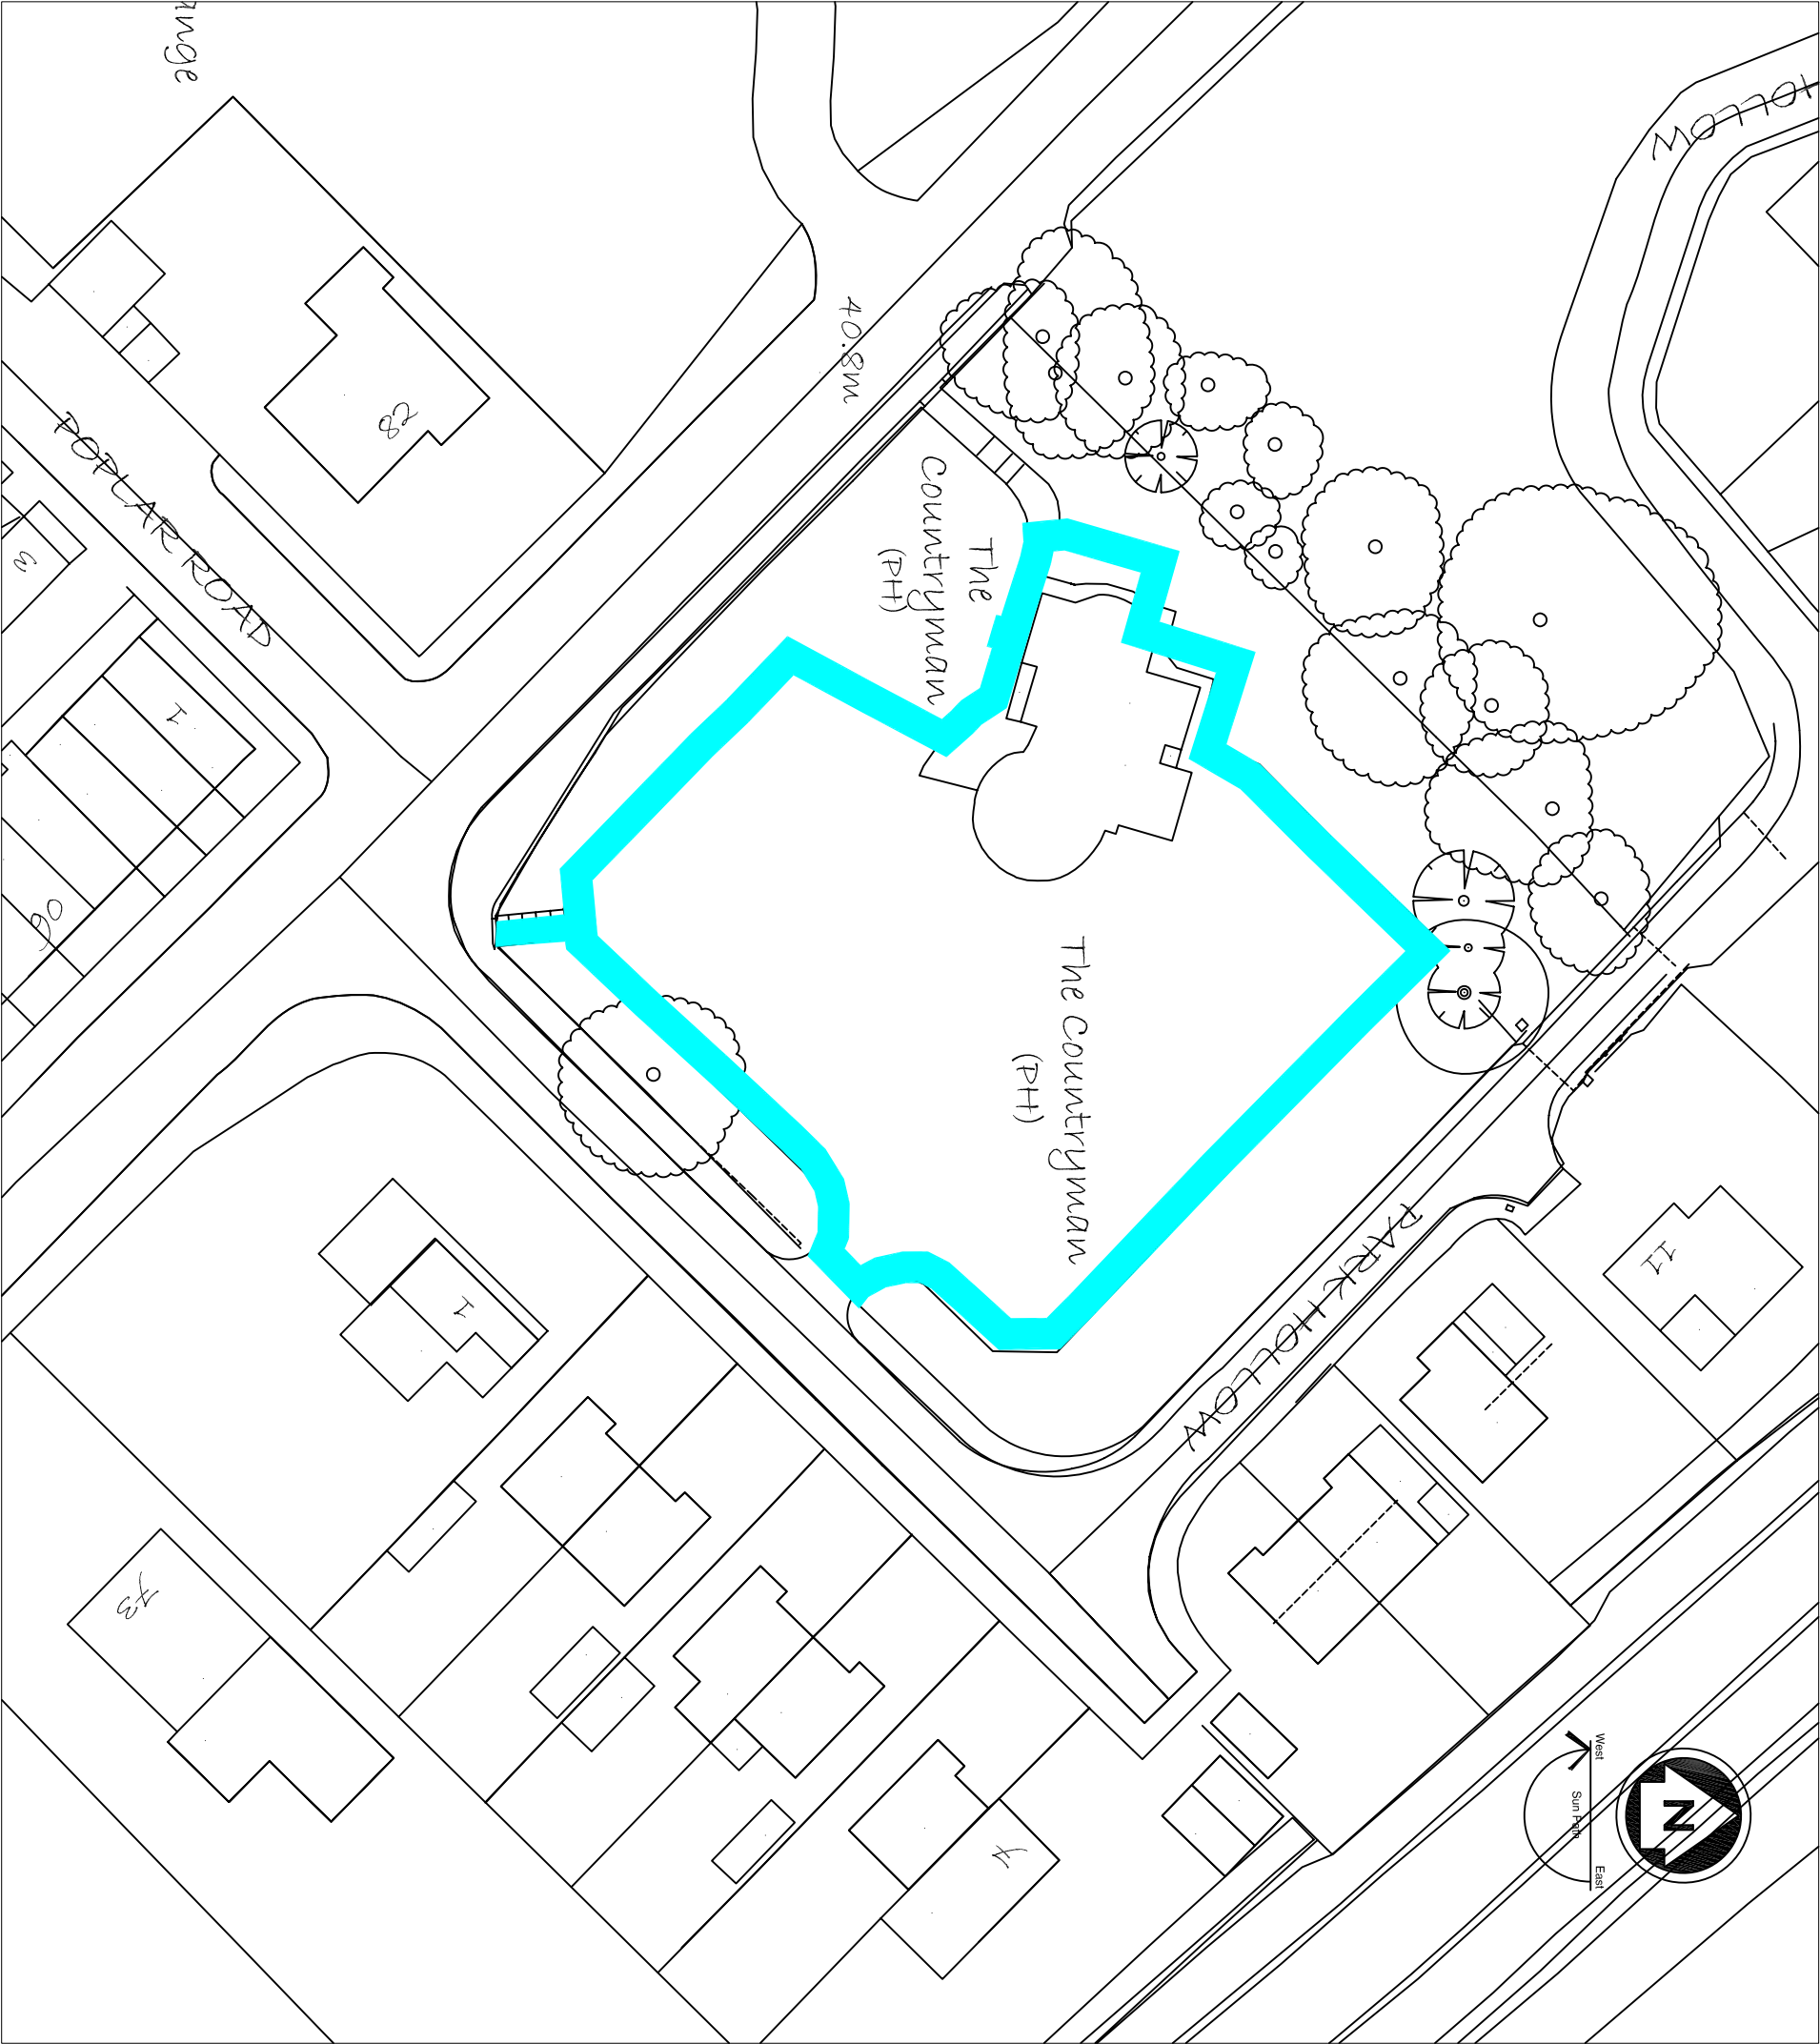

Revision :	
Scale :	1:500 @A3
Date :	15/04/10
Drawn by :	MH
Project :	Proposed Development at Countryman Pub, Wombwell
Title :	Existing Drainage
Dwg No :	CP-W/ENG/02 Rev : -