


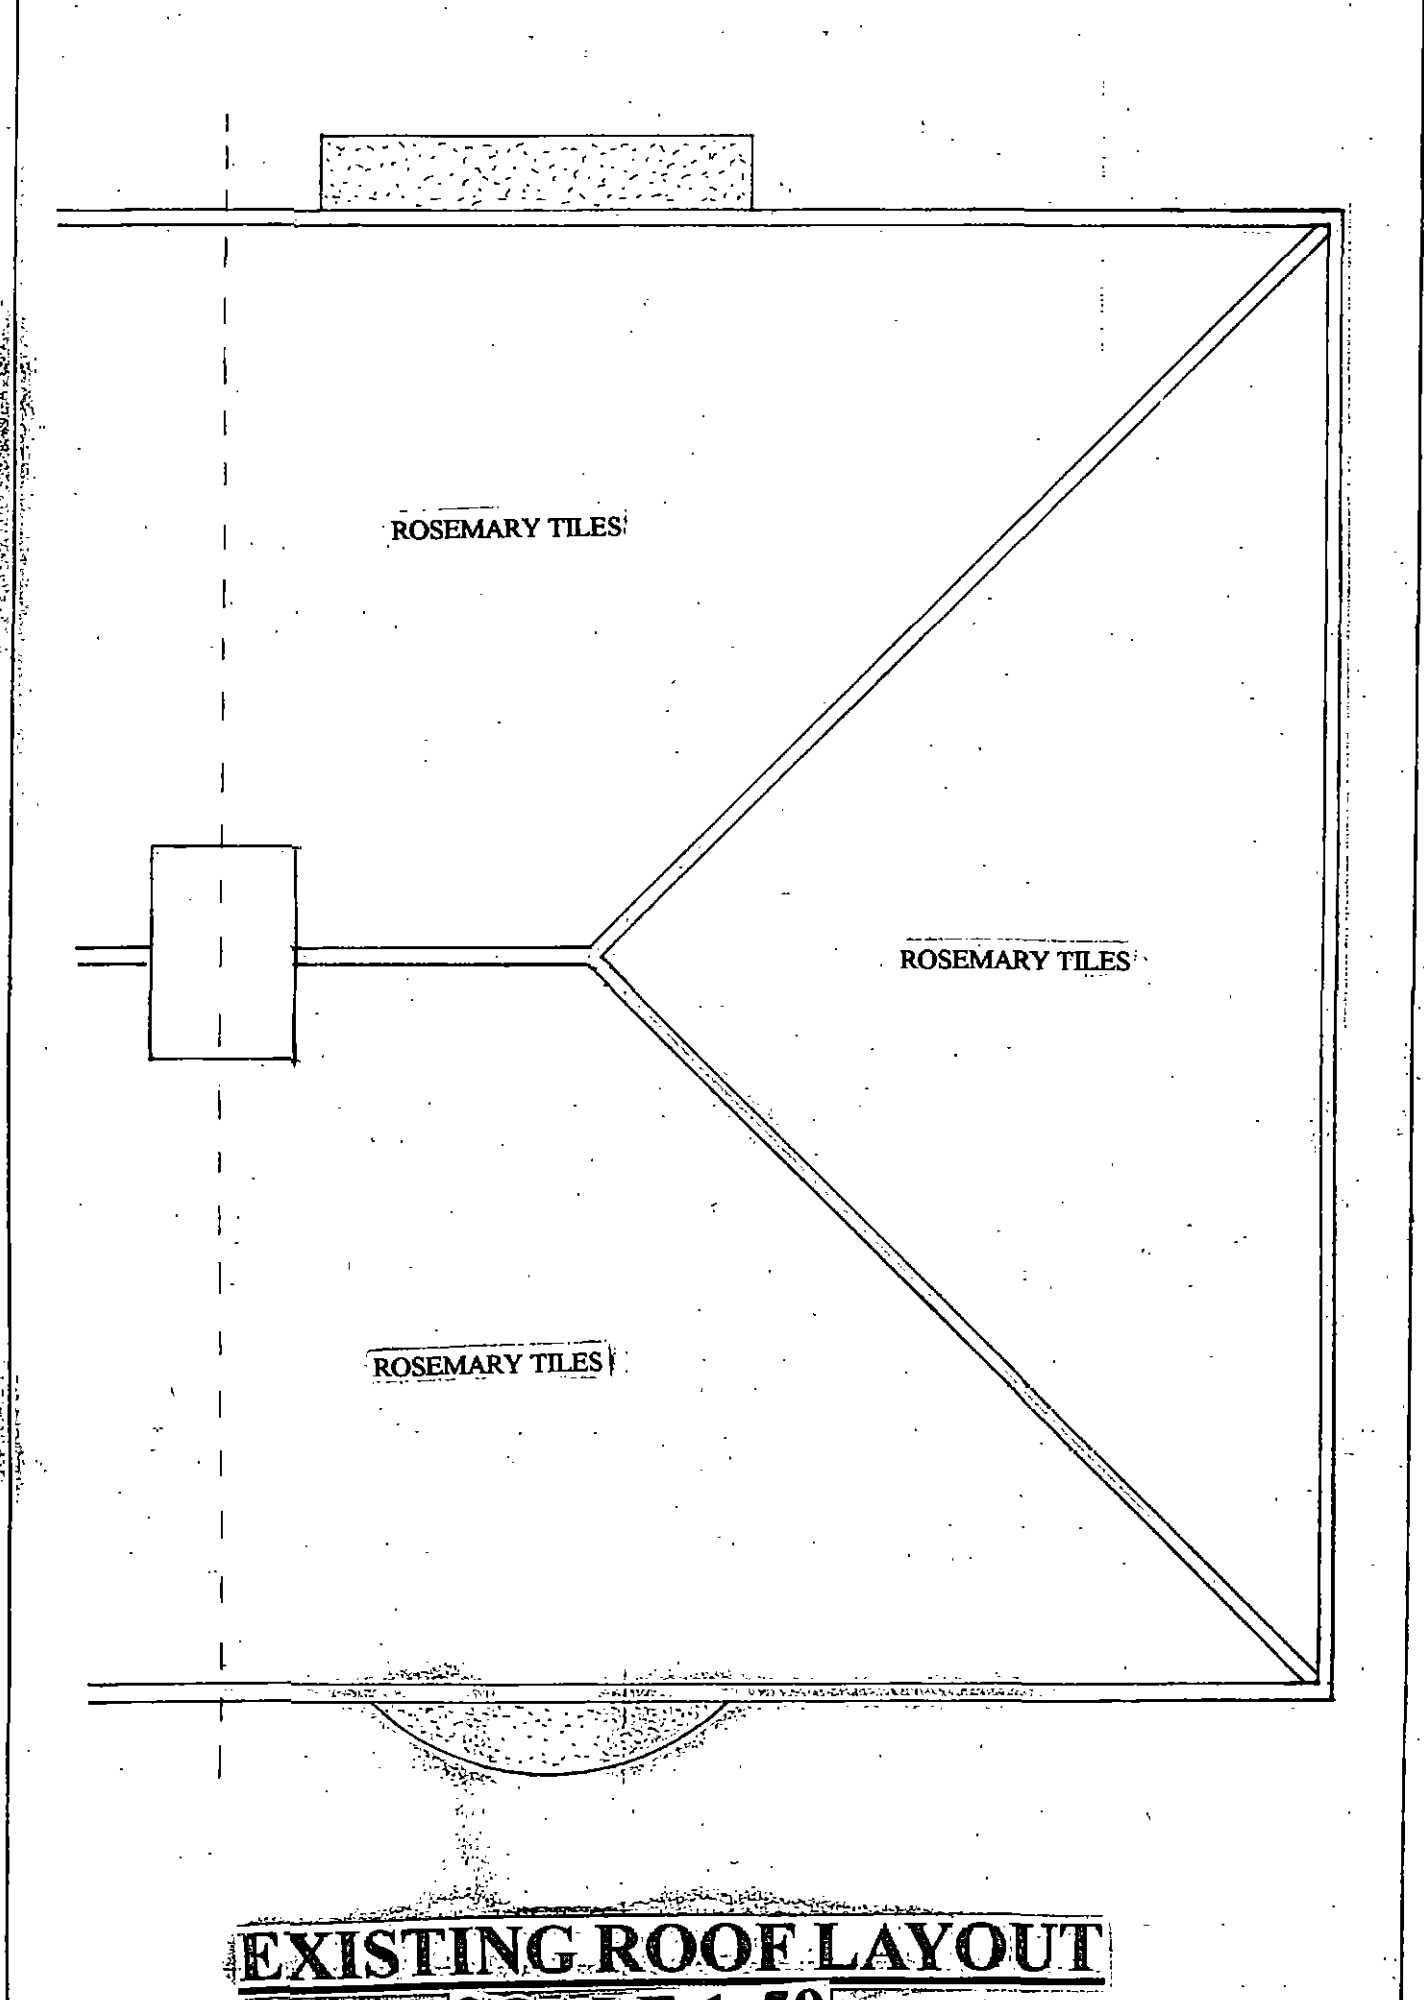

ROSEMARY TILES

ROSEMARY TILES

ROSEMARY TILES

EXISTING ROOF LAYOUT

SCALE 1:50