

FRONT ELEVATION
Scale 1:100

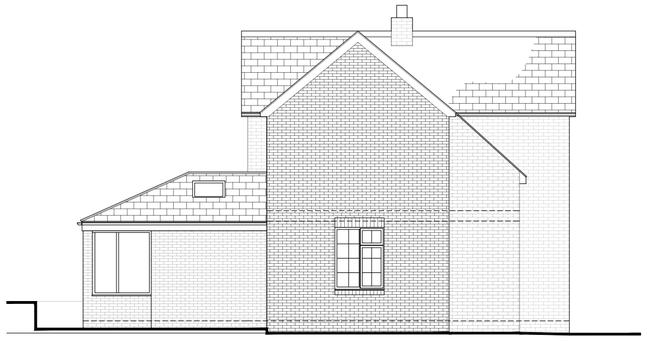

SIDE ELEVATION (L)
Scale 1:100



REAR ELEVATION
Scale 1:100

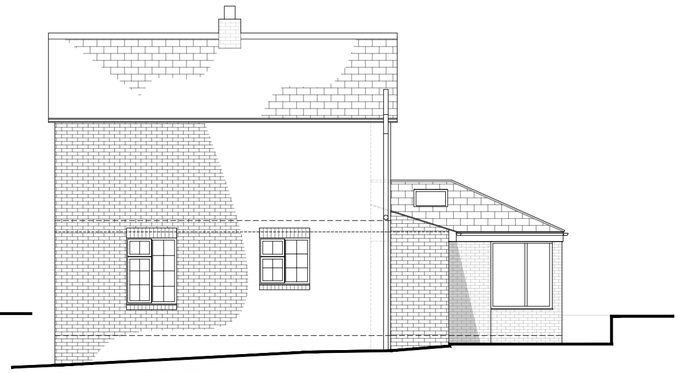

SIDE ELEVATION (R)
Scale 1:100

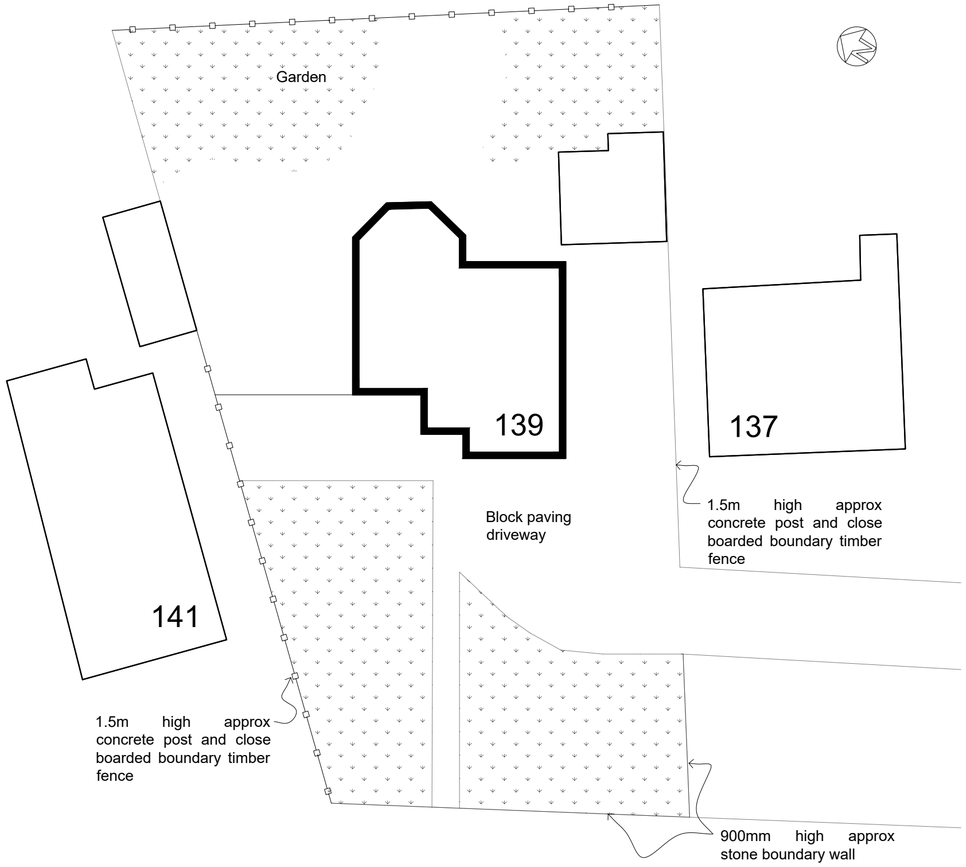

SITE PLAN
Scale 1:200

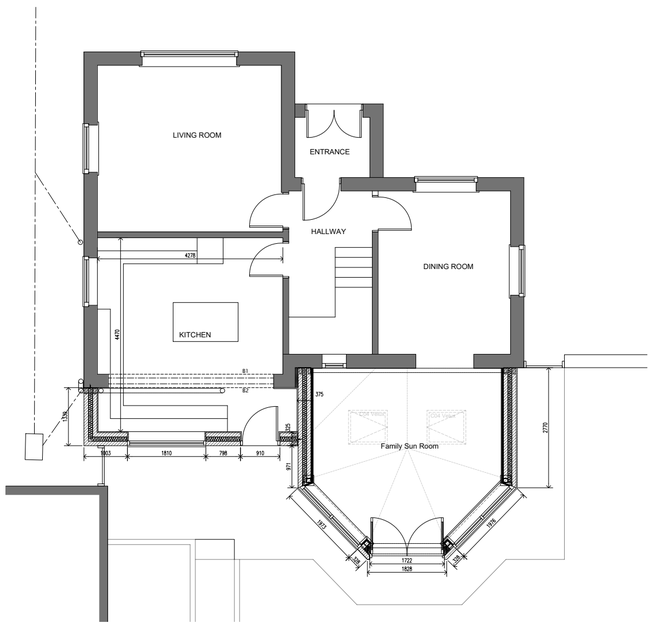

GROUND FLOOR PLAN
Scale 1:100

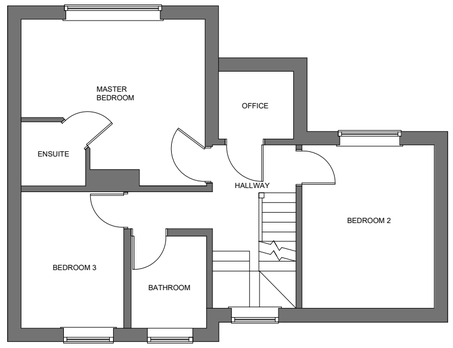

FIRST FLOOR PLAN
Scale 1:100

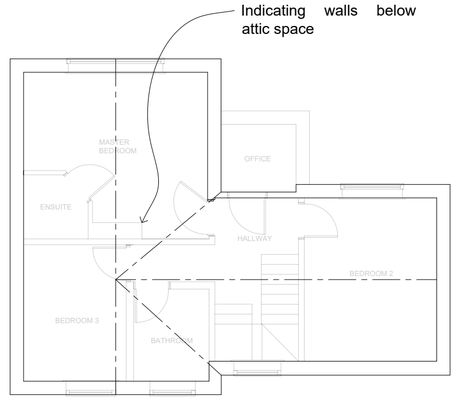

ATTIC FLOOR PLAN
Scale 1:100

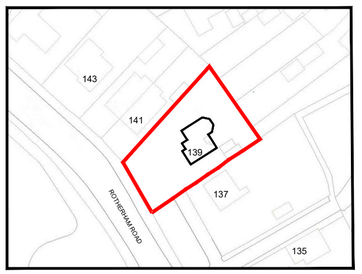

SITE LOCATION PLAN
Scale 1:1250

Rev:	Date:	Description:	By:

07762656187
steven@drawit.biz
www.drawit.biz
15 Medway Close
Barugh Green
Barnsley
S75 1NY
DRAW IT ARCHITECTURAL SERVICES

Purpose:	PLANNING
Status:	EXISTING
Dwg of:	Plans, Elevations, Site & Location Plan
Client:	Mr L Agus
Site Address:	139 Rotherham Road, Monk Bretton Barnsley, S71 2LL
Project:	Proposed Loft Conversion
Drawn by:	SH
Date:	20/06/2020
Rev:	
Scale:	As Shown
Dwg No:	20-04_101

Important notice: Do not scale off this drawing. Critical dimensions should be checked on site prior to works commencing. Dimensional conflicts should be brought to Draw it's attention as soon as they become apparent. Failure to do so could render the contractor liable for subsequent losses. Copyright in this drawing and any work executed from this drawing remains the property of Draw it.

© Copyright Draw it 2020