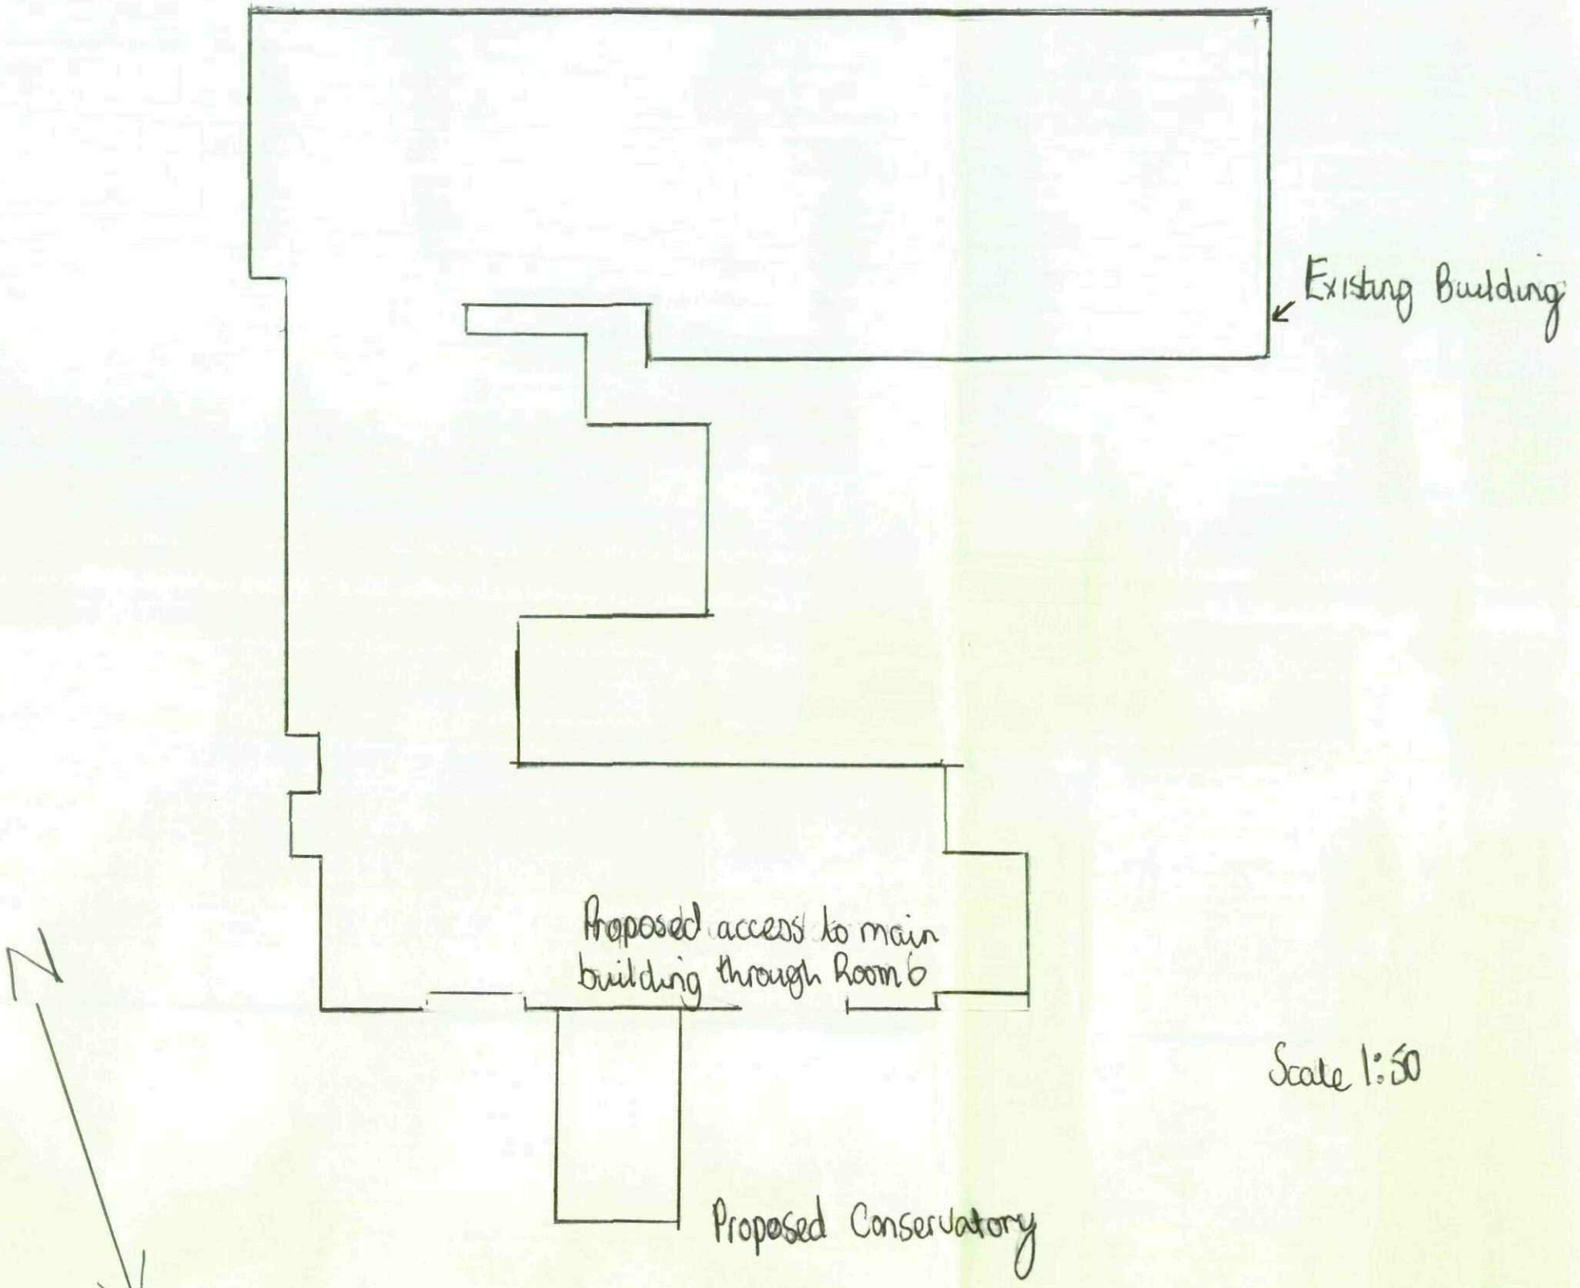
Existing Building
Proposed access to main building through Room 6
Proposed Conservatory

Scale 1:50