



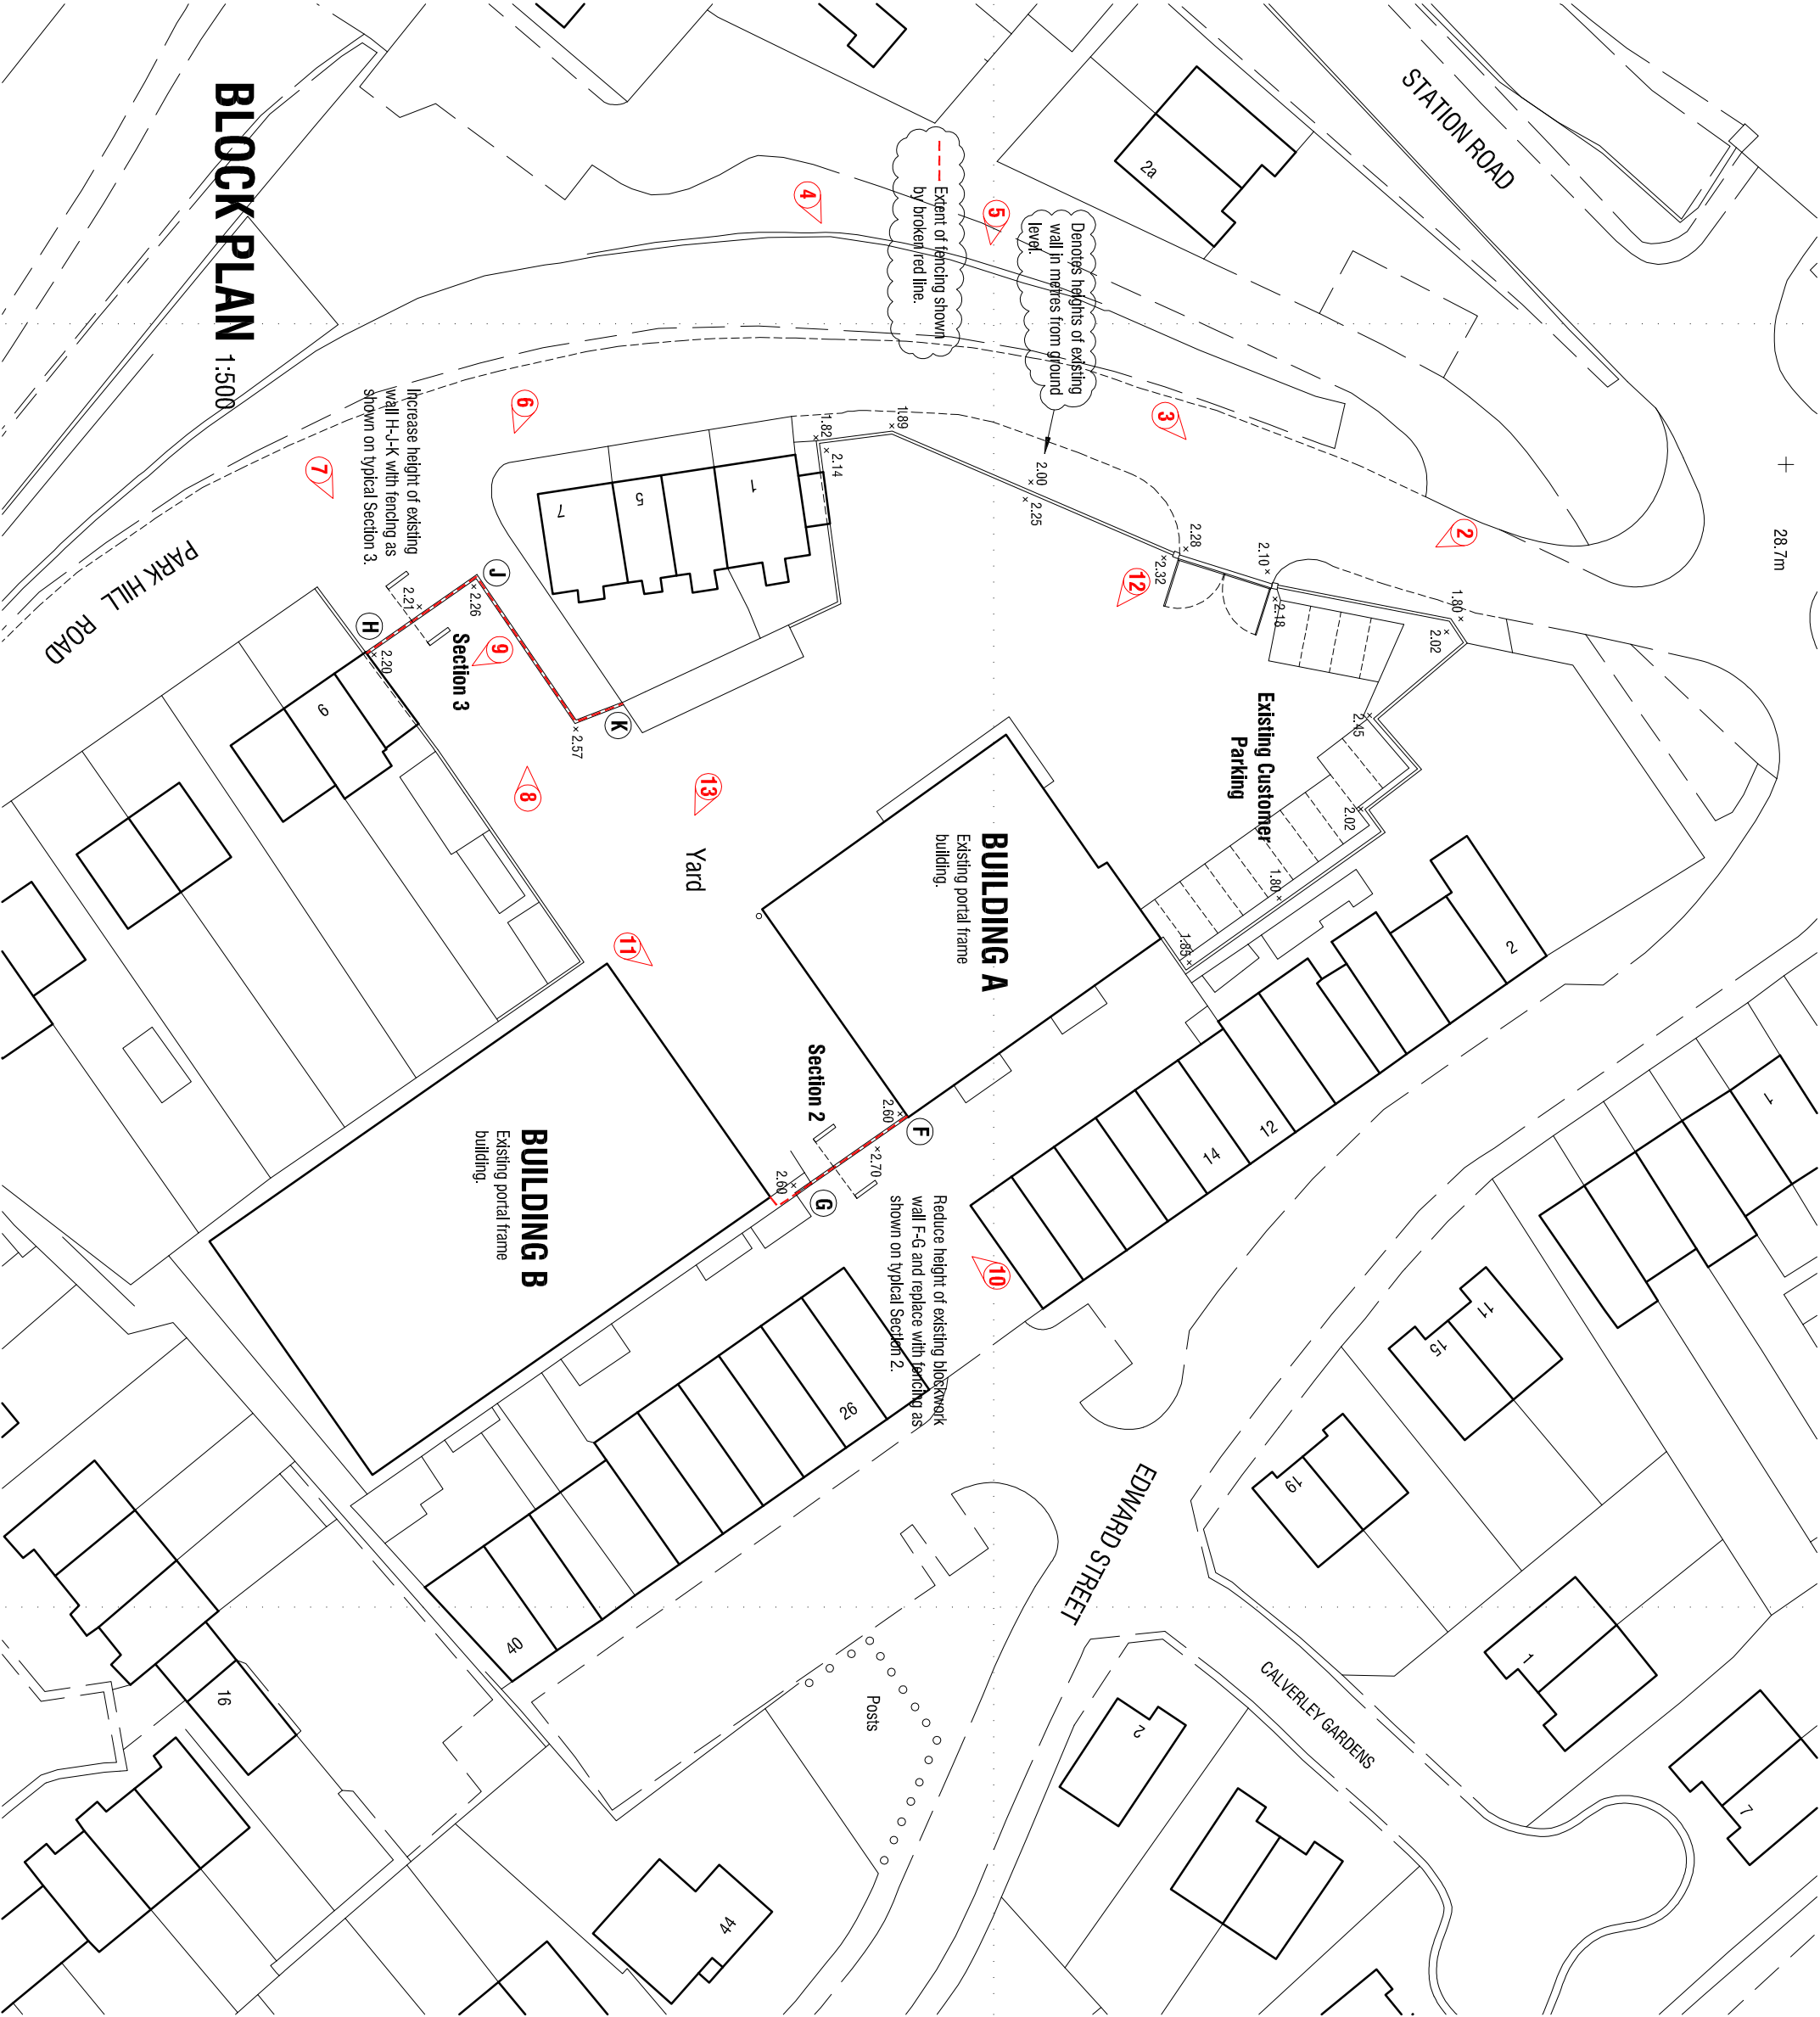

BLOCK PLAN 1:500

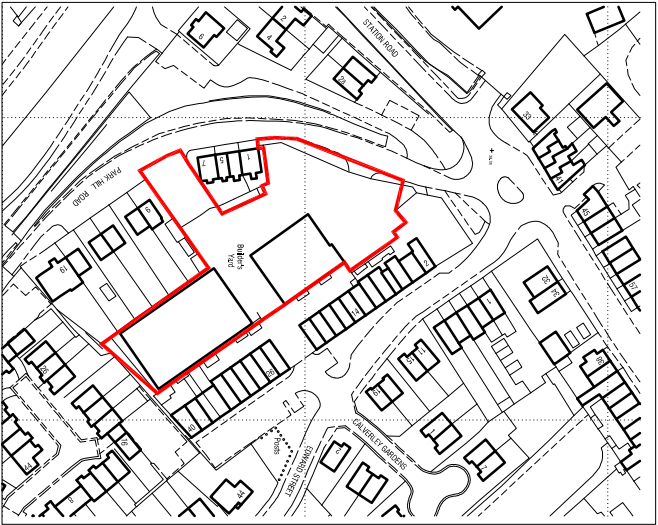

SITE LOCATION PLAN 1:2500

Key to Photographic Survey

Rev A 07.03.2012 Omit proposals for frontage boundary wall.			
CHANGE OF USE OF FORMER BUILDERS MERCHANTS LAND AT PARK HILL ROAD WOMBWELL BARNSELEY			
PROPOSALS			
<div><div><div><div><div></div><div></div></div><div>mboothdesign</div><div>architectural design and building consultants</div></div></div><div><div>11 Crowden Walk Barnsley S75 2LU T: 01226 286256 M: 077881898300 E: mboothdesign@btconnect.com</div></div></div>			
Scale 1:500 1:2500 @ A2 Drawn MJB		Date DEC 2011 Ref. 11.64	
Dwg No. BP1		Rev. A	
0cm 2cm 4cm			
Copyright in this drawing is reserved by mboothdesign. All dimensions in millimetres unless otherwise stated. Dimensions for setting out in existing buildings are to be checked on site before work is started.			