


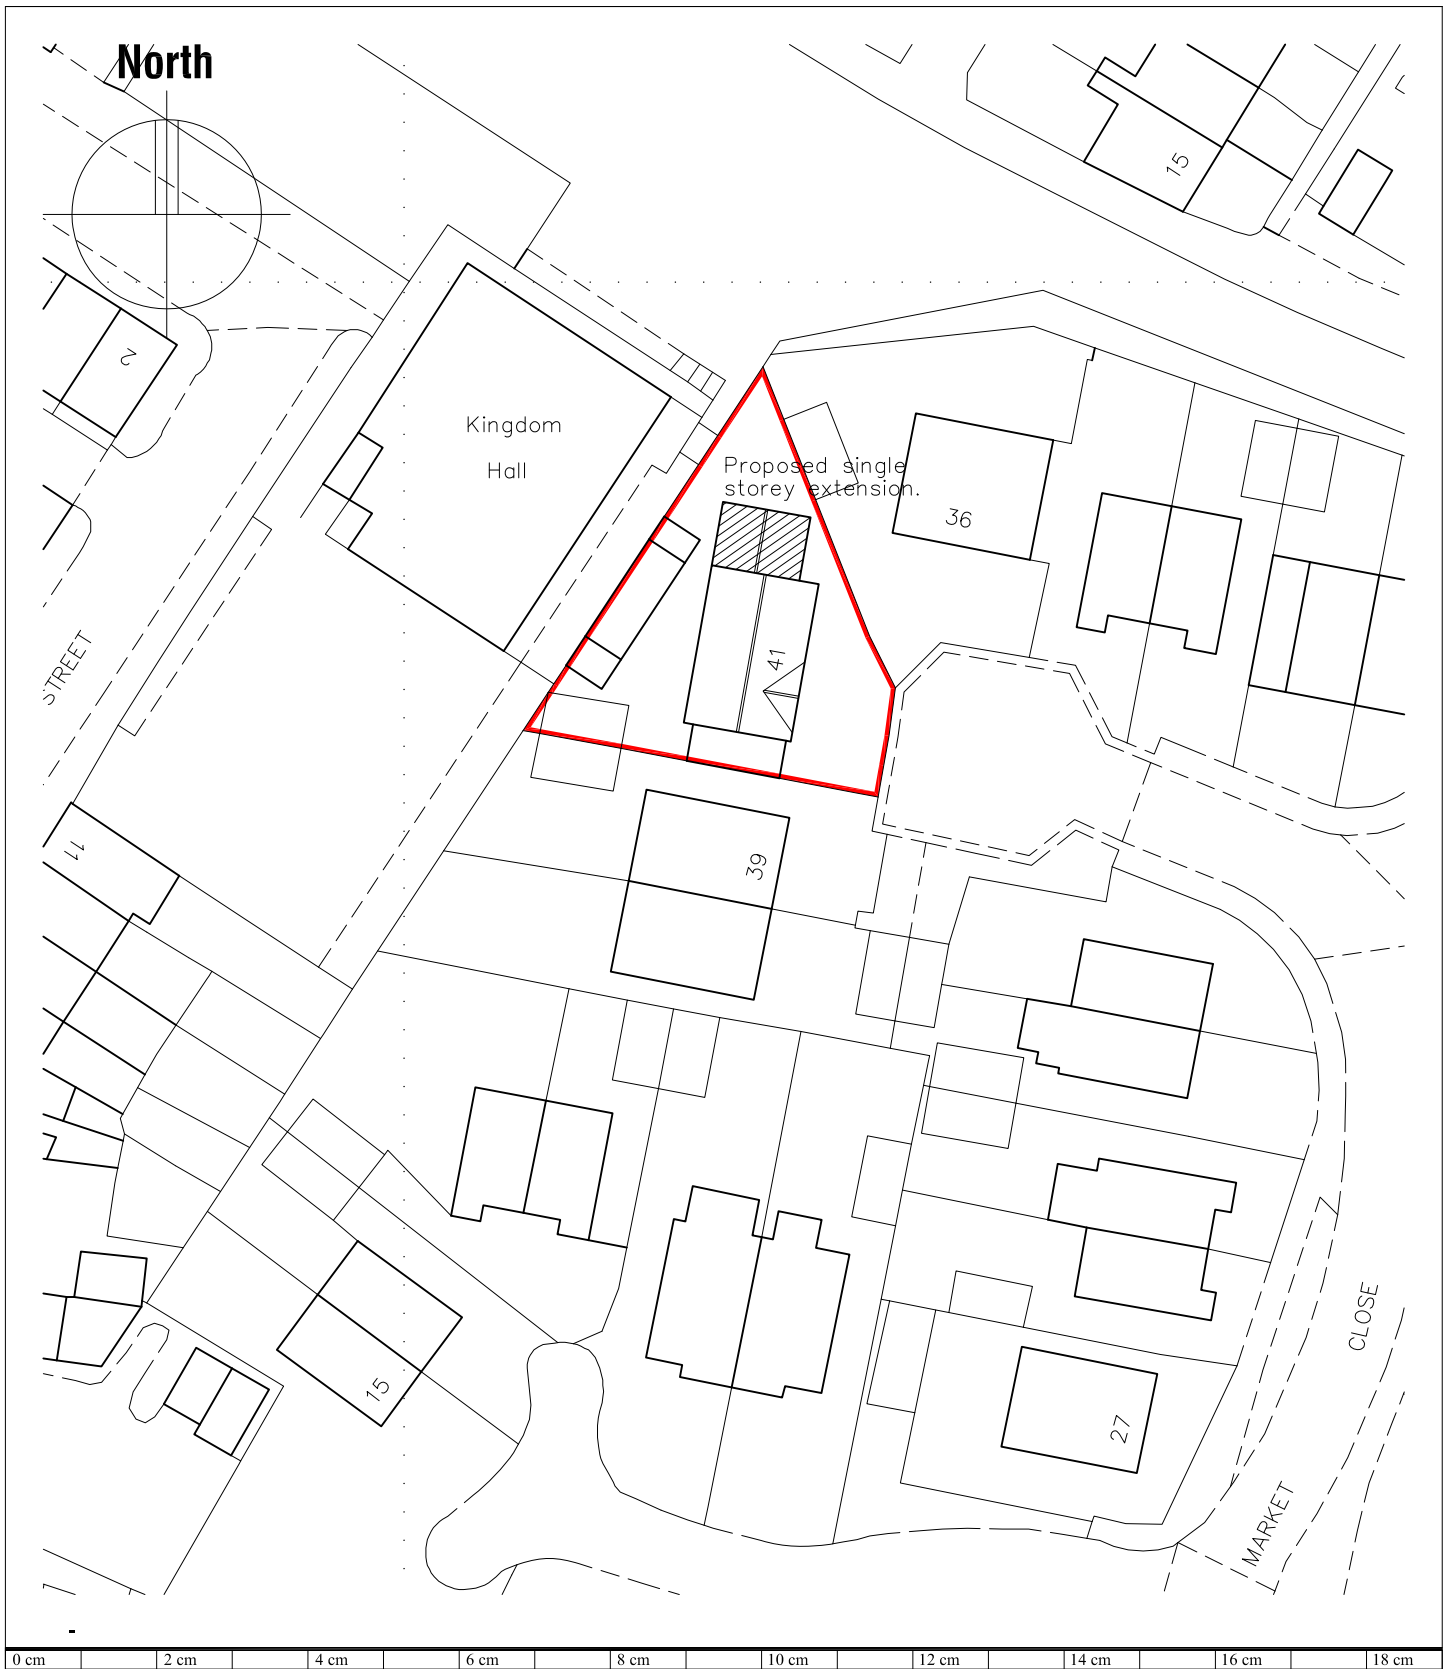

**41 MARKET CLOSE, OAKWELL,
BARNSELY,
S71 1DP.**

BLOCK PLAN

JE
Building Design Services

JE Architectural Ltd
23 Windmill Road, Wombwell,
Barnsley, S73 8PW.
Tel: 01226 754507
Email: jealtd@btconnect.com

Ref: 202021

Date: DEC 2020

Scale: 1:500 @ A4

Drwg No: 04

This drawing and the copyright is the Architectural Company's property and maybe used or reproduced only by agreement. All Dimensions in Millimetres Unless specified otherwise and subject to verification on site.