



Notes:
All drawings to be read in conjunction with all other drawings as noted on issue sheet.

All existing signage to be removed and discarded as McDonald's PM instruction. Any fixing holes, electrical cable penetrations etc to be made good, flush with surrounding finishes.

All surfaces that are to be re-surfaced, must be firstly treated with suitable primers as agreed with the McDonald's PM, prior to receiving new paint finish.

Drive thru booths including drive-side to be clad in timber effect aluminium panels full height with inset break strips and curved corners. Alloways in between booths are to be clad in full height aluminium panels finished in khaki green.

BUILDING FINISHES	
DESCRIPTION	EXISTING
WALLS	BRICK
ROOF	TILED
WINDOW FRAMES	WHITE ALUMINIUM
SOFFIT & FASCIA'S	WHITE ALUMINIUM
DOORS	WHITE ALUMINIUM
BOOTH WINDOWS (11m screens)	WHITE ALUMINIUM
	PROPOSED
	BRICK
	TILED
	ALUMINIUM PAINTED WITH KHAKI GREEN PAUL 6015
	ALUMINIUM PAINTED WITH KHAKI GREEN PAUL 6015
	ALUMINIUM PAINTED WITH KHAKI GREEN PAUL 6015
	ALUMINIUM PAINTED WITH KHAKI GREEN PAUL 6015
	ALUMINIUM PAINTED WITH KHAKI GREEN PAUL 6015 WITH TIMBER EFFECT ALUMINIUM SCREENING

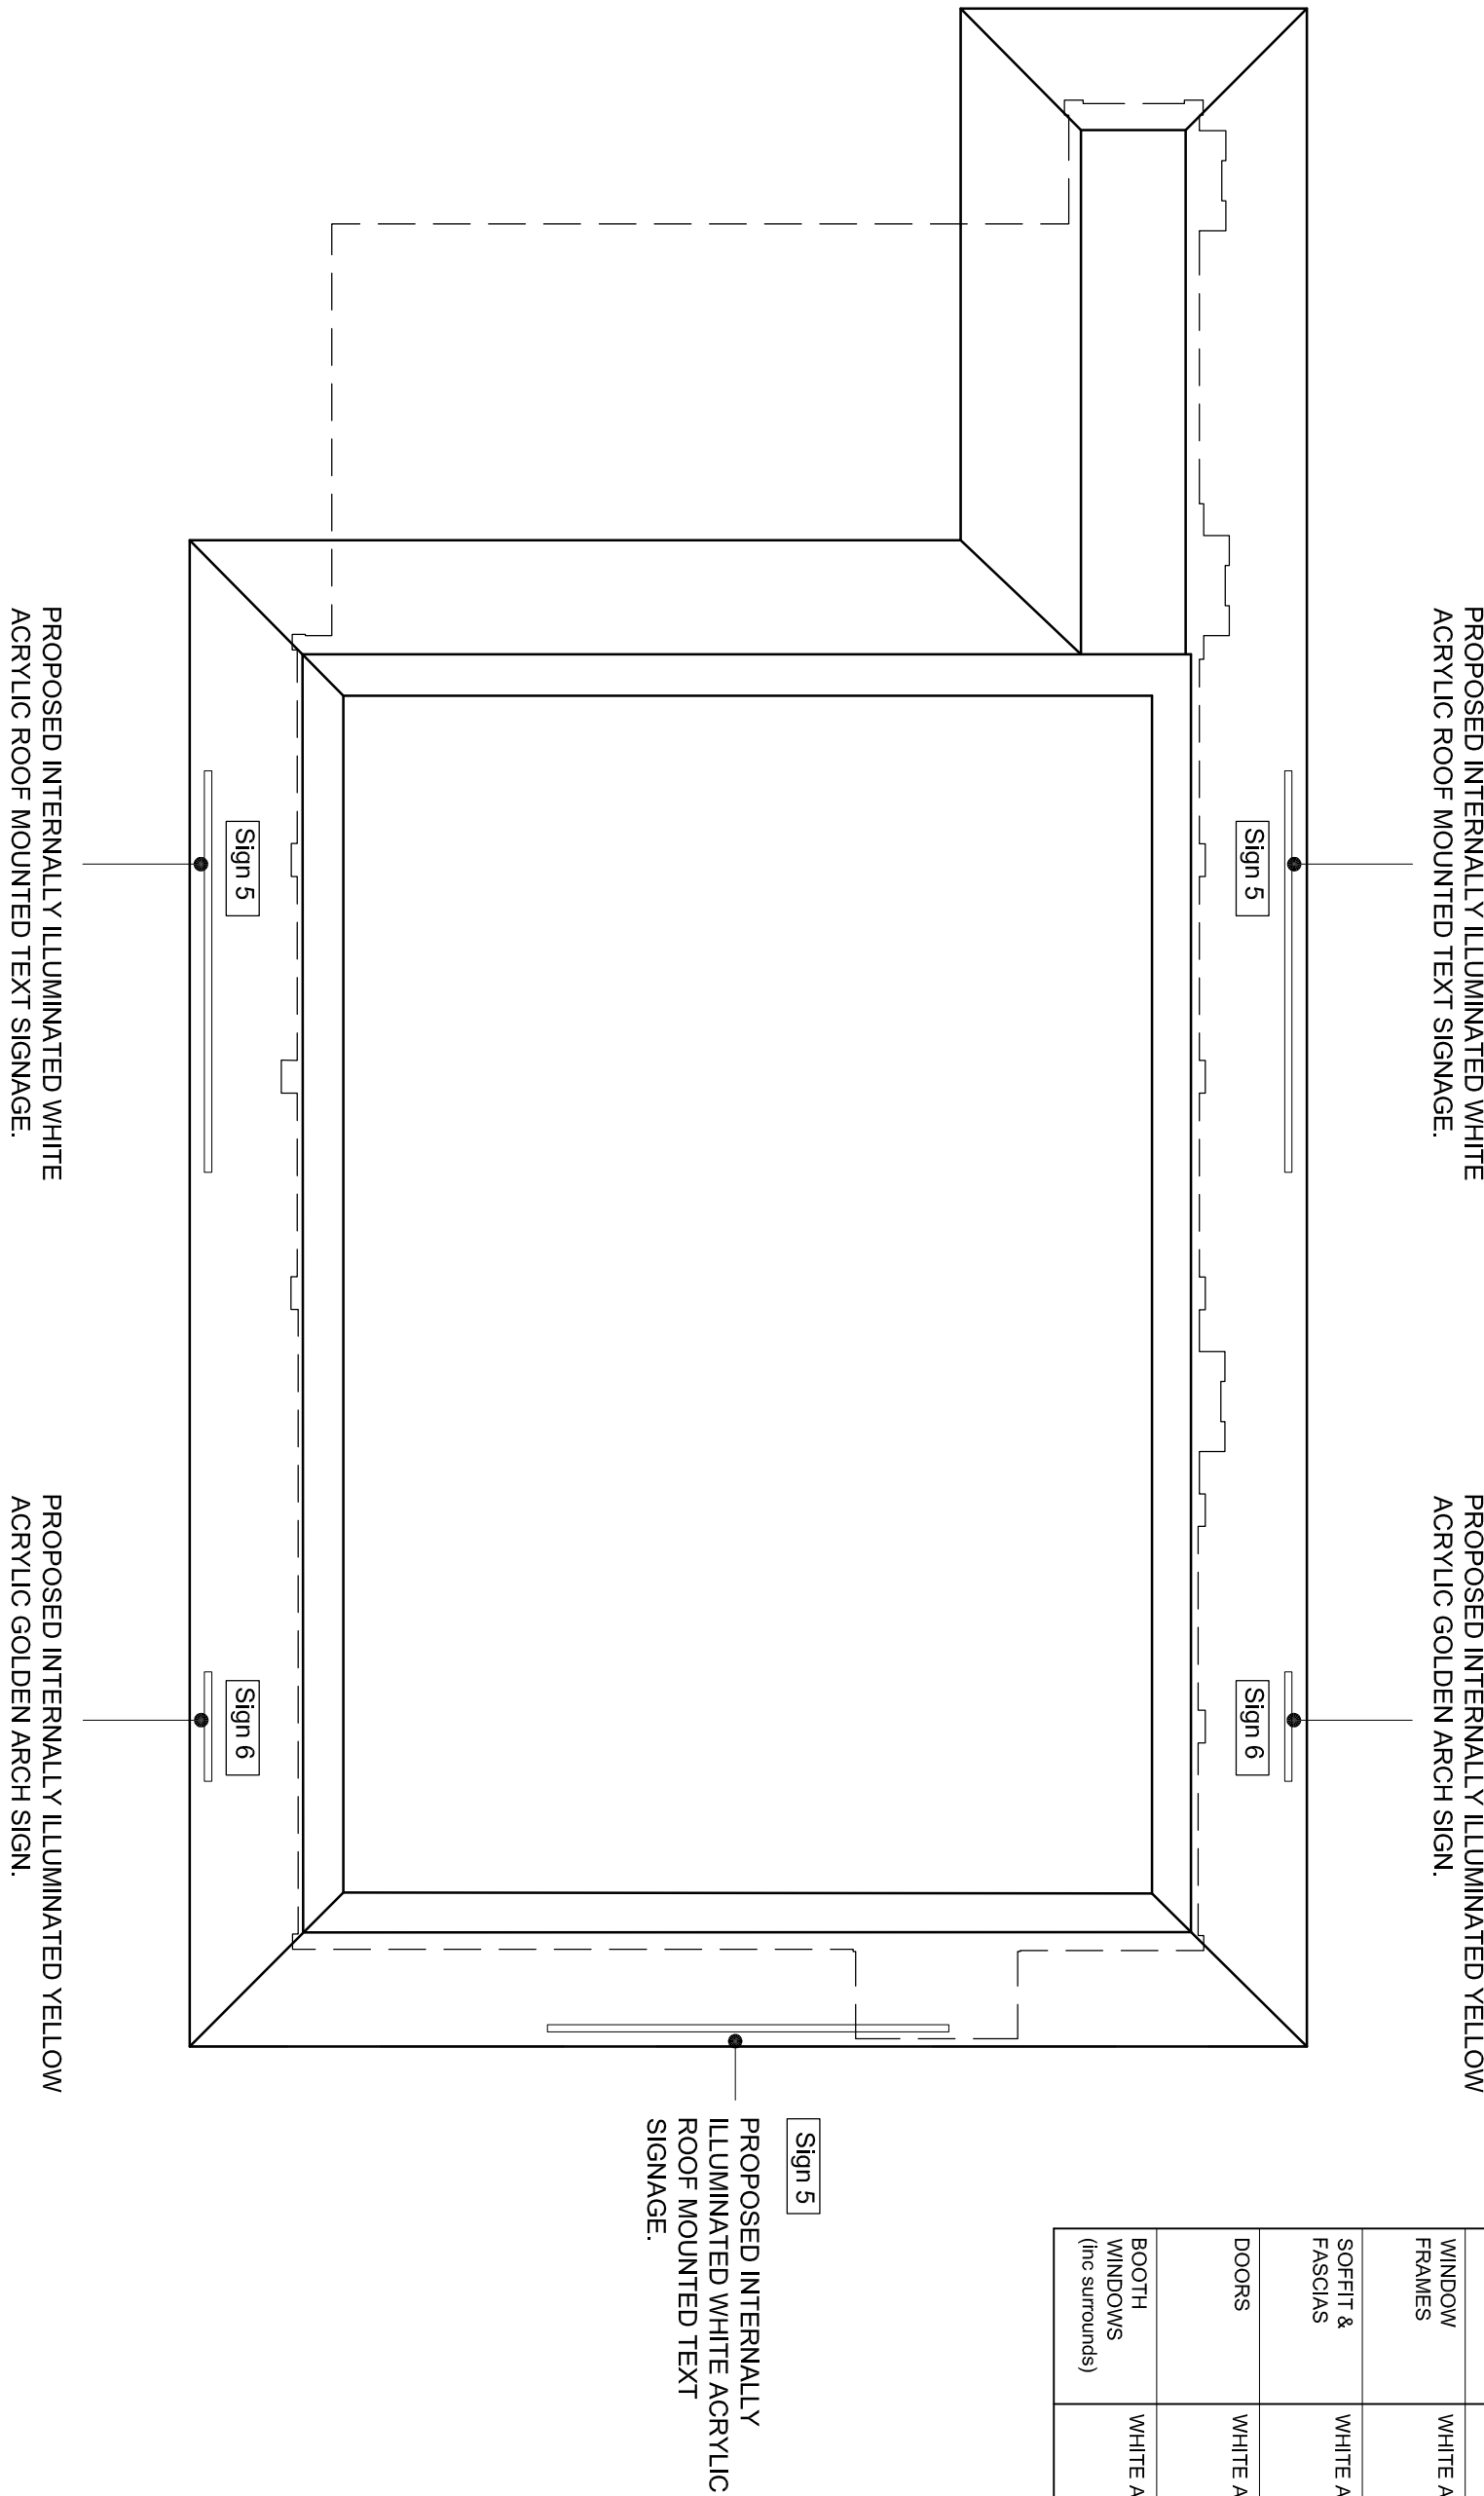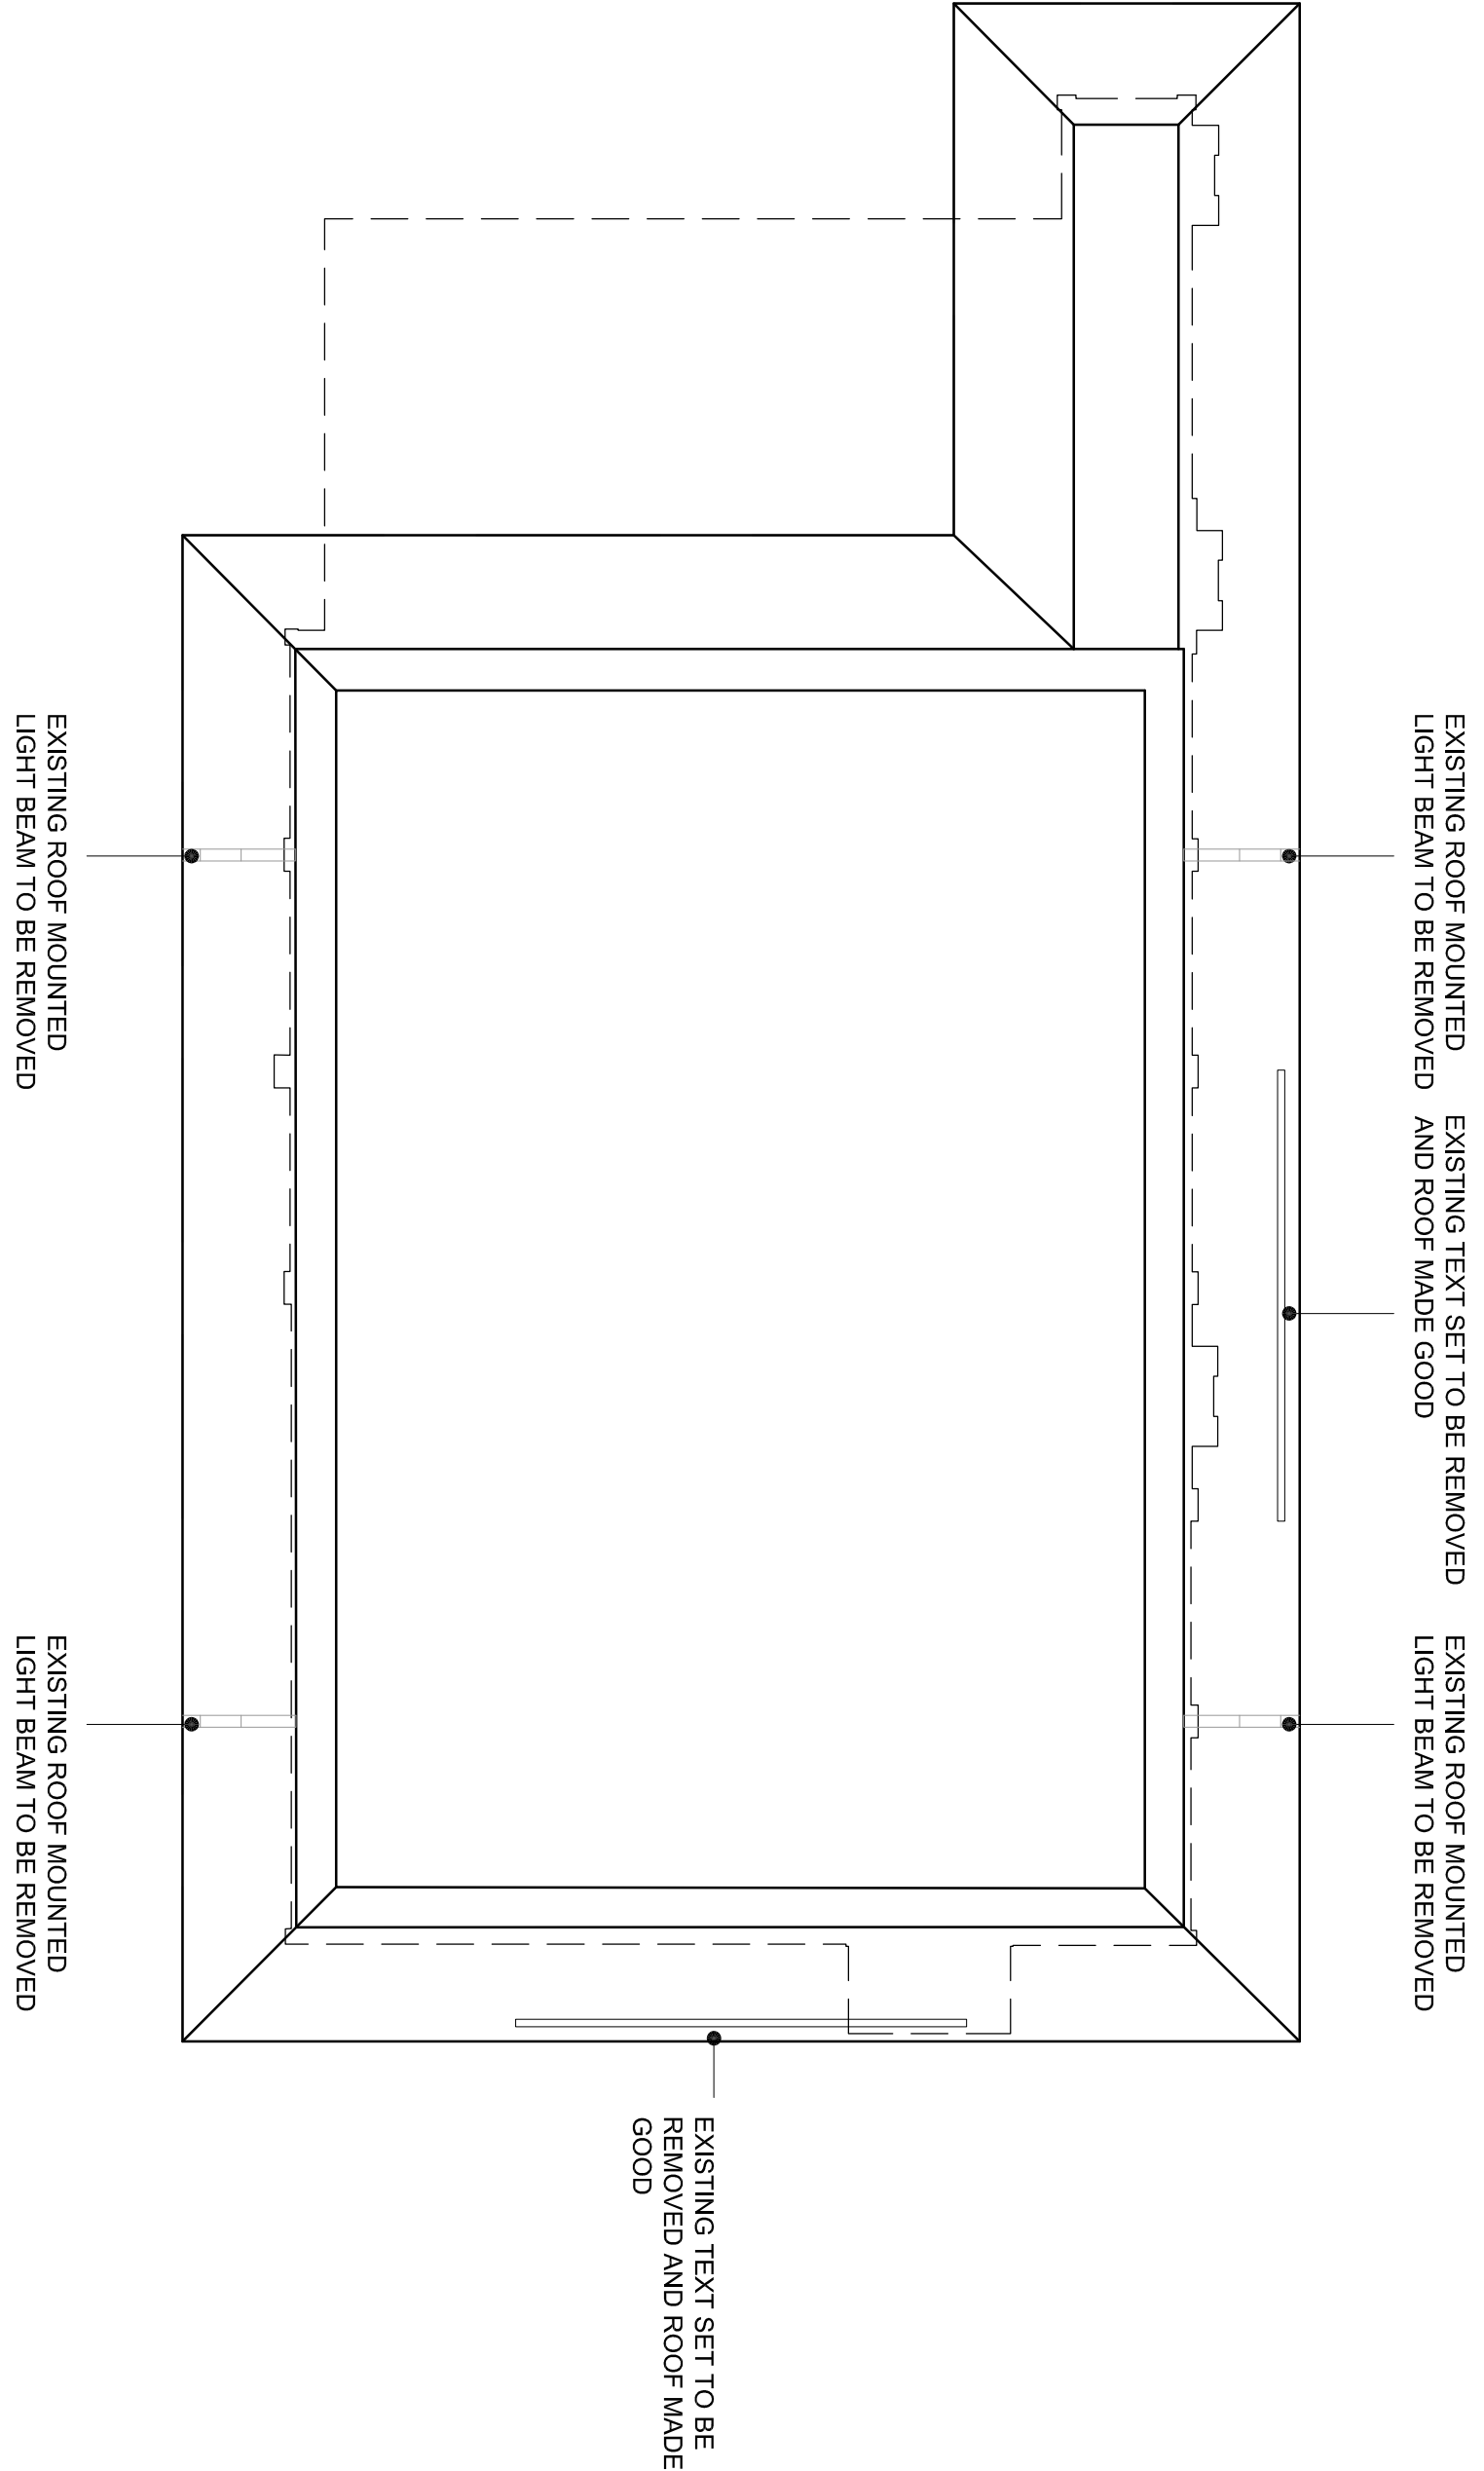

EXISTING ROOF ADVERTISEMENTS

PROPOSED ROOF ADVERTISEMENTS

SITE SIGNAGE SCHEDULE						
ADVERT REF	QTY	SIZE (mm)	MATERIALS	COLOR	HEIGHT (mm) ABOVE GROUND	EXTENT (mm) OF PROJECTION
Sign 5	3	5450W x 1000 x 800H	White acrylic "McDonald's" text roof mounted signage	White	Refer to Elevations	N/A
Sign 6	2	14820W x 1000 x 1200H	Yellow acrylic "Golden Arch" symbol roof mounted signage	Yellow	Refer to Elevations	N/A

PROPOSED REPLACEMENT AT		0870
McDonald's Restaurants Ltd		
Drawing Title :-		
Existing & Proposed Roof Advertisements		

GENERAL NOTES:
All existing signage to be removed and discarded as McDonald's PM instruction. Any fixing holes, electrical cable penetrations etc to be made good, flush with surrounding finishes.

All surfaces that are to be re-surfaced, must be firstly treated with suitable primers as agreed with the McDonald's PM, prior to receiving new paint finish.

Drive thru booths including drive-side to be clad in timber effect aluminium panels full height with inset break strips and curved corners. Alloways in between booths are to be clad in full height aluminium panels finished in khaki green.

McDonald's Restaurants Ltd

Existing & Proposed Roof Advertisements

DATE	DATE	DATE	DATE
17/10/24	15/12/10	4138_0970_07	0870

