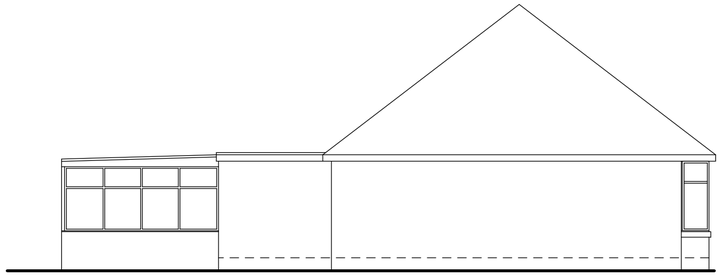

EXISTING SIDE ELEVATION

EXISTING REAR ELEVATION

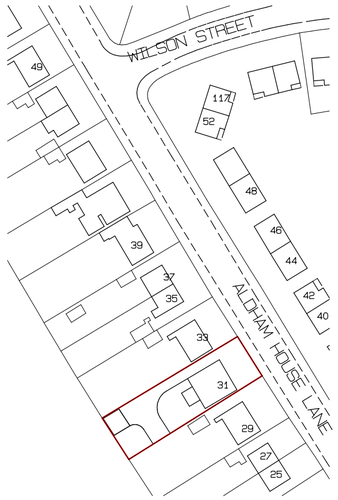

LOCATION
PLAN 1:1250

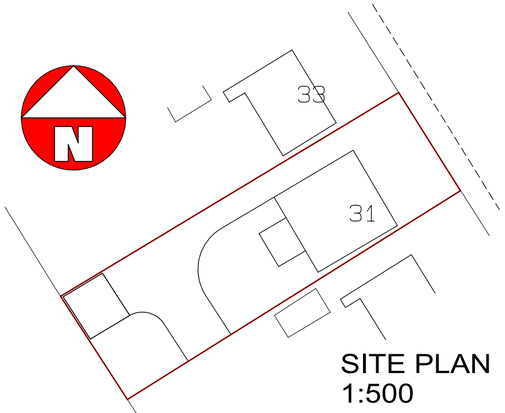

SITE PLAN
1:500

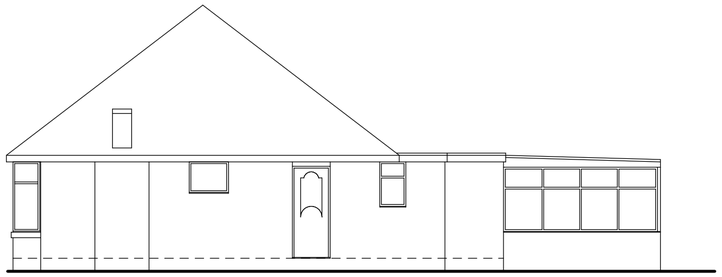

EXISTING SIDE ELEVATION

EXISTING FRONT ELEVATION

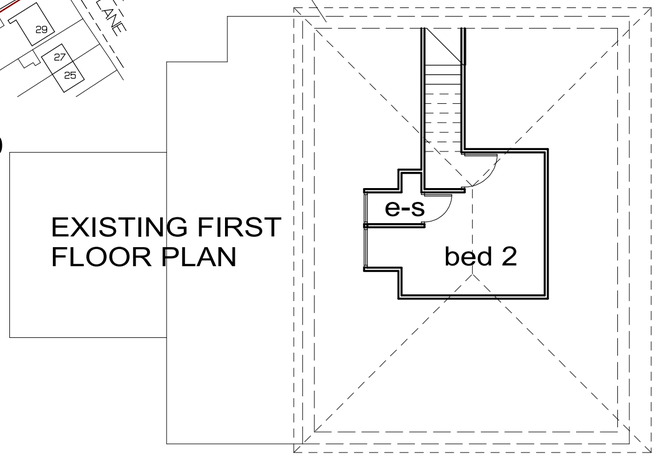

EXISTING FIRST
FLOOR PLAN

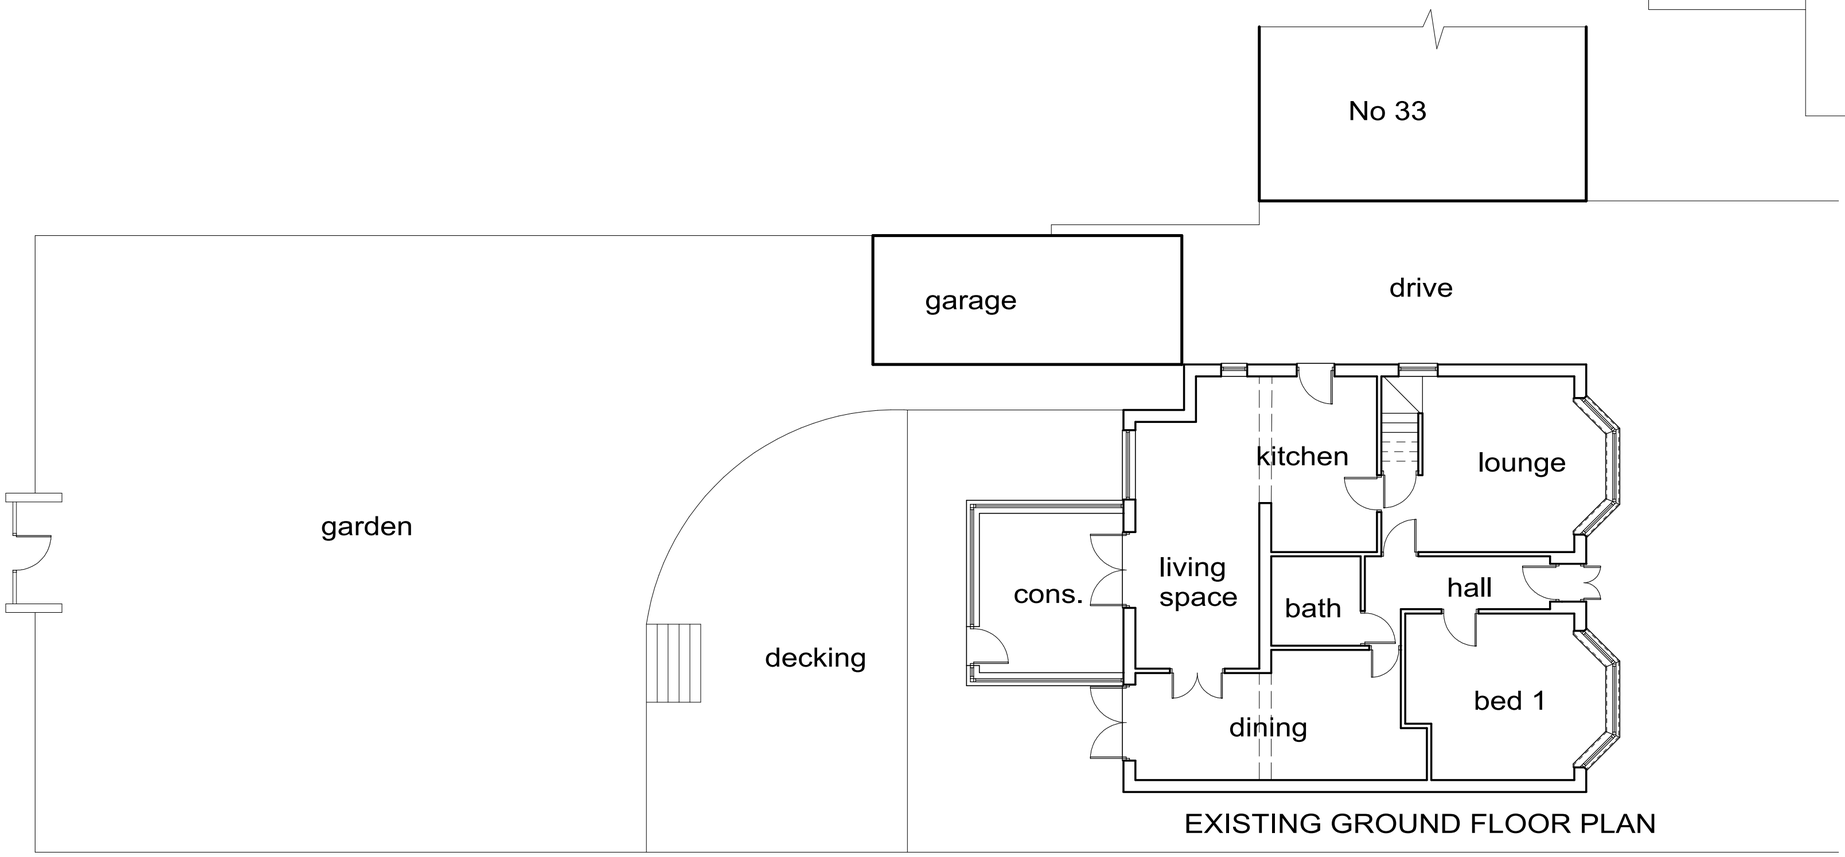

EXISTING GROUND FLOOR PLAN

CLIENT **MR & MRS WOODWARD**

TITLE **EXISTING PLANS**

31 ALDHAM HOUSE LANE

WOMB WELL

S73 8RF

ANDY CUDWORTH ARCHITECTURE

Lumb Bush Farm Cottage
Lumb Lane
Foldrings
Sheffield
S35 0GE
0114 2299958
07931 365804
andycudworth@btinternet.com

SCALE	DATE	DRAWN
1:100	**Feb 11**	**AMC**

DRWG No	REV
AWW-211-1	**N/A**

This drawing is the sole property of the author (A Cudworth) and will not be used, copied in whole or in part, by any other individual, company or organisation without the consent of the author.
All dimensions to be checked on site & not scaled from any drawing.