PROPOSED FRONT ELEVATION
SCALE 1:100

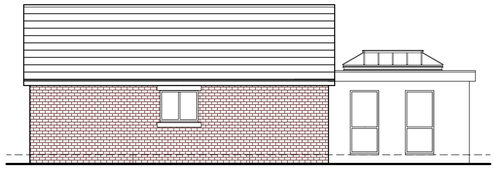

PROPOSED SIDE ELEVATION
SCALE 1:100

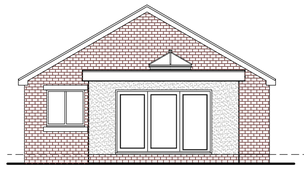

PROPOSED REAR ELEVATION
SCALE 1:100

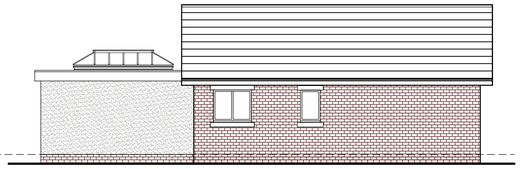

PROPOSED SIDE ELEVATION
SCALE 1:100

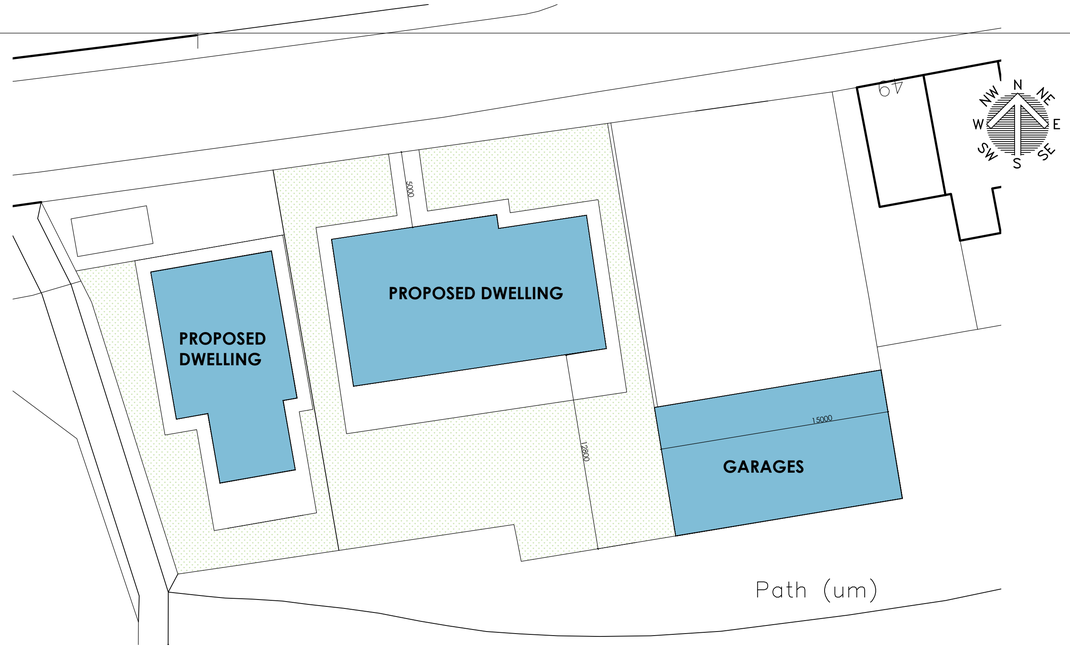

BLOCK PLAN
SCALE 1:500

LOCATION PLAN
SCALE 1:1250

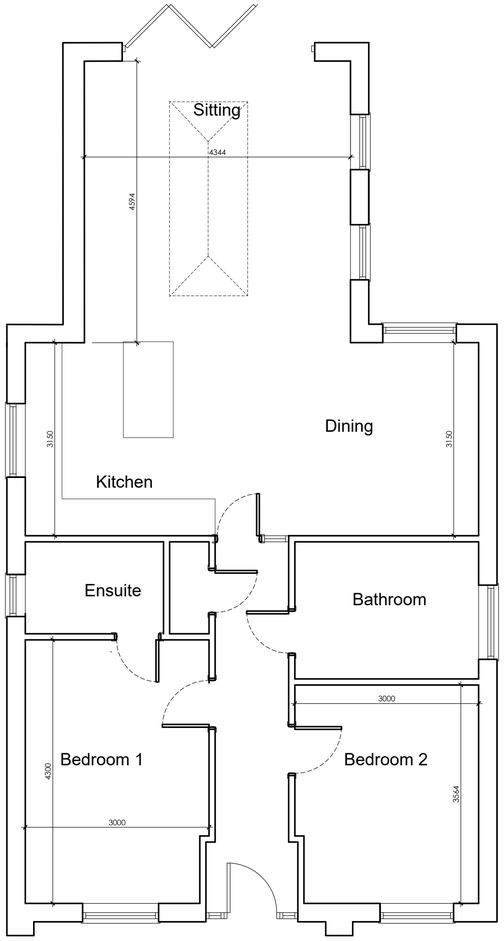

PROPOSED GROUND FLOOR PLAN
SCALE 1:50

White Agus Architectural Services
OFFICE ONE,
DRILL HALL,
11 EASTGATE,
BARNSLEY,
S70 2EU
Phone: 01226 208482
Email: info@whiteagus.co.uk
Web: www.whiteagus.co.uk

Project.	Client.		
PROPOSED DWELLING PITT STREET, DARFIELD BARNSLEY, S73 8AR	MR JAMES MASSON		
Drawing Title. PLANS AND ELEVATIONS	Date. JUNE 2024	Scale. 1:50 & 1:100 @ A1	
	Ref. 24–050	Dwg. No. 02	Rev.

Date	Suffix	Description	Date	Suffix	Description