
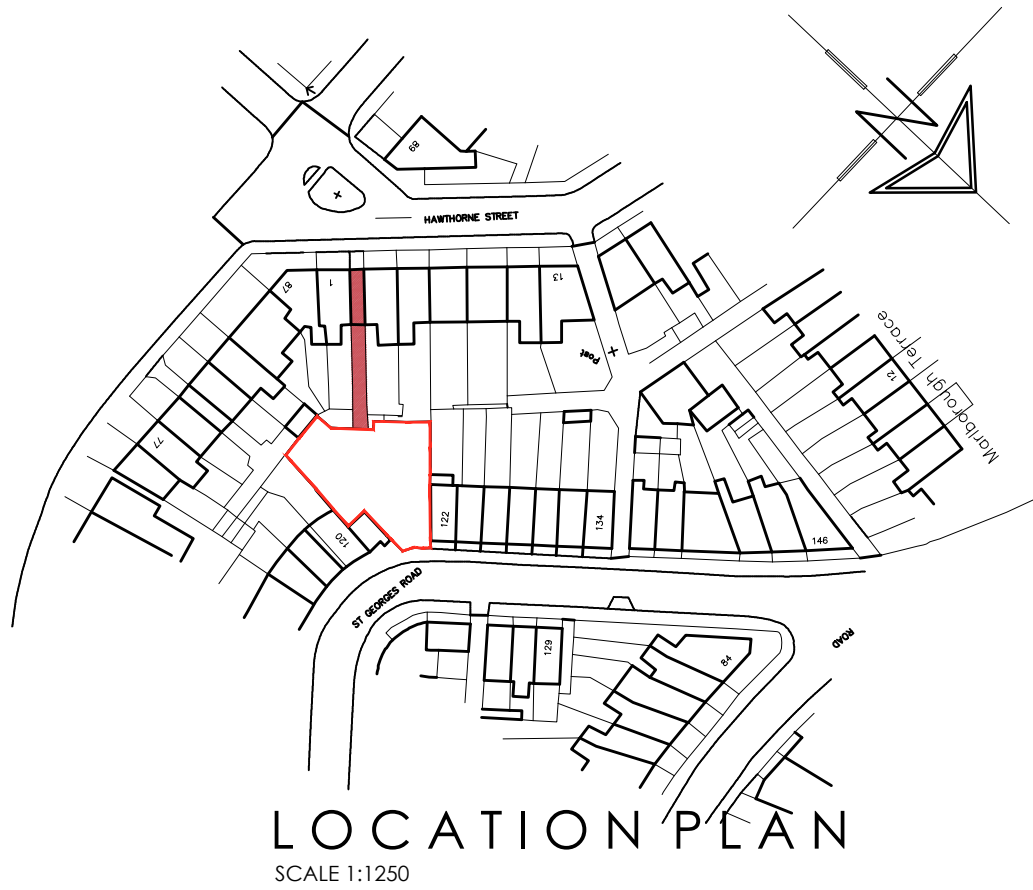


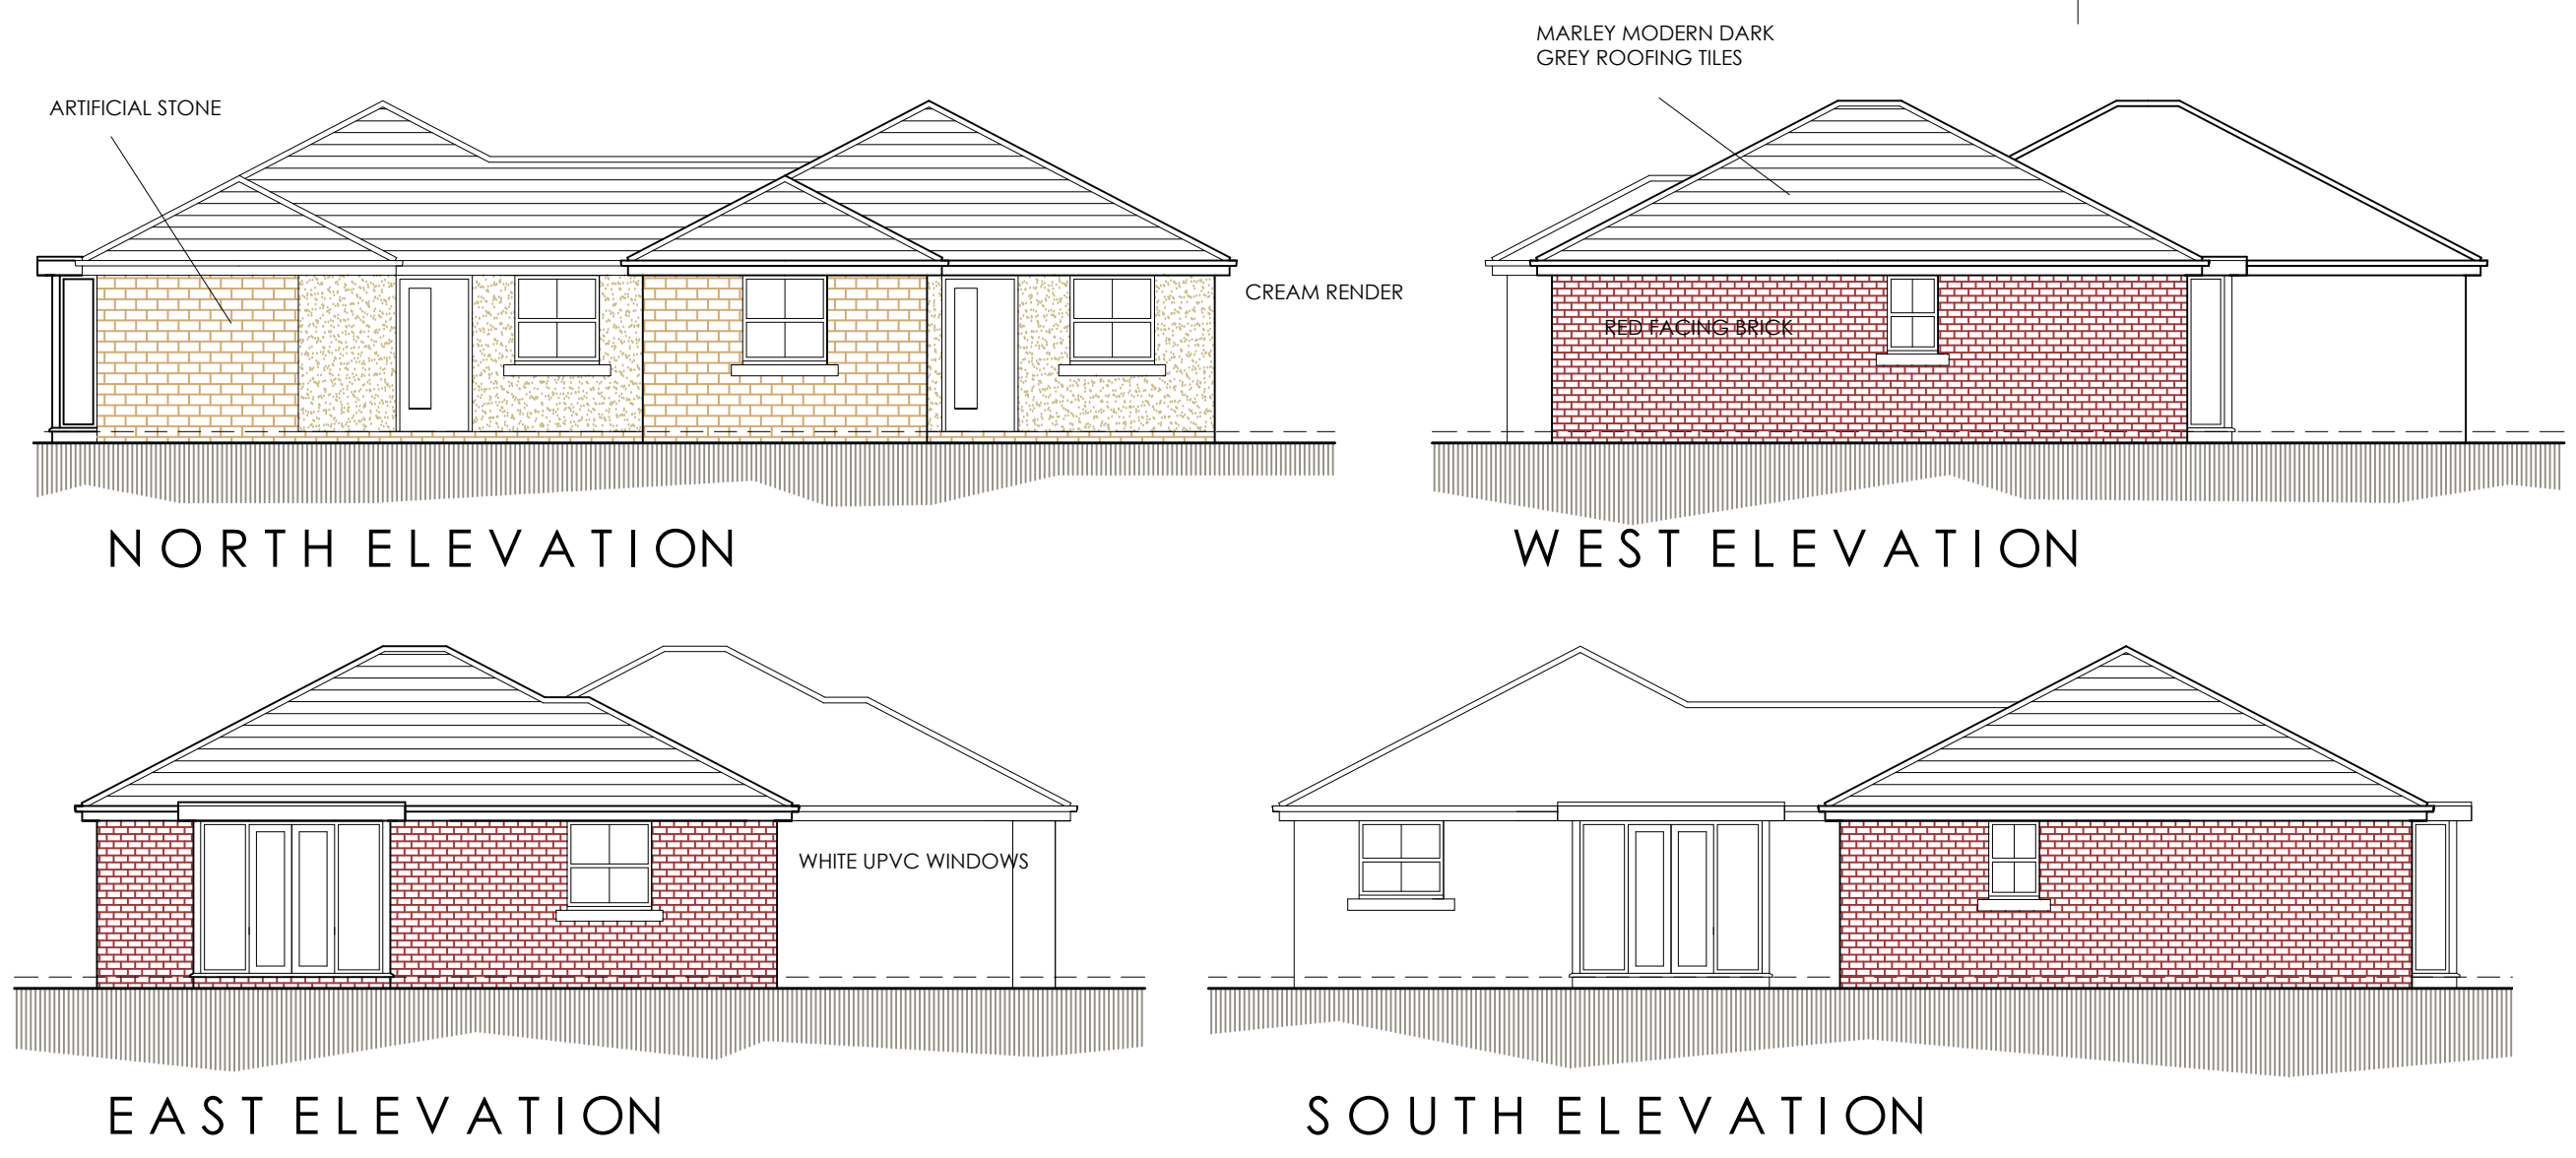

 White Agus PARTNERSHIP			OFFICE ONE 34 VICTORIA ROAD BARNLEY. S70 2BU			Phone: 01226 208482 Email: info@whiteaguspартnership.co.uk Web: www.whiteaguspартnership.co.uk		
ARCHITECTURAL SERVICES								
Project. RESIDENTIAL DEVELOPMENT AT 120B ST GEORGES ROAD BARNLEY S70 1HA				Client. DEVELOPMENTS BY BOUTIQUE				
Drawing Title. PLANS AND ELEVATIONS				Date. APRIL 2023		Scale. 1:100 @ A2		
				Ref. 22-203		Dwg. No. 01		
				Rev.				
Date				Suffix		Description		