


**PLAN REFERRED TO:
STAIRFOOT**

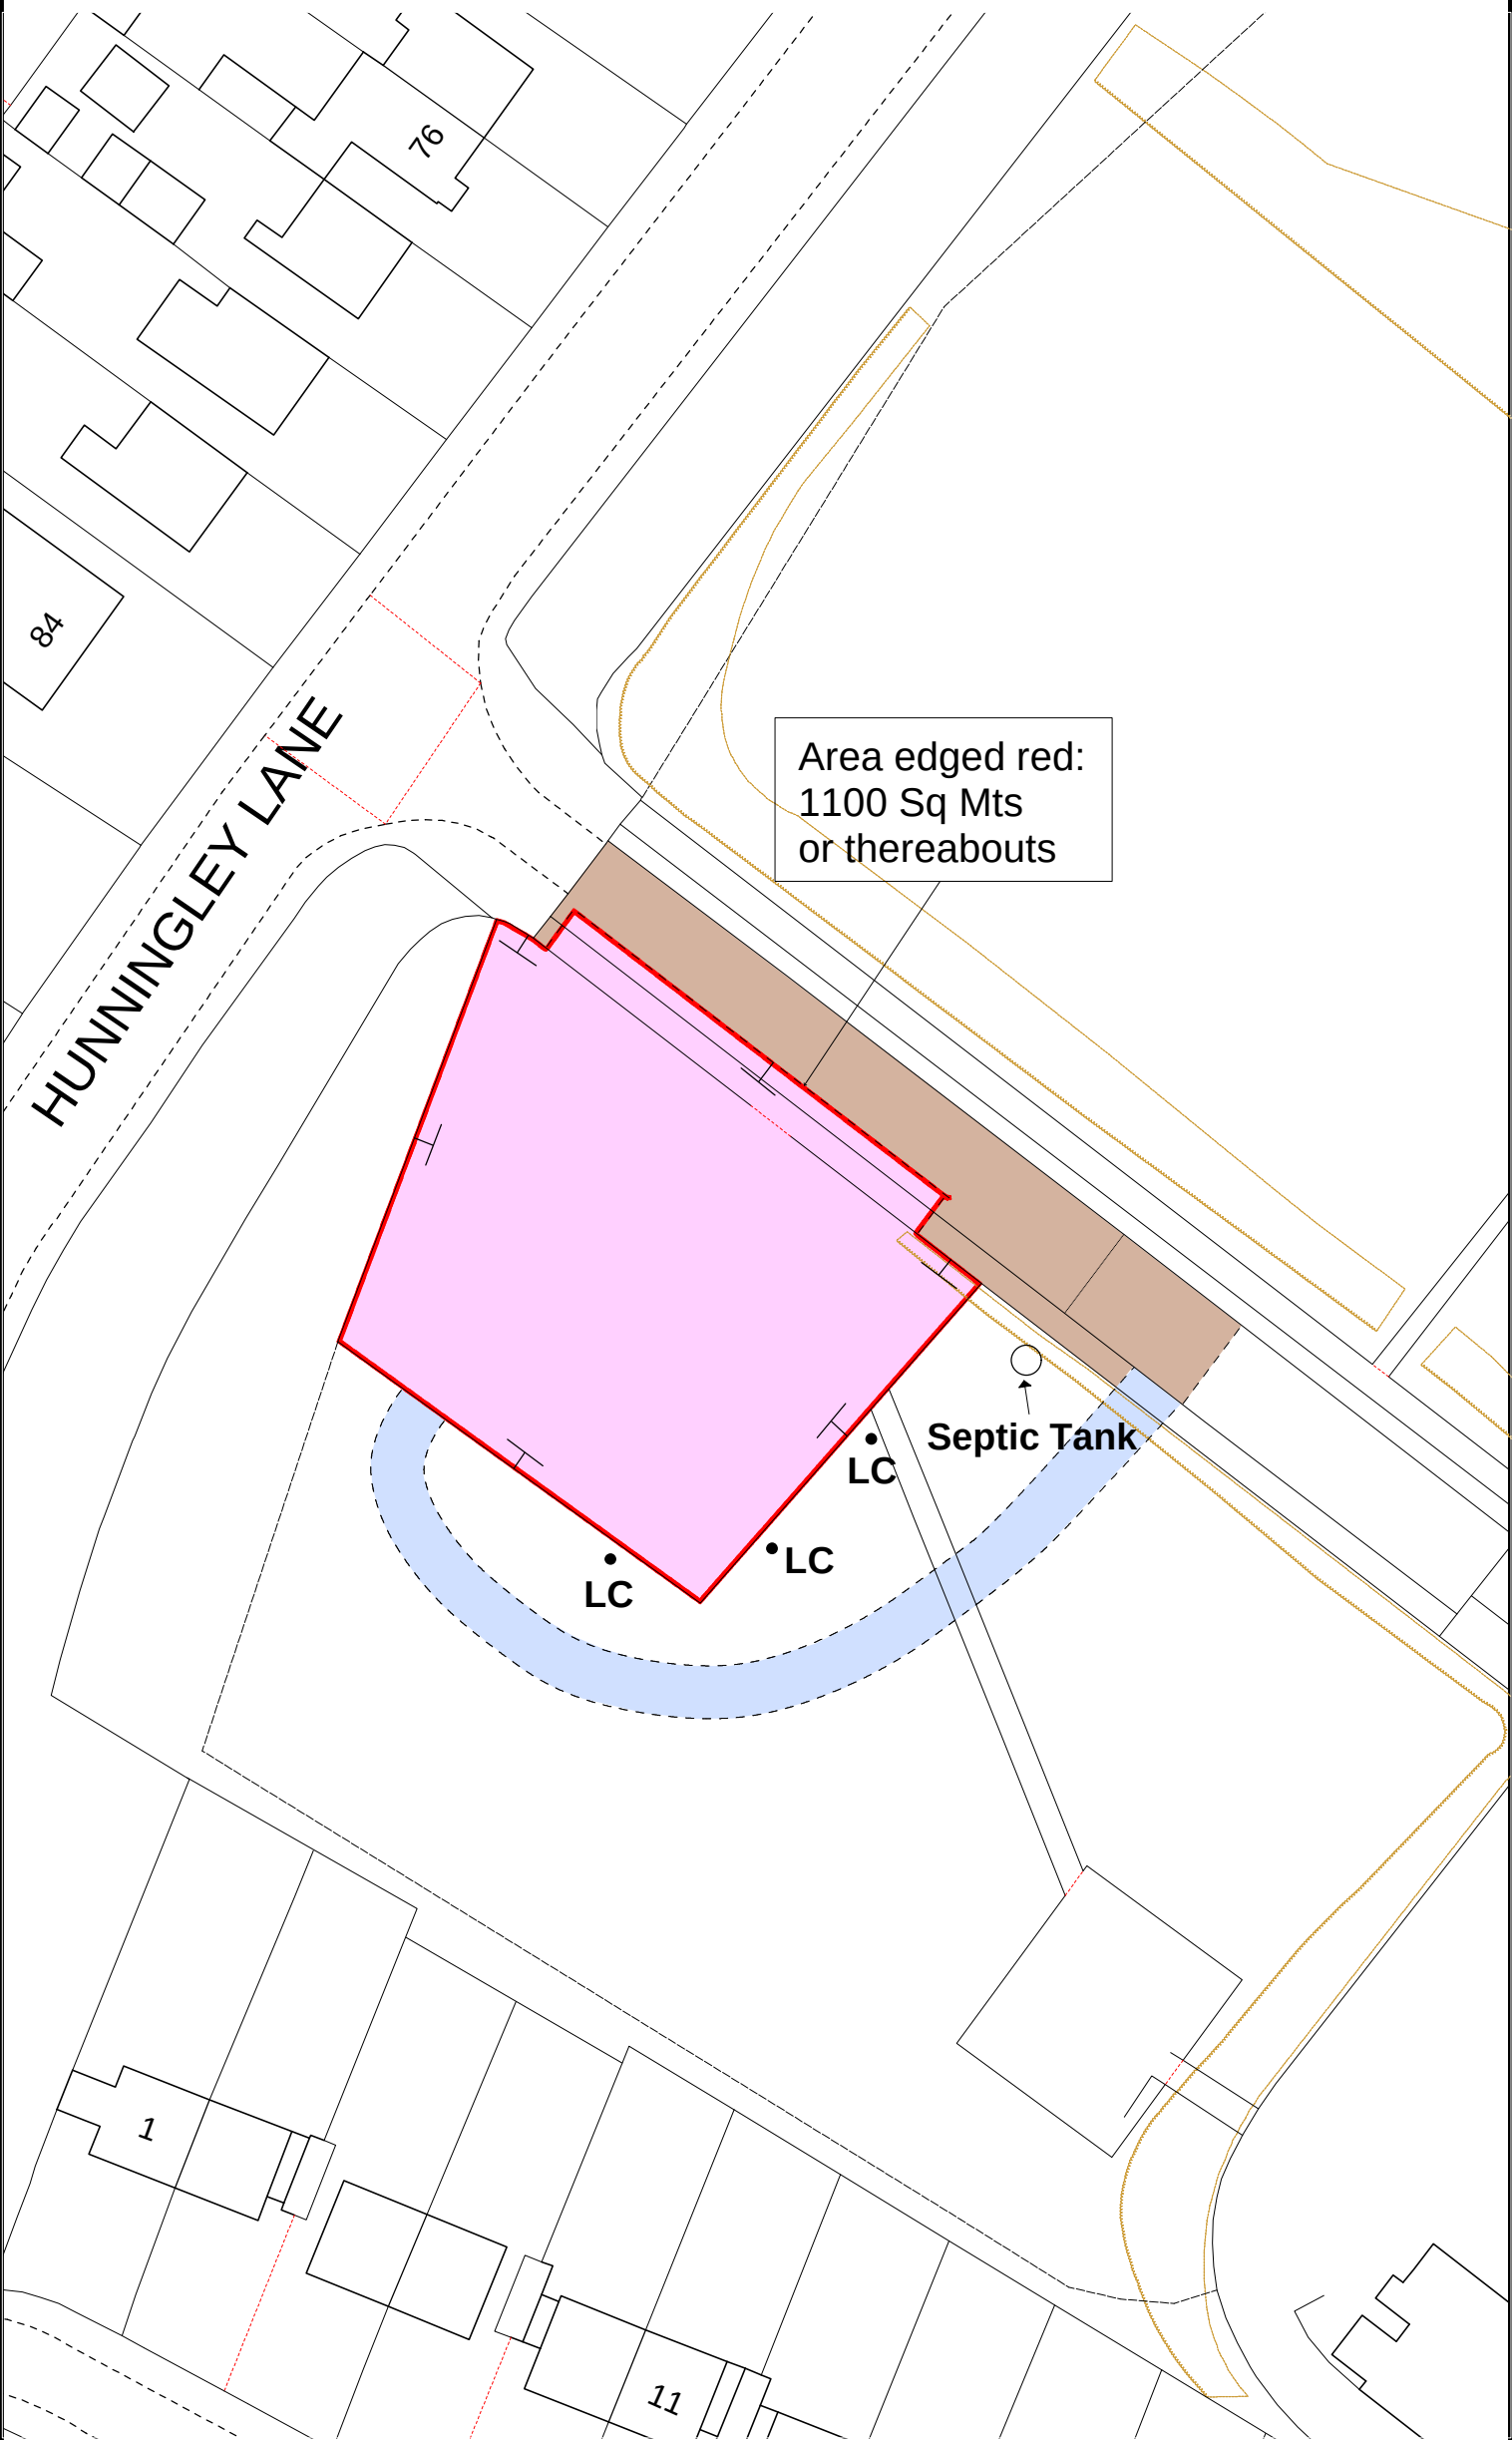

- Brown:**
A right of way with or without vehicles in connection with Hunningley Family Centre
- Blue:**
A right of way with or without vehicles for grass cutting/maintenance machinery in connection with Hunningley Family Centre
- Light Columns:**
A right to use, maintain and renew and services connected thereto
- Septic Tank:**
A right to use, maintain and renew



Strategic Property and Procurement/Asset Management
PO Box 634, Barnsley, S70 9GG

e-mail: Assetmanagement@barnsley.gov.uk
website: www.barnsley.gov.uk

Reproduced from the Ordnance Survey mapping with the permission of Her Majesty's Stationery Office. © Crown Copyright. Unauthorised reproduction infringes Crown Copyright and may lead to prosecution or civil proceedings.
Licence number 100022264 (2006)

Scale 1: 500

Plan No: DV104A

Date: 31/01/2017