


SCALE BAR


EXISTING SIDE ELEVATION

FACING No 4

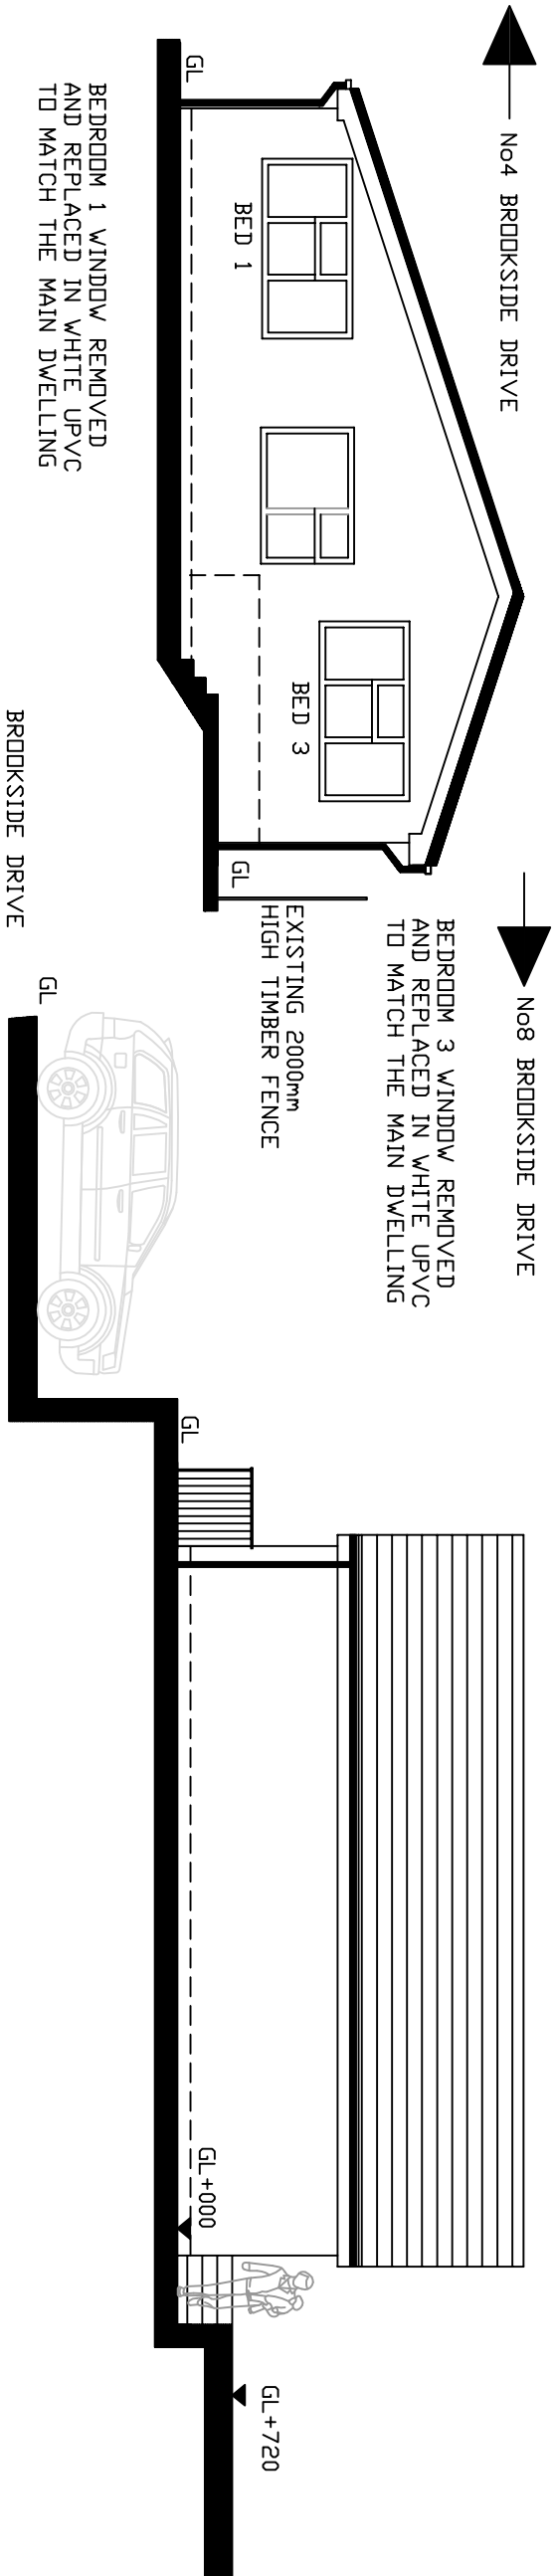

EXISTING SIDE ELEVATION

FACING No 8

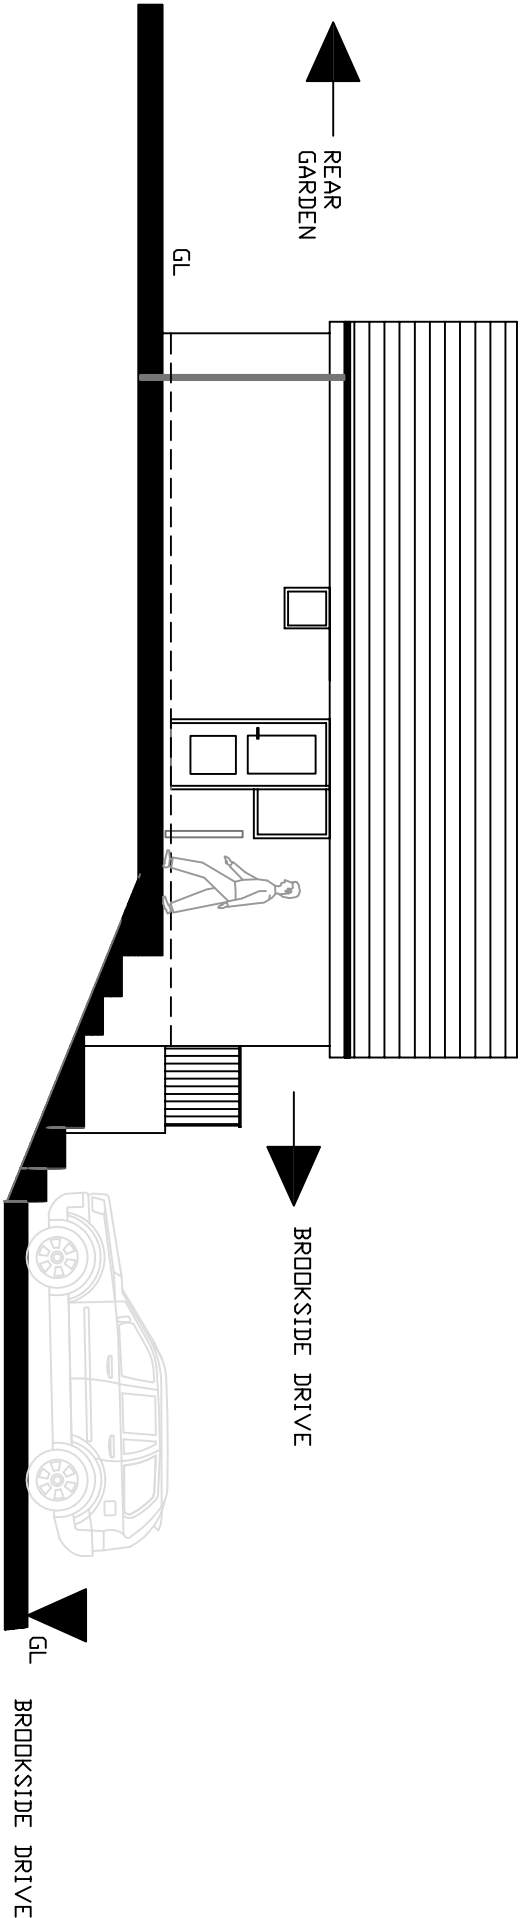

CLIENT 6 BROOKSIDE DRIVE BARNSELEY S70 3EF	TITLE DRAWING SHOWING EXISTING ELEVATIONS	DRAWN	SCALE 1:100 @ A3	REV			
			DATE 15/01/2024	DRG No 005			