[redacted]

26th November 2008

CUBE
PROPERTY SURVEYORS & CONSULTANTS

13 Greenwood Court
Taylor Business Park
Warrington WA3 6DD

T: 01925 767713
F: 01925 768819
E: admin@cubepsl.co.uk
www.cubepsl.co.uk

Angela Bladen
Barnsley Metropolitan Borough Council
Planning and Transportation Service
Development Control Section
P O Box 604
Barnsley
S70 9FE

P&T DC

Barnsley Metropolitan Borough Council

27 NOV 2008

Corporate Mail Room

NO CHEQUE

Dear Angela

RE: DISPLAY OF ILLUMINATED AND NON ILLUMINATED SIGNAGE LONGFIELDS COURT, WHARNCLIFFE BUSINESS PARK, LAITHES LANE, CARLTON, BARNSLEY

We refer to your letter dated 20th November 2008 and herewith enclose 3 copies of the site edged plan at 1:1250 for the above, as requested.

Should you require any further information, please do not hesitate to contact us.

Yours sincerely

[redacted]

Encs

INVESTOR IN PEOPLE

RICS

Project Management
Building Surveyors
Historic Building Consultancy
Architects & Interior Designers

Cube Property Services Ltd
Registered in England No. 4329083

RECEIVED
24 NOV 2008

BARNSLEY
Metropolitan Borough Council

Planning and Transportation Service
Assistant Director: Stephen Moralee BA (Hons) MBA
Development Control Section
PO Box 604, Barnsley, S70 9FE
Tel: (01226) 770770 Fax: (01226) 772591 E-mail: developmentcontrol@barnsley.gov.uk
The website address for all Council services is www.barnsley.gov.uk

Date: 20 November 2008 Enquiries to: Angela Bladen Dial Direct (01226) 772595

Dear Sirs

DESCRIPTION:	Display of illuminated and non illuminated signage to Business Park
LOCATION:	Longfields Court, Wharncliffe Business Park, Middlewoods Way, Laithes Lane, Carlton, Barnsley, S71 7GN
APPLICATION NO:	2008/1735/INVALID

Thank you for your planning application in respect of the above. Unfortunately, your application is invalid and cannot be processed because:-

Please submit 3 copies of a 1:1250 or 1:2500 Location Plan.
Please indicate the application site edged in red.

Please attach these documents to this letter and return to the above address as soon as possible, to enable us to process your application. If you require assistance or have any queries please telephone the officer named above.

NB: If you are sending an additional fee only please attach to this letter and return, do not send cheques without a covering letter, remembering to quote the relevant application number.

Yours faithfully


[redacted]

Stephen Moralee
Assistant Director, Planning and Transportation

Cube Property Surveyors and Consultants
13 Greenwood Court
Taylor Business Park
Warrington
Cheshire
WA3 6DD

Please address all correspondence to the Development Control Manager

Awarded for excellence

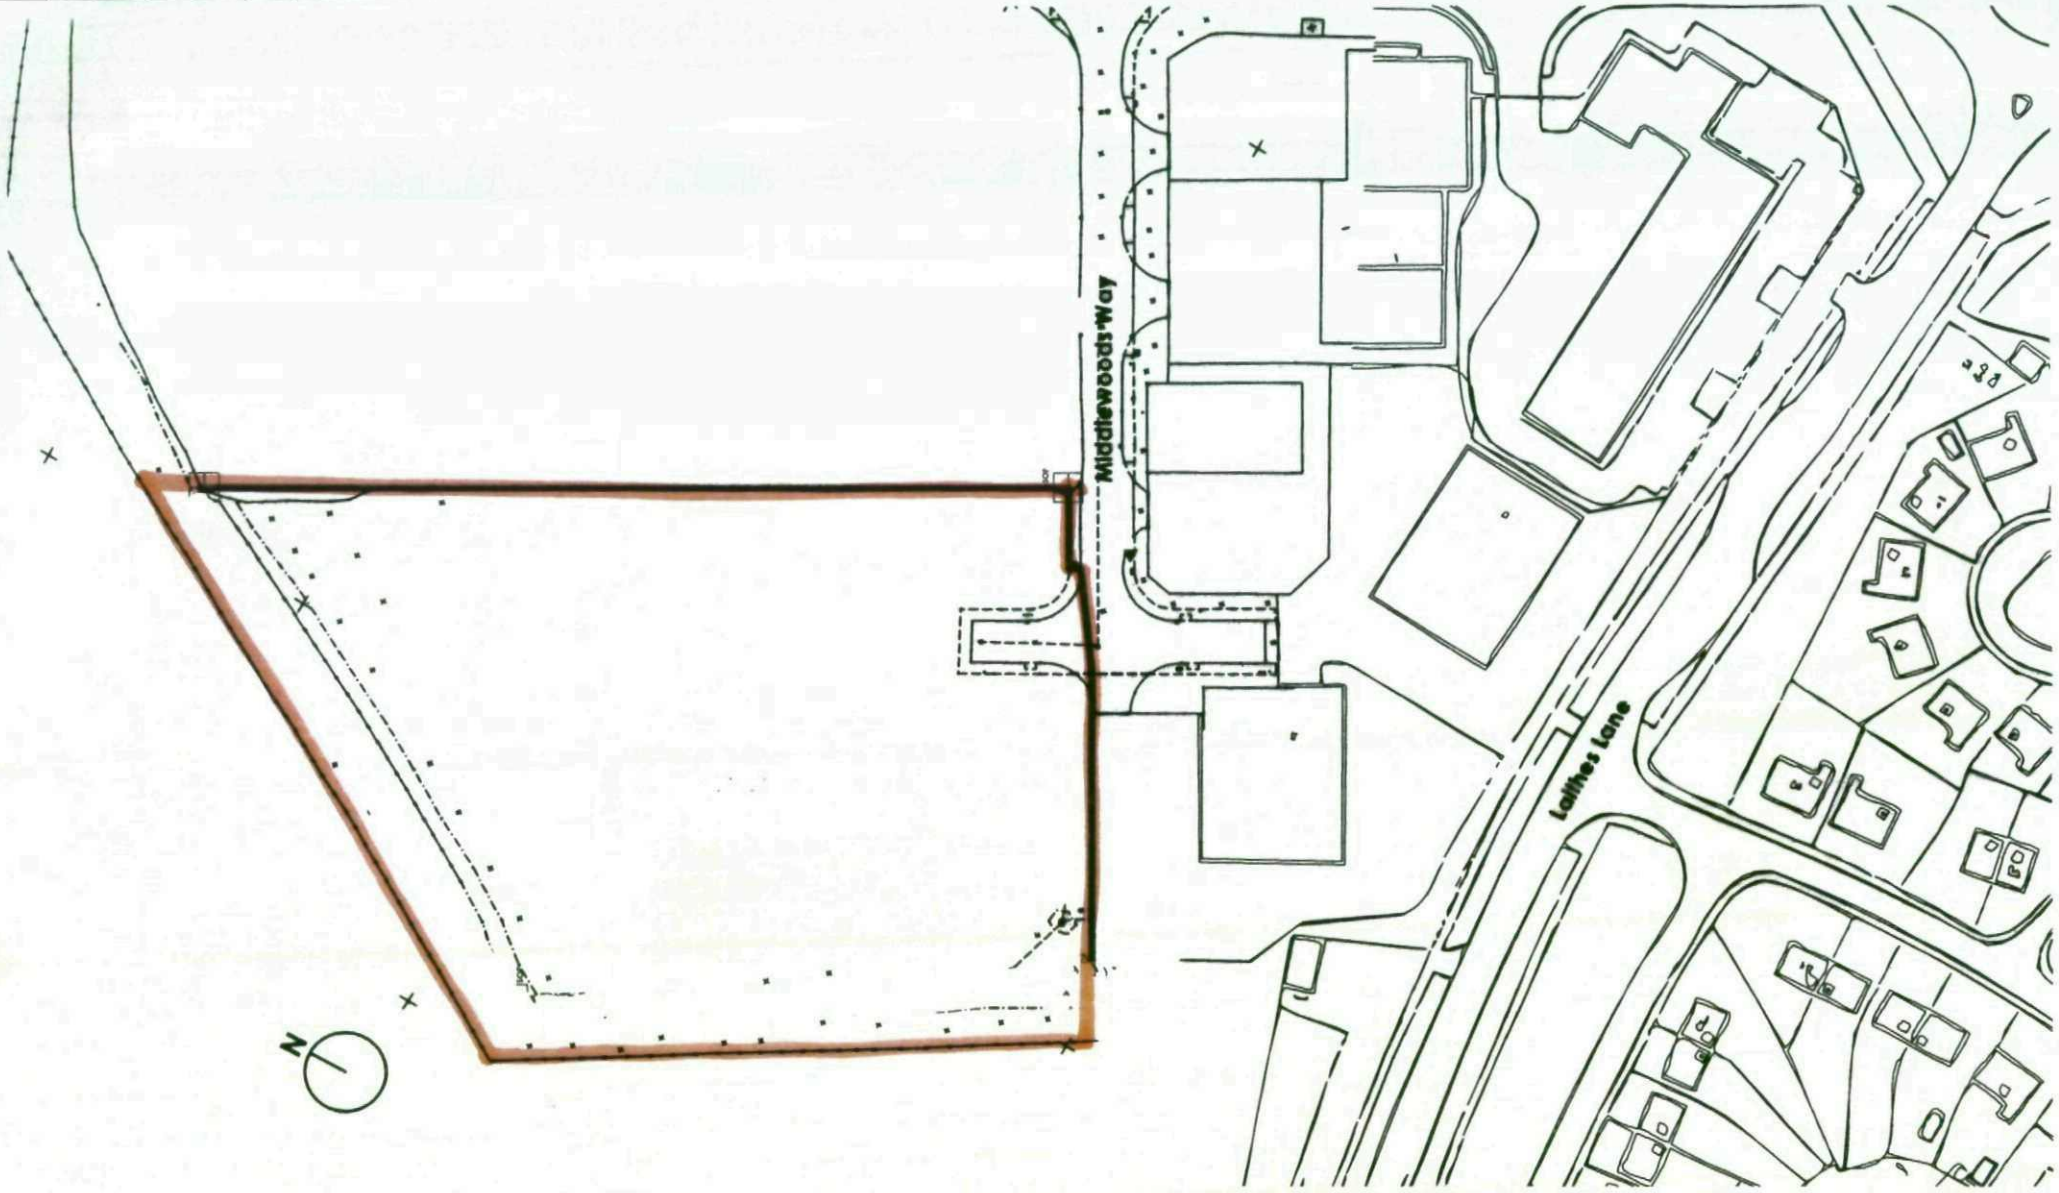

Wharncliffe Business Park Barnsley

Location Plan

Copyright reserved
Robin Clayton Partnership Ltd ©

Robin Clayton Partnership
Architects + Planning Consultants

1:1250	14/08/07	1447:S10 revision A

9 Union Court Castle Street Liverpool L2 4SJ Tel 0151 236 8353 Fax 0151 236 3926 contact@rcparchitects.co.uk