
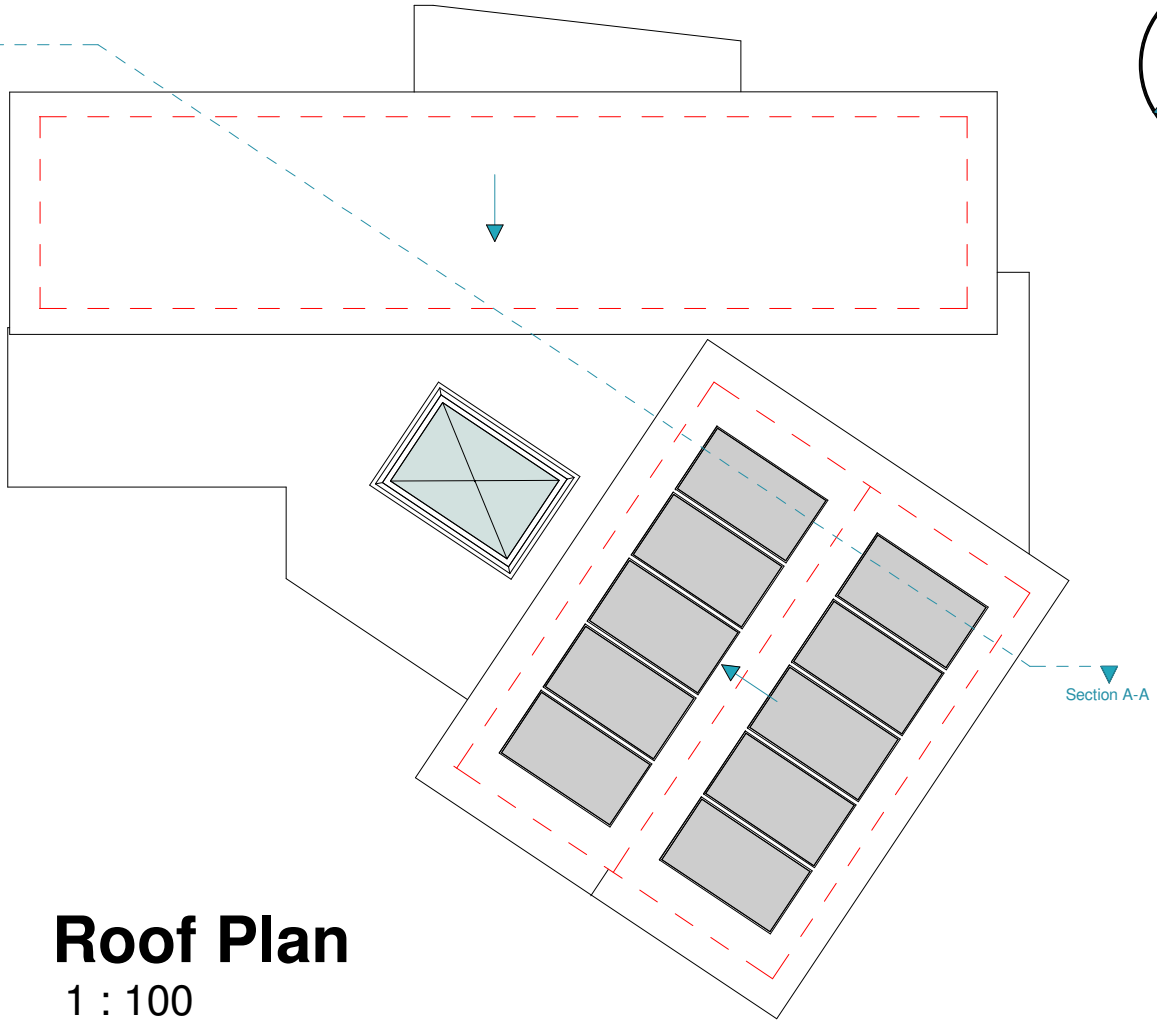
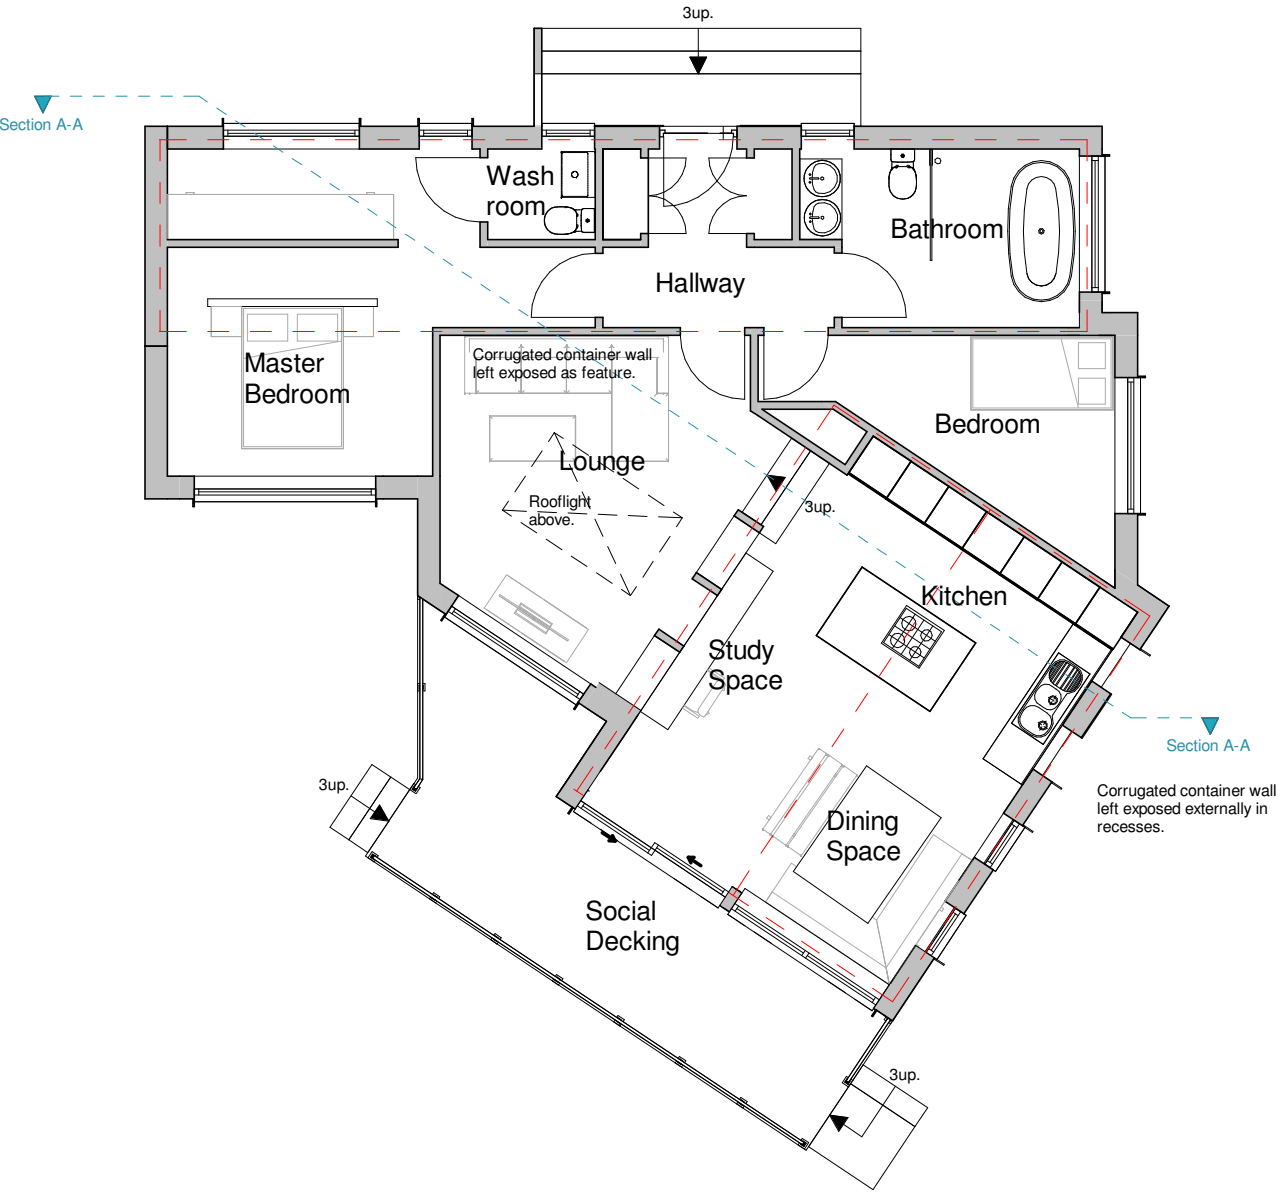


Figured dimensions must be taken in preference to scale dimensions and any discrepancies must be referred to HES Architects immediately. Contractors, subcontractors and suppliers must verify all dimensions on site before commencing any work on site or making workshop drawings. Any indication of services is approximate only and full investigation should be carried out on site prior to commencing the works.

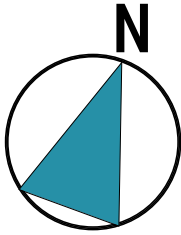

Visual Scale 1:100 @ A3

E	Floor to Ceiling windows reintroduced to Eastern Elevation.	26/01/21
D	Bedroom added and layout amended to suit planning officers comments.	17/01/21
C	Amendments to suit client comments.	24/11/20
B	Amendments to suit client comments.	06/11/20
A	Amendments to suit client comments.	26/10/20
Revisions		

Miss S. Barnett and Mr A. Riddle
Land at Cemetery Road
Hemingfield
Barnsley
S73 0PU

Proposed Plans

Scale @ A3: 1 : 100
Date: October 2020
Drawn by: TCH Checked by: SGE
Drawing No: **2020-1016-05-E**

HES ARCHITECTS

HARDWICK EATON STUDIO

HES Architects Ltd.
8 Church Street
Swadlincote
Derbyshire
DE11 8LE
t: 01283 222190
e: info@he-studio.co.uk
w: he-studio.co.uk