
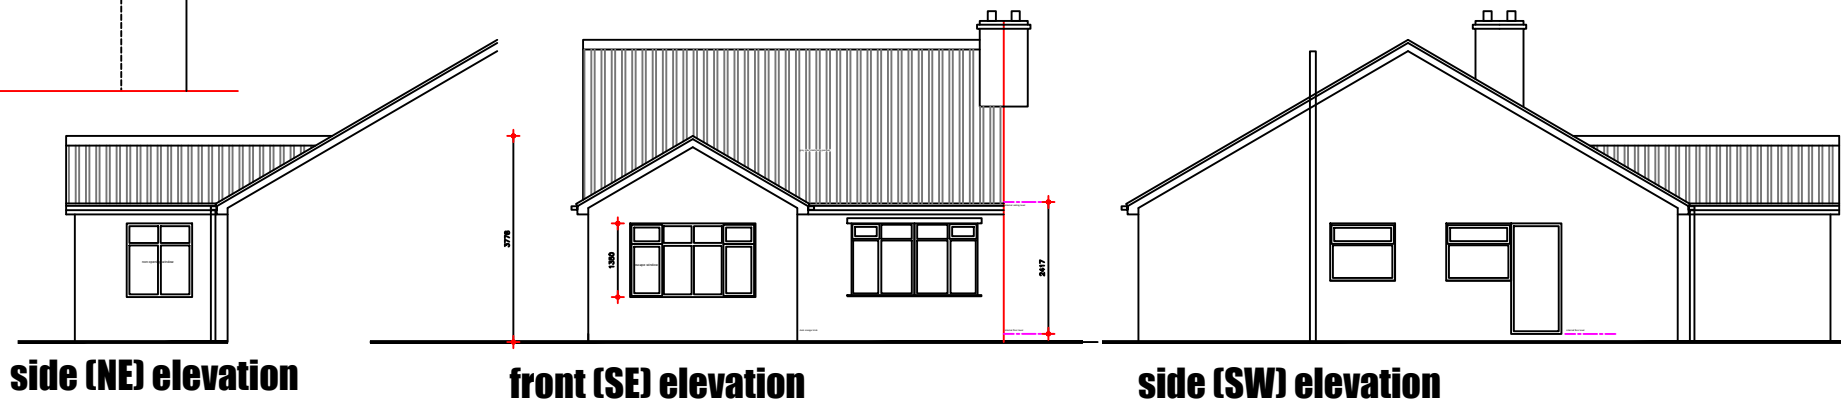
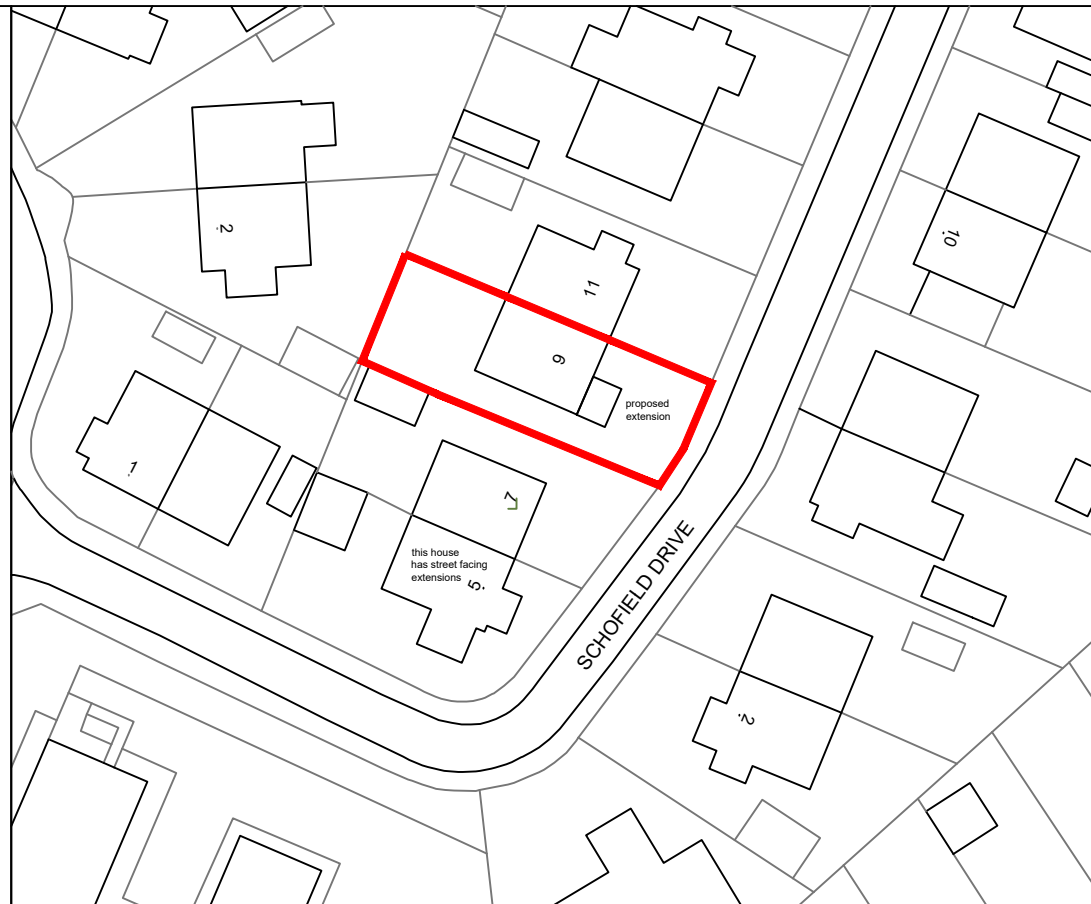


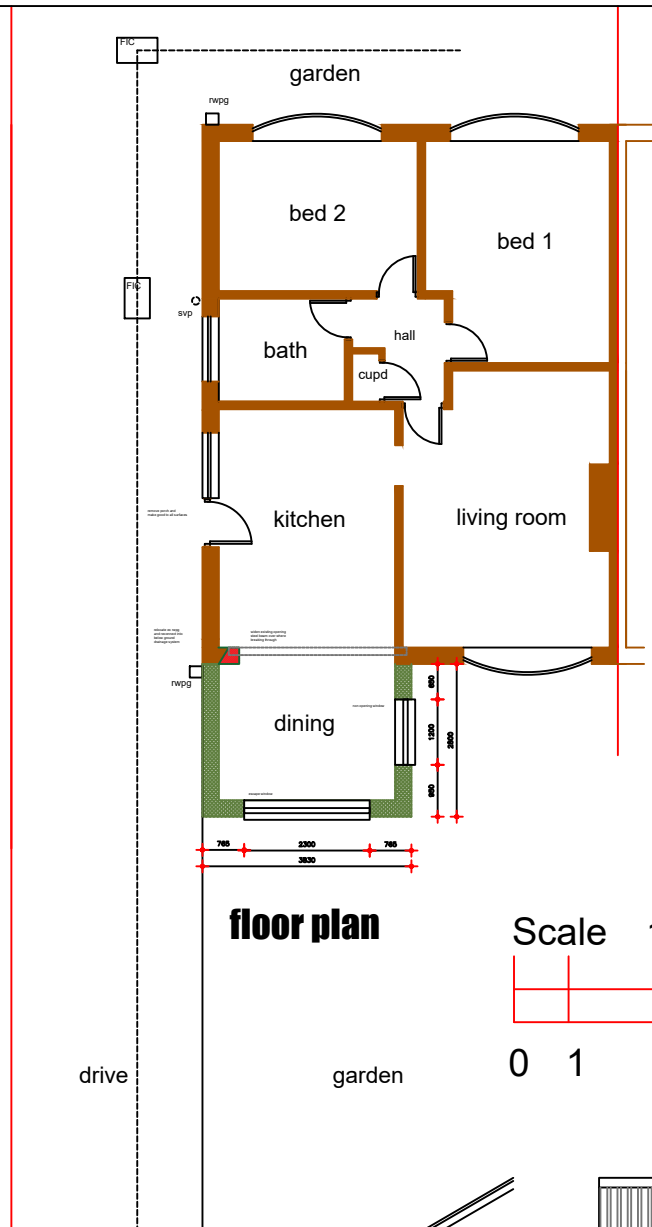

JULIE MURRAY ARCHITECTURE
4 BROOKSIDE CLOSE, HACKENTHORPE
SHEFFIELD S12 4LE 0114 247 0602

TITLE
front extension to bungalow
9 Schofield Drive
Darfield BARNESLEY
S73 9AX
CLIENT M Beighton

Planning Sheet 2 of 2-PROPOSED

DATE 30/6/2019 SCALE 1:100 and 1:50@A1

DRAWING No.
b/19/02



REVISION