



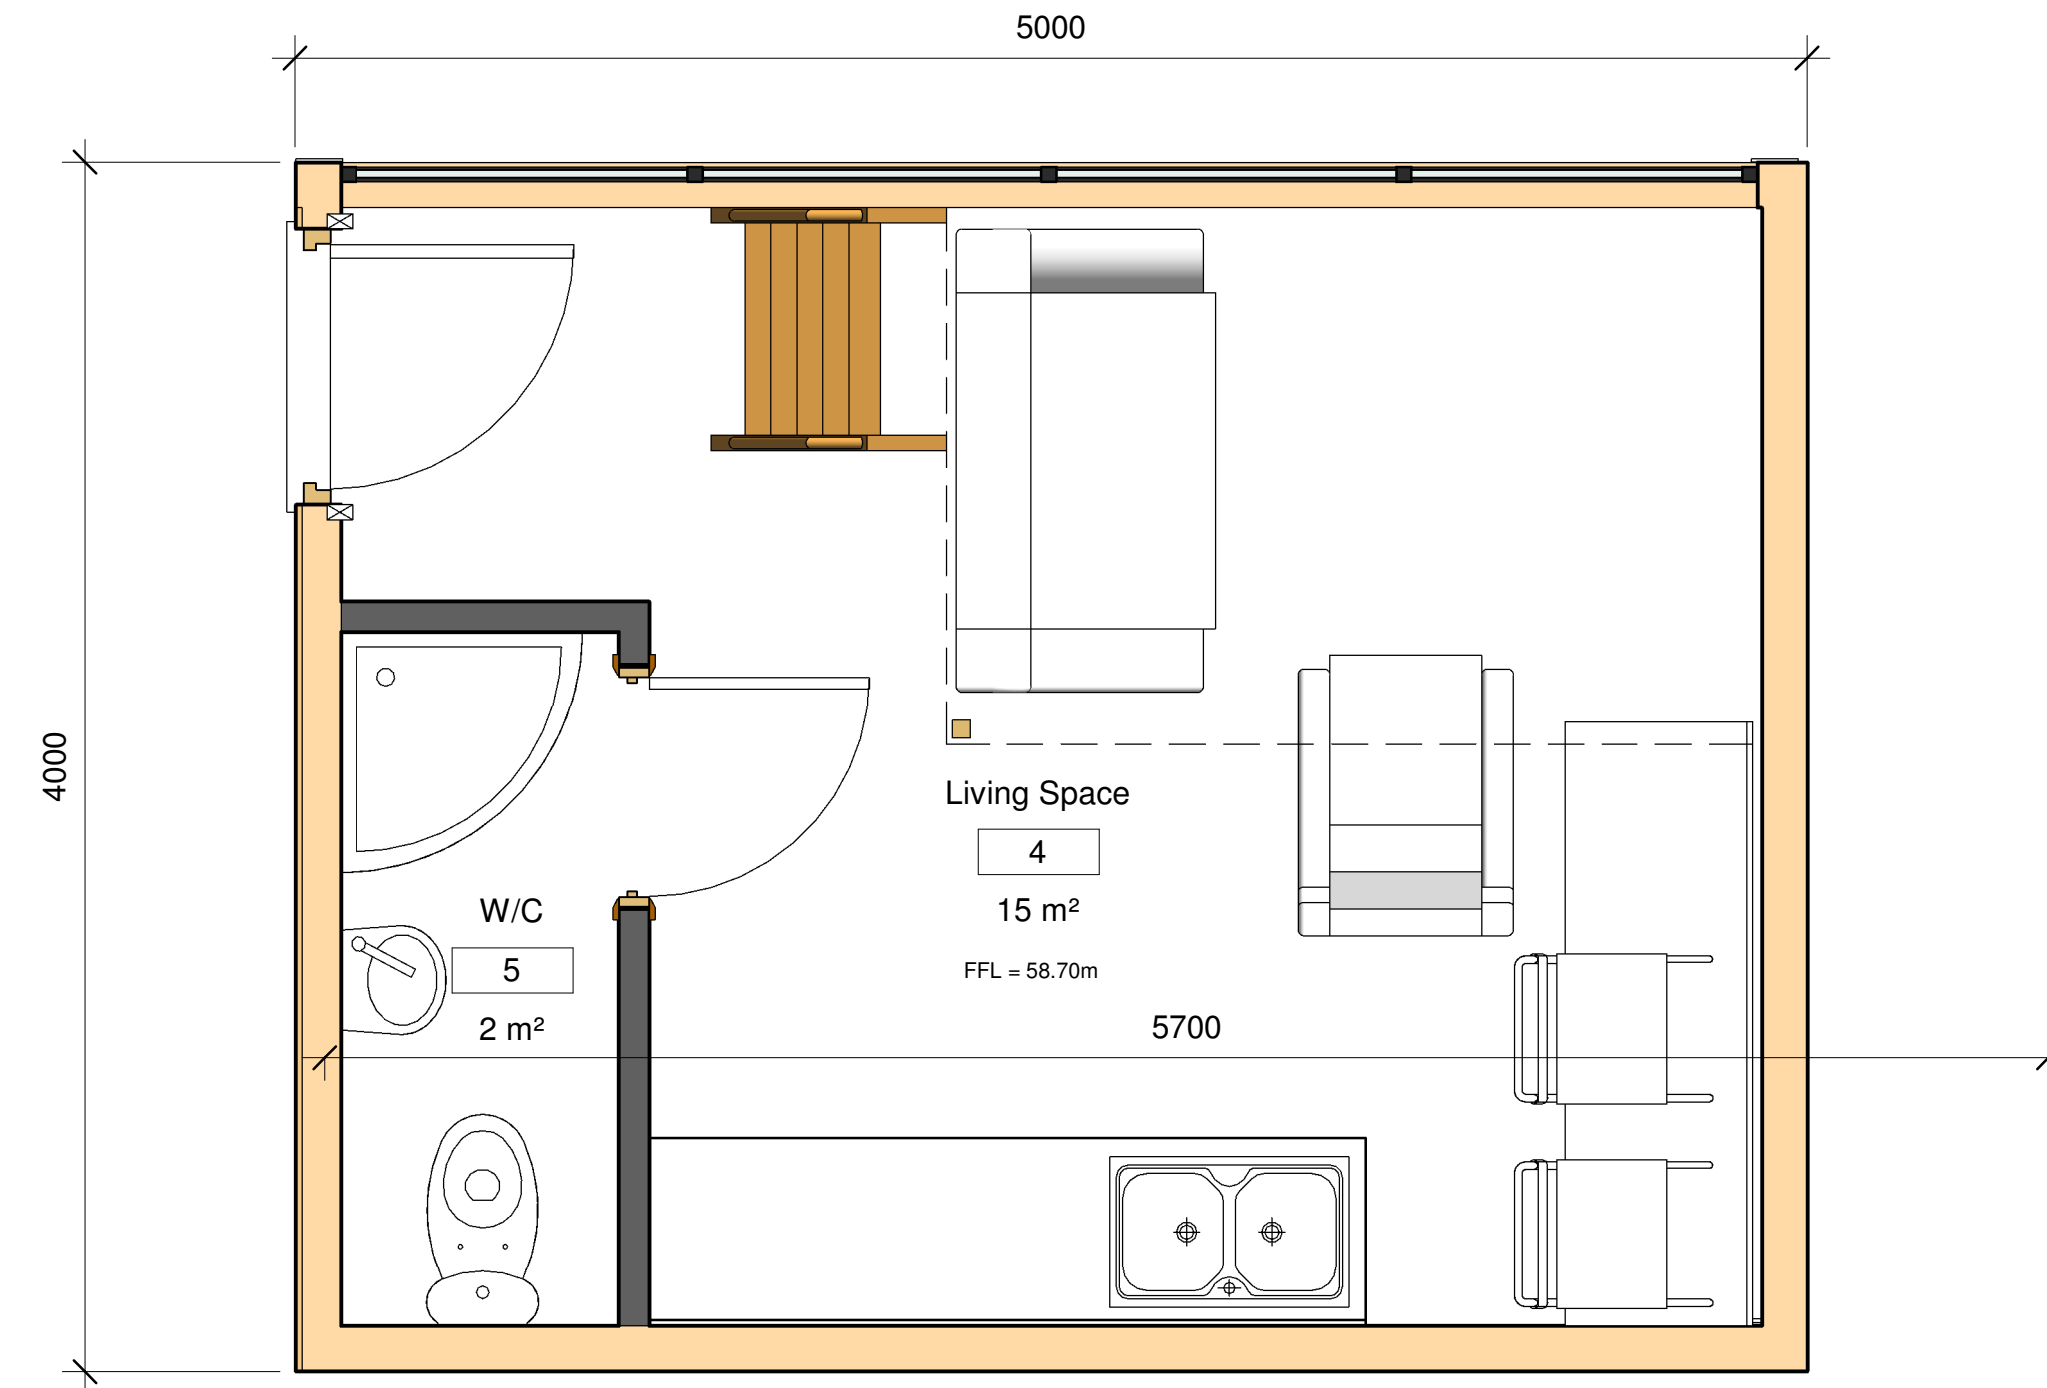

1 GF Copy 1
1 : 25

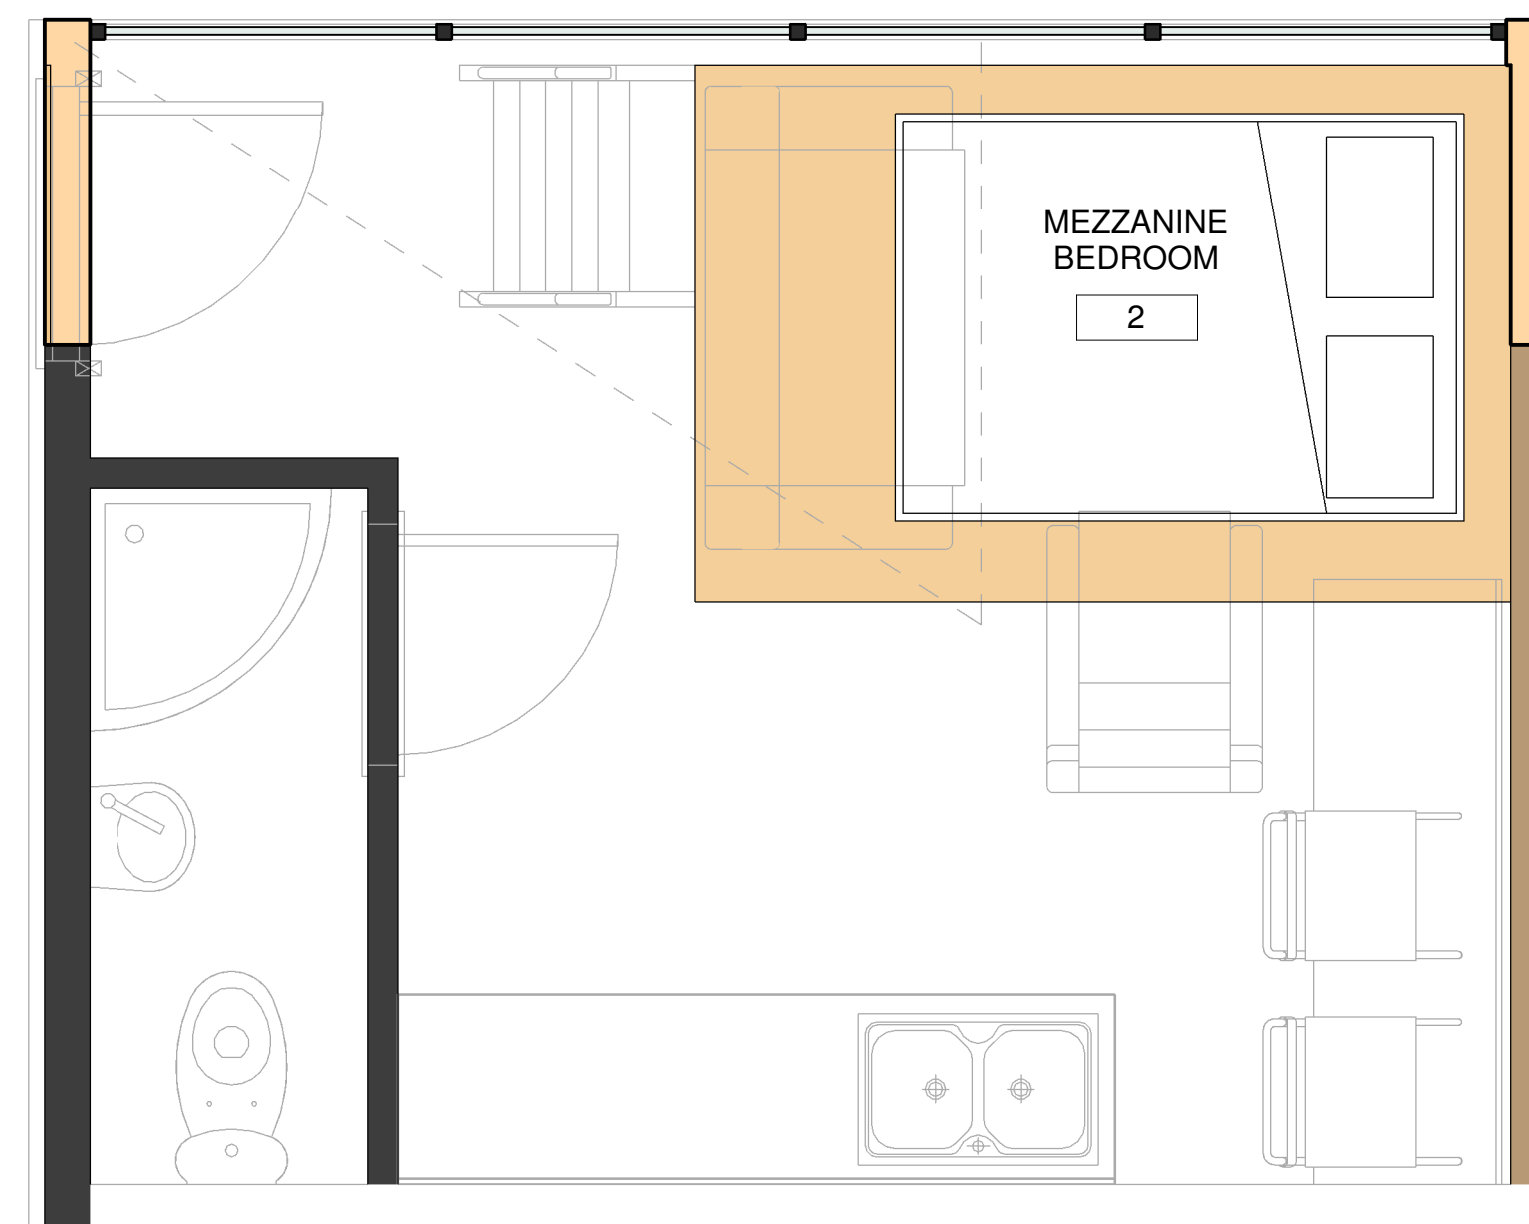

2 MEZZANINE BEDROOM
1 : 25



NOTE:
CABIN 2 TO BE 'MIRROR
IMAGE' OF CABIN 1

REV	DESCRIPTION	DATE	BY
-----	-------------	------	----

PAUL WOODCOCK

BENCE FARM CABINS

FLOORPLAN

Project number JW1001

Date FEBRUARY 2021

Drawn by JW

Checked by JW

JW1001 - 04

Scale 1 : 25