


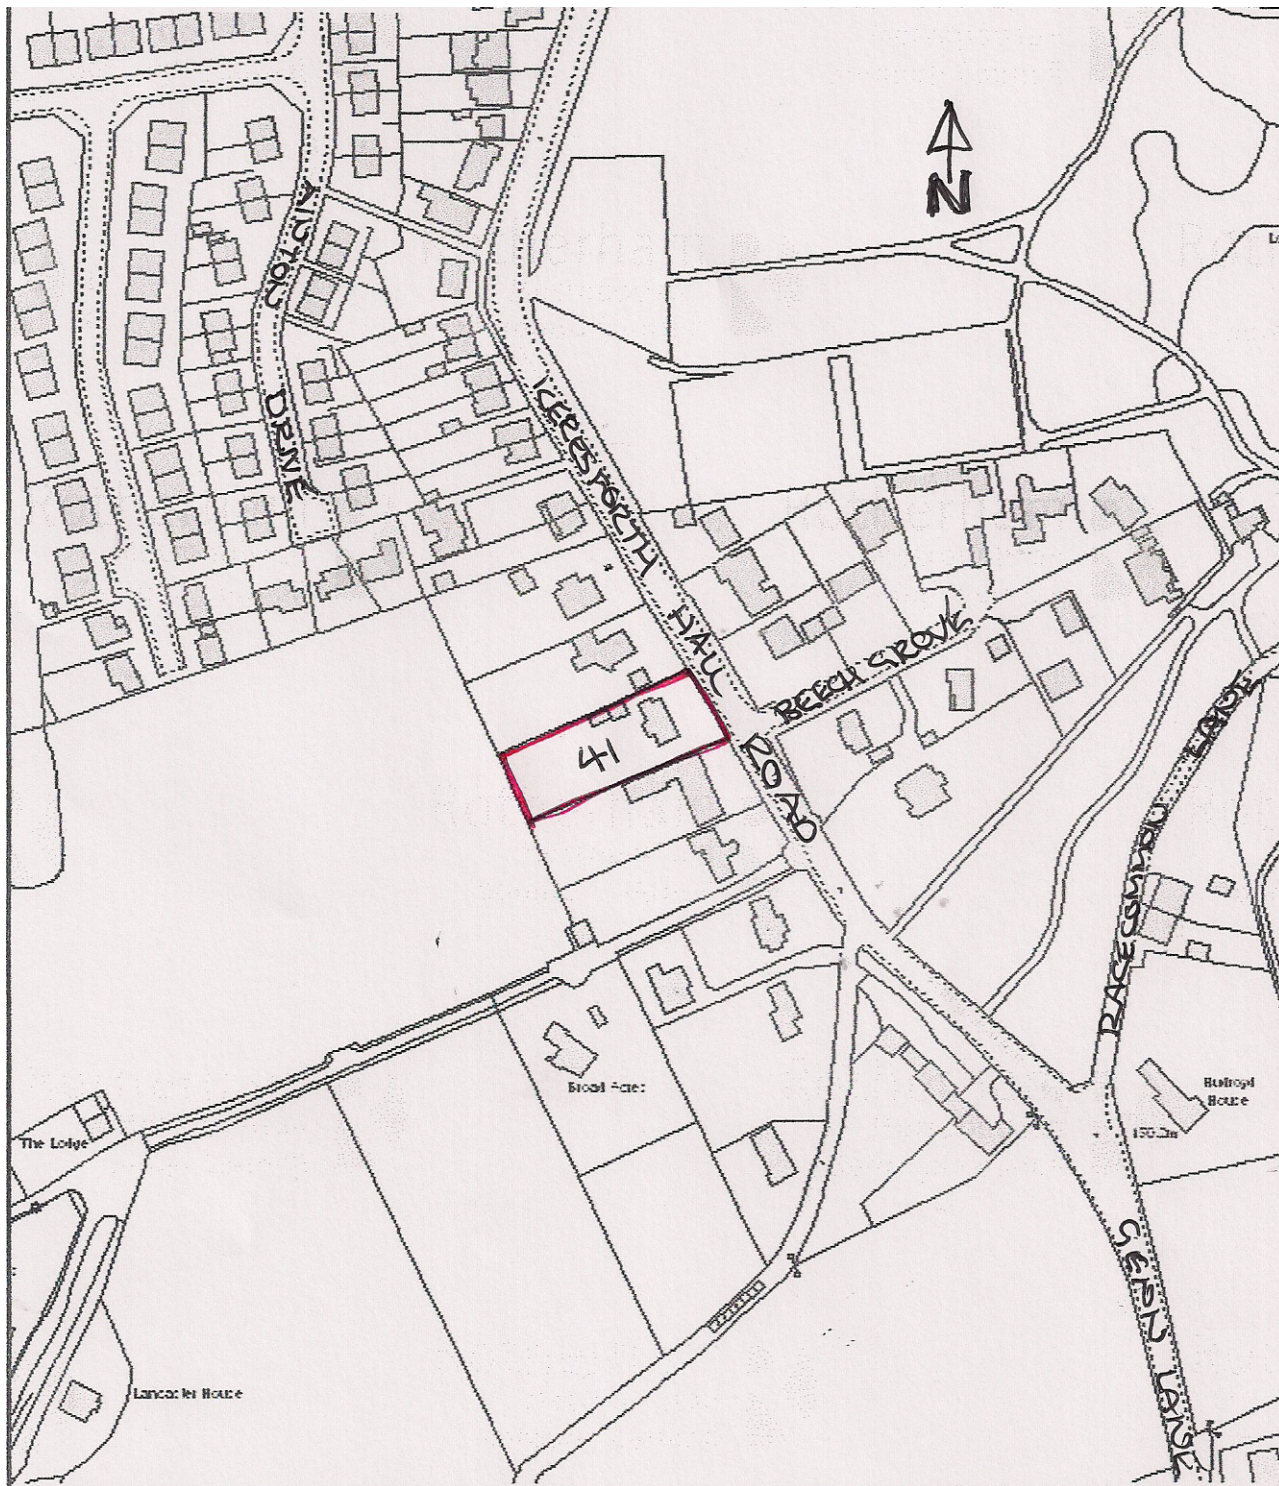

LOCATION PLAN 1:1250
41 KERESTORTHALL RD
KINGSTONE
BARNSELEY