

SIDE (SOUTH-EAST) ELEVATION

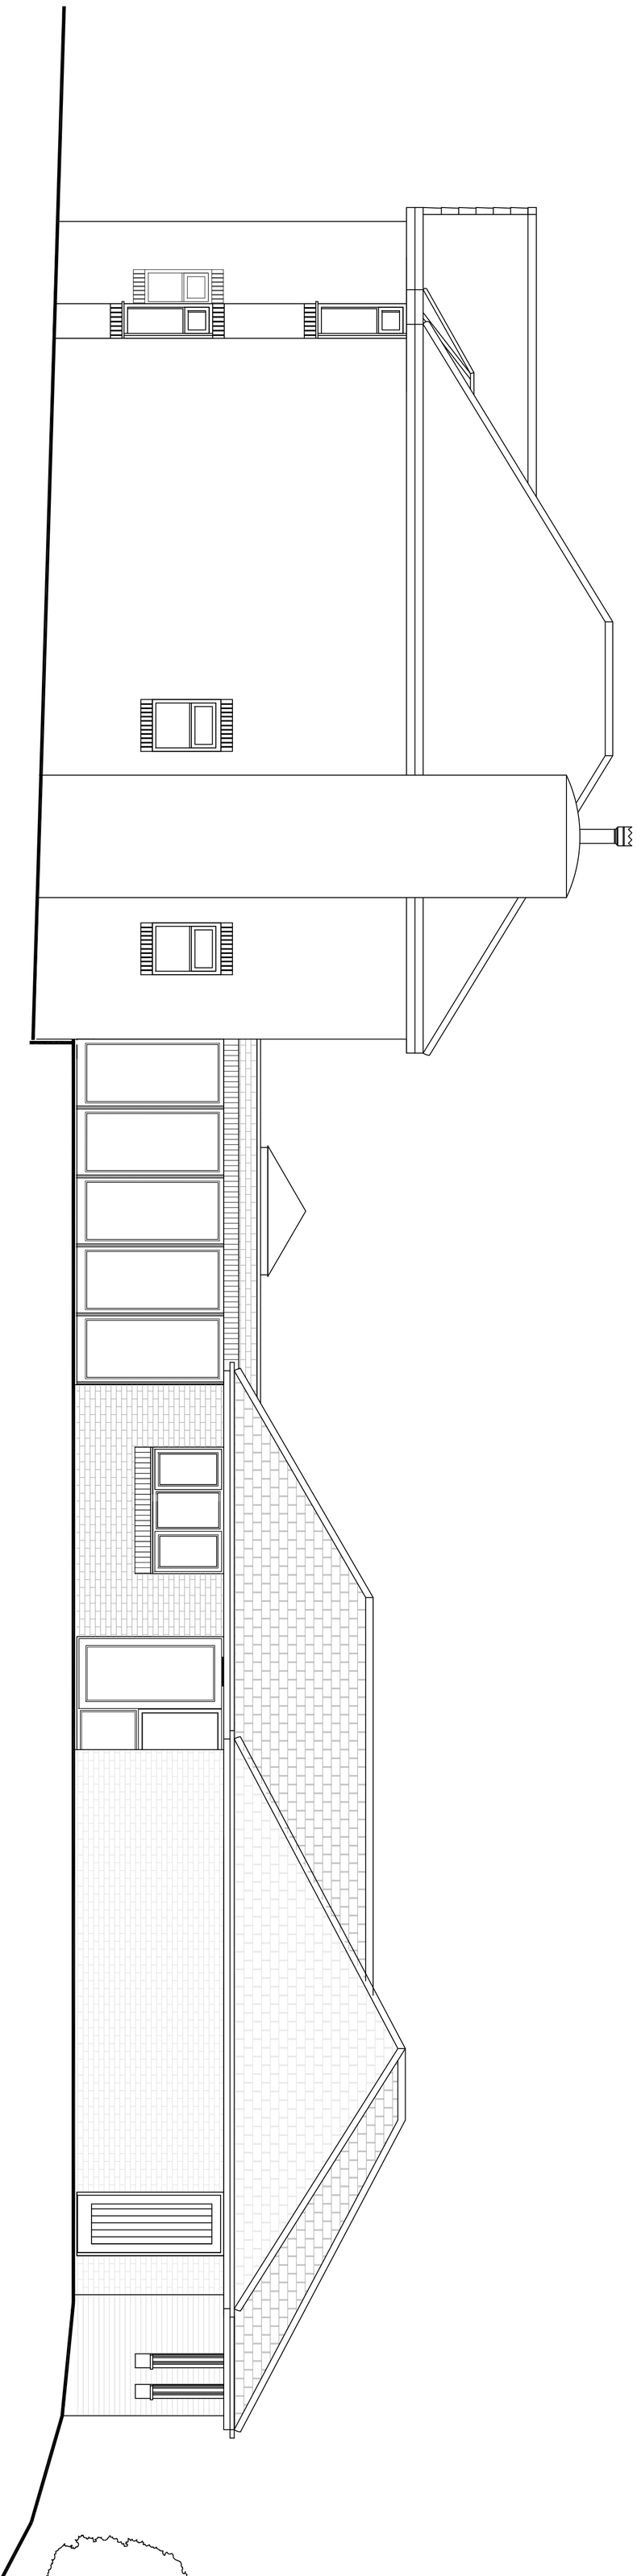

REAR (SOUTH-WEST) ELEVATION

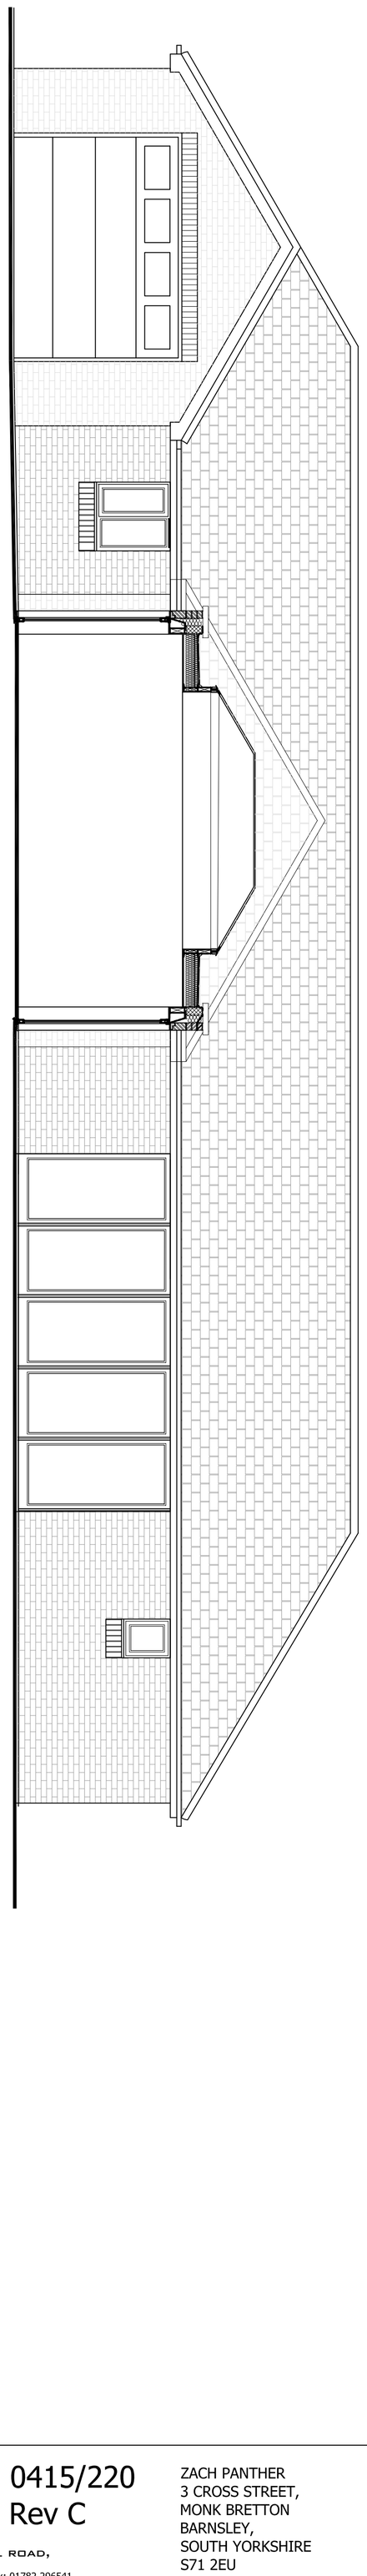

CUBIC ARCHITECTURAL SERVICES LIMITED

LYMEDALE BUSINESS CENTRE, HOOTERS HALL ROAD,
NEWCASTLE UNDER LYME. ST5 9QF.

www.cubicas.co.uk office@cubicas.co.uk Tel: 01782 499591 Fax: 01782 296541

0415/220
Rev C

ZACH PANTHER
3 CROSS STREET,
MONK BRETTON
BARNSLEY,
SOUTH YORKSHIRE
S71 2EU

PROPOSED ELEVATIONS 1 OF 2
SCALE 1:50

1:100
1:20
1:50

1m 2m 3m 4m 5m 6m 7m 8m 9m 10m
0,5m 1m 0,5m 2m
1m 2m 3m 4m 5m

ALL DIMENSIONS TO BE CHECKED ON SITE AND REPORTED BACK TO THIS OFFICE.