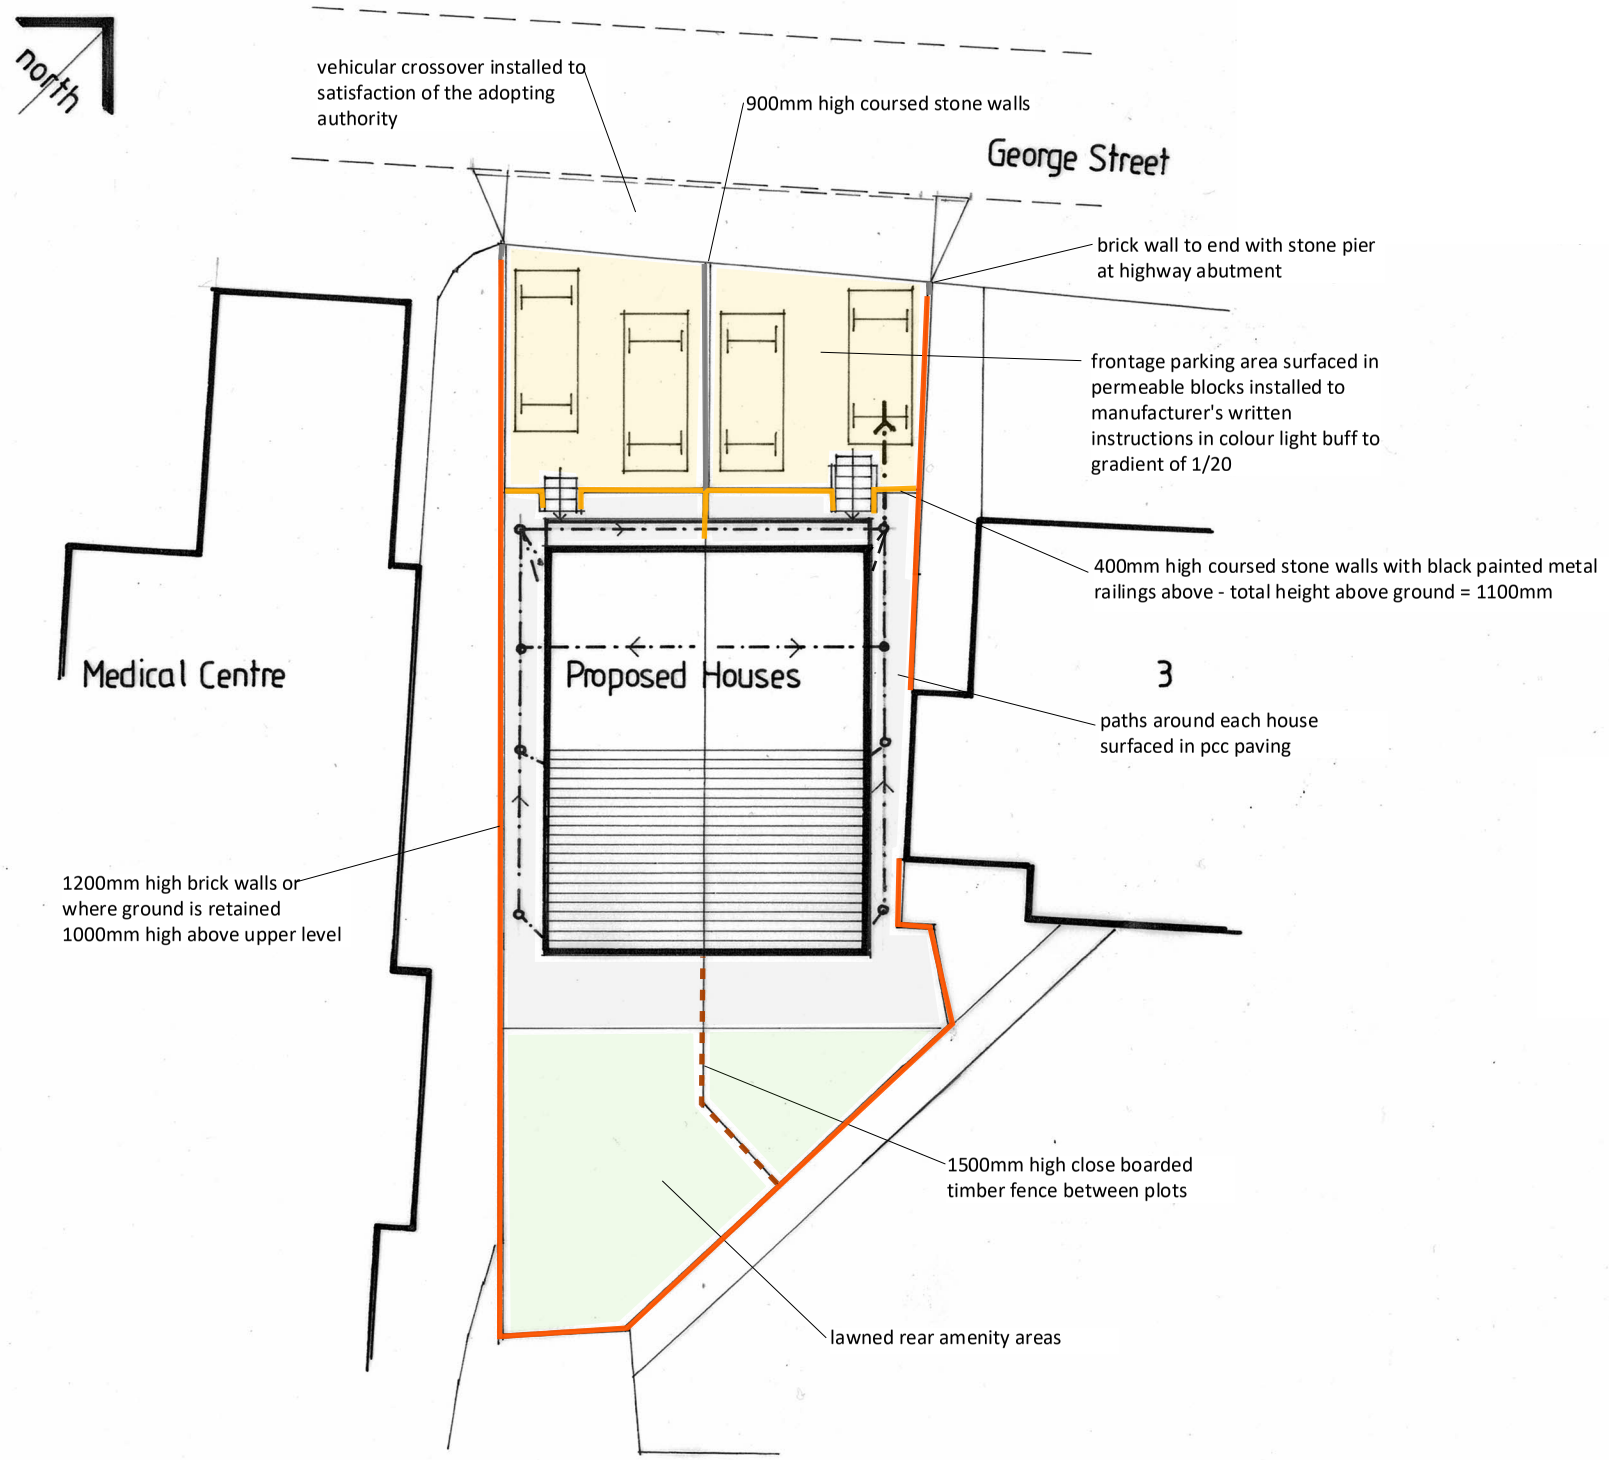


revision	description	date

The contractor shall check all dimensions on site and report discrepancies.
No dimension shall be scaled off this drawing.
© Copyright of this drawing is retained by A L Turner.

client	**R. Logan**	Date 07.20	dwg size A3
project	**Proposed Erection of a Pair of Semi-Detached Houses at George Street, Wombwell, Barnsley, S73 0DD**	Scale 1:200	drawn ALT
title	**External Works**	issue planning	

A L Turner + Associates
1 LORING ROAD, RAVENSCAR, SCARBOROUGH, YO13 0LY
07976 397307
tonyturner829@btinternet.com
www.yorkshirearchitectural.co.uk

drawing no. **2445 : 5** rev.