Notes:

PLANNING DRAWINGS - THIS DRAWING SHOULD NOT BE USED FOR ANY OTHER PURPOSES THAN THAT SPECIFIED HERE

COPYRIGHT - THIS DRAWING MAY NOT BE REPRODUCED OR MODIFIED IN WHOLE OR PART BY ANY PERSON OR ORGANISATION WITHOUT THE ARCHITECTS CONSENT. ISUING COPIES TO THIRD PARTIES MAY NOT BE DONE WITHOUT THE ARCHITECTS CONSENT

Revision: A

Revision List:
A - 11.11.15 - red line amended

0 50m

Project/ Client: Westfield Park / Crampton


Drawing Title: Location Plan

Drawing Number: 2005/TP/001

Scale at A3: 1:1000

N

Date: Oct 15

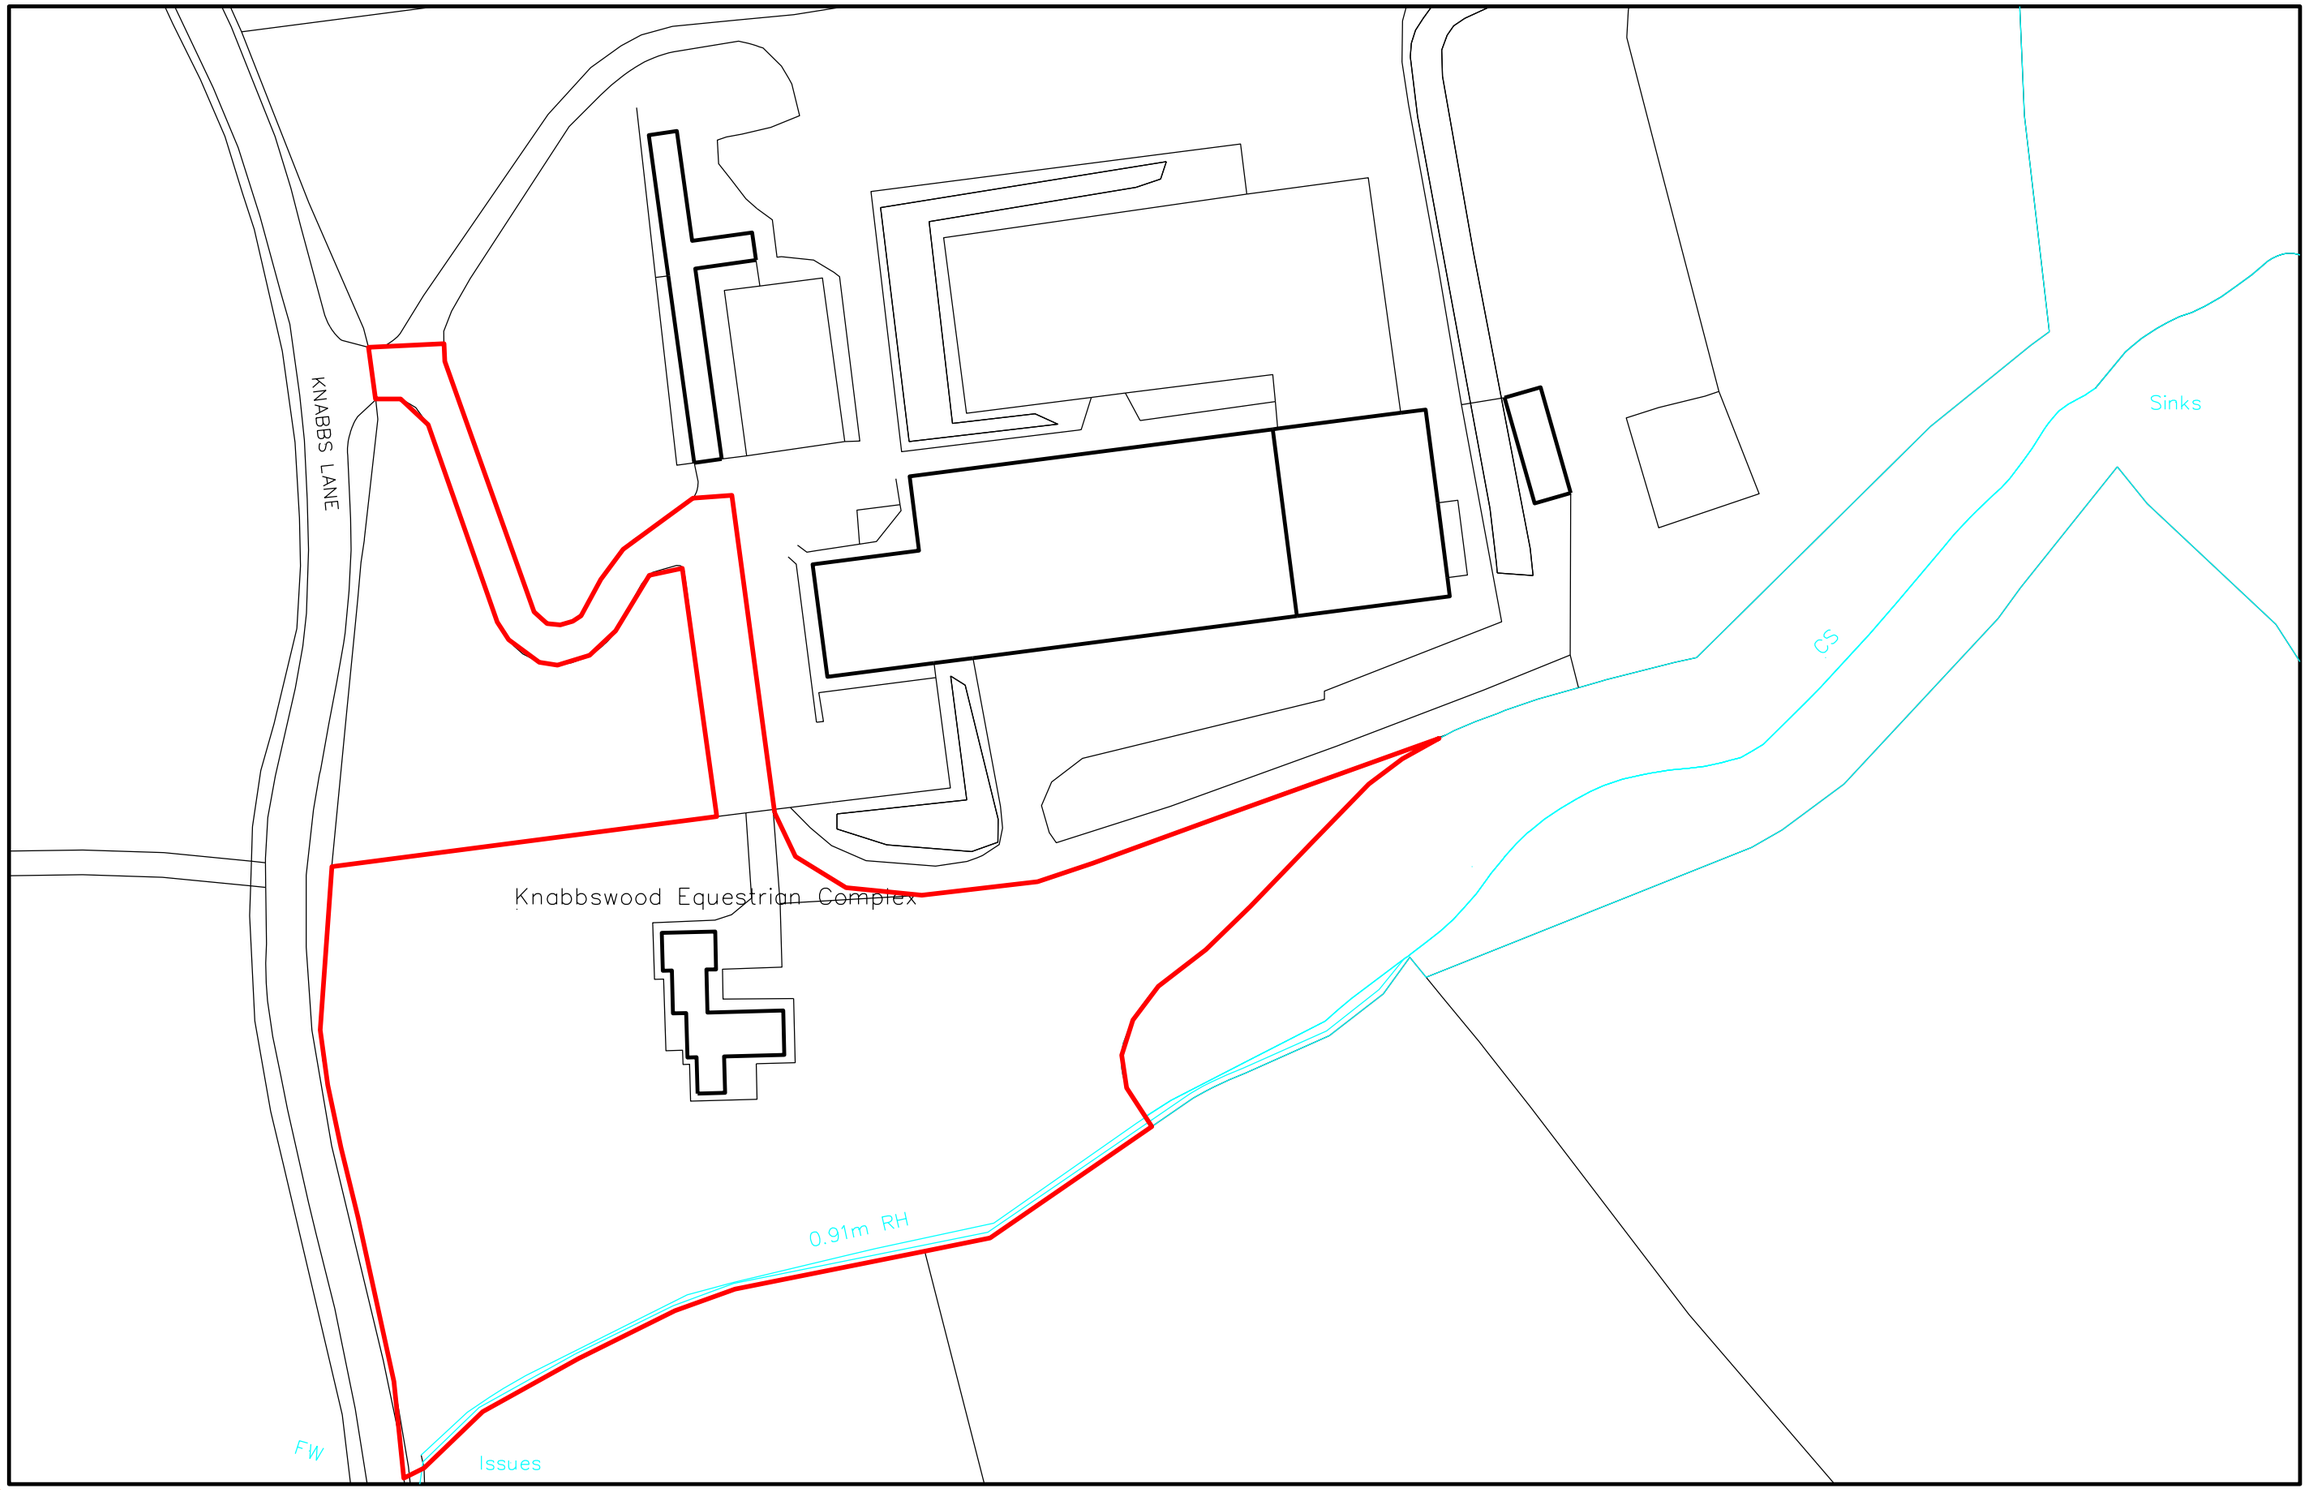

DSA design space architecture
t: +44 (0)1226 762697
e:info@designspacearchitects.co.uk
www.designspacearchitects.co.uk