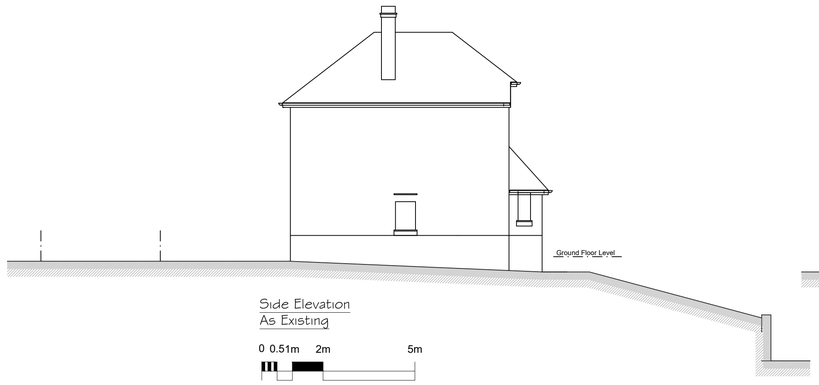

Side Elevation
As Existing

Front Elevation
As Existing

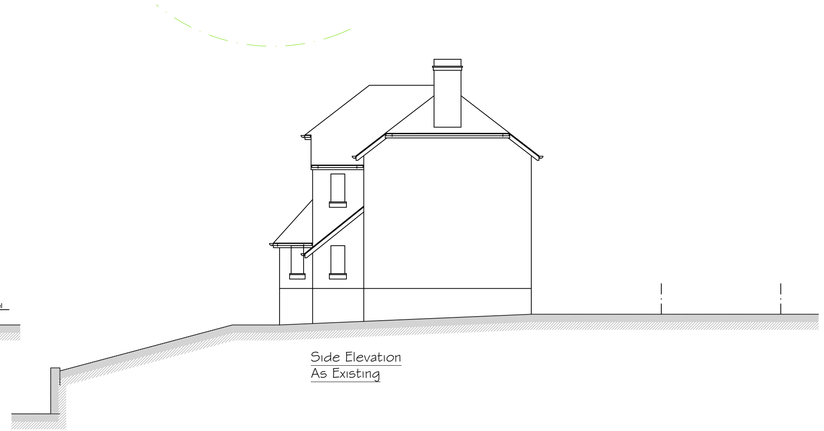

Side Elevation
As Existing

0 0.51m 2m 5m

1:100

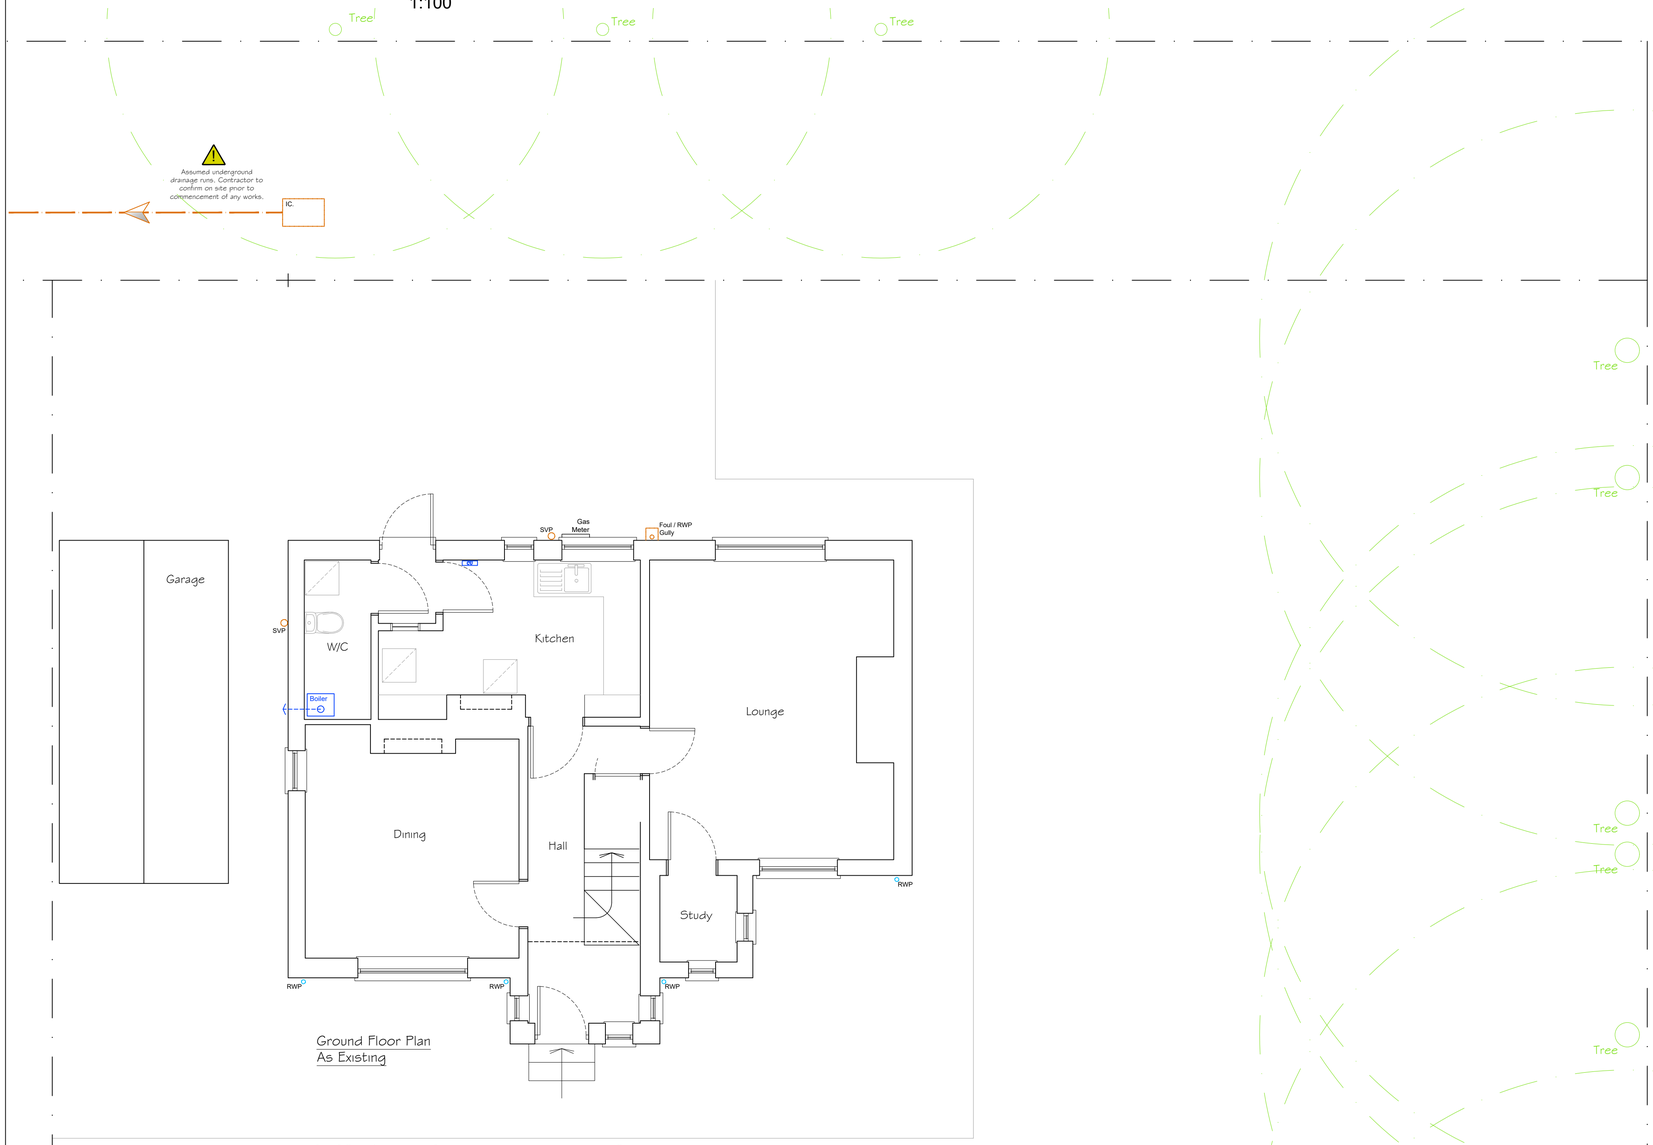

Ground Floor Plan
As Existing

0 0.5m 1m 2m 5m

1:50

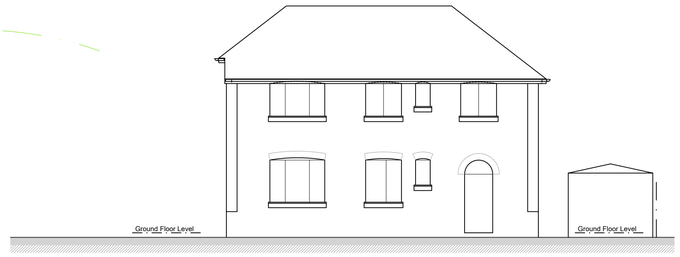

Rear Elevation
As Existing

Existing Materials

Existing Walls - Multi Red Brickwork & light render
Existing Roof - Roof Slate
Existing External Windows - White framed
Existing External Doors - White UPVC & Composite
Existing Rainwater Goods - Grey Plastic
Existing Fascias - Black Timber

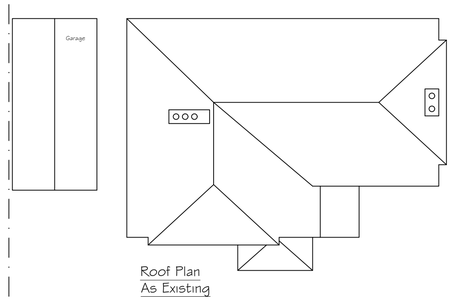

Roof Plan
As Existing

0 0.51m 2m 5m

1:100

DATE	NOTES	BY	REV
07/12/22	For Planning	HS	A

Architectural
Phone: 0114 350 3415 Email:info@cka.design www.ckarchitecturalsheffield.co.uk

PROJECT TITLE **Proposed Side & Rear Extension's, Plus Internal Remodeling**	CLIENT **BARRY. 70 Church Street, Brierley, S72 9JG.**		
DRAWING STAGE **Planning**	SCALE **1:50/100 @ A1**	CHK **JG**	DRAWN BY **MS**
SHEET TITLE **Plans & Elevations as Existing**	PROJECT NUMBER **S72-3384**	STAGE **PLN**	REV **A**	SHT **001**