




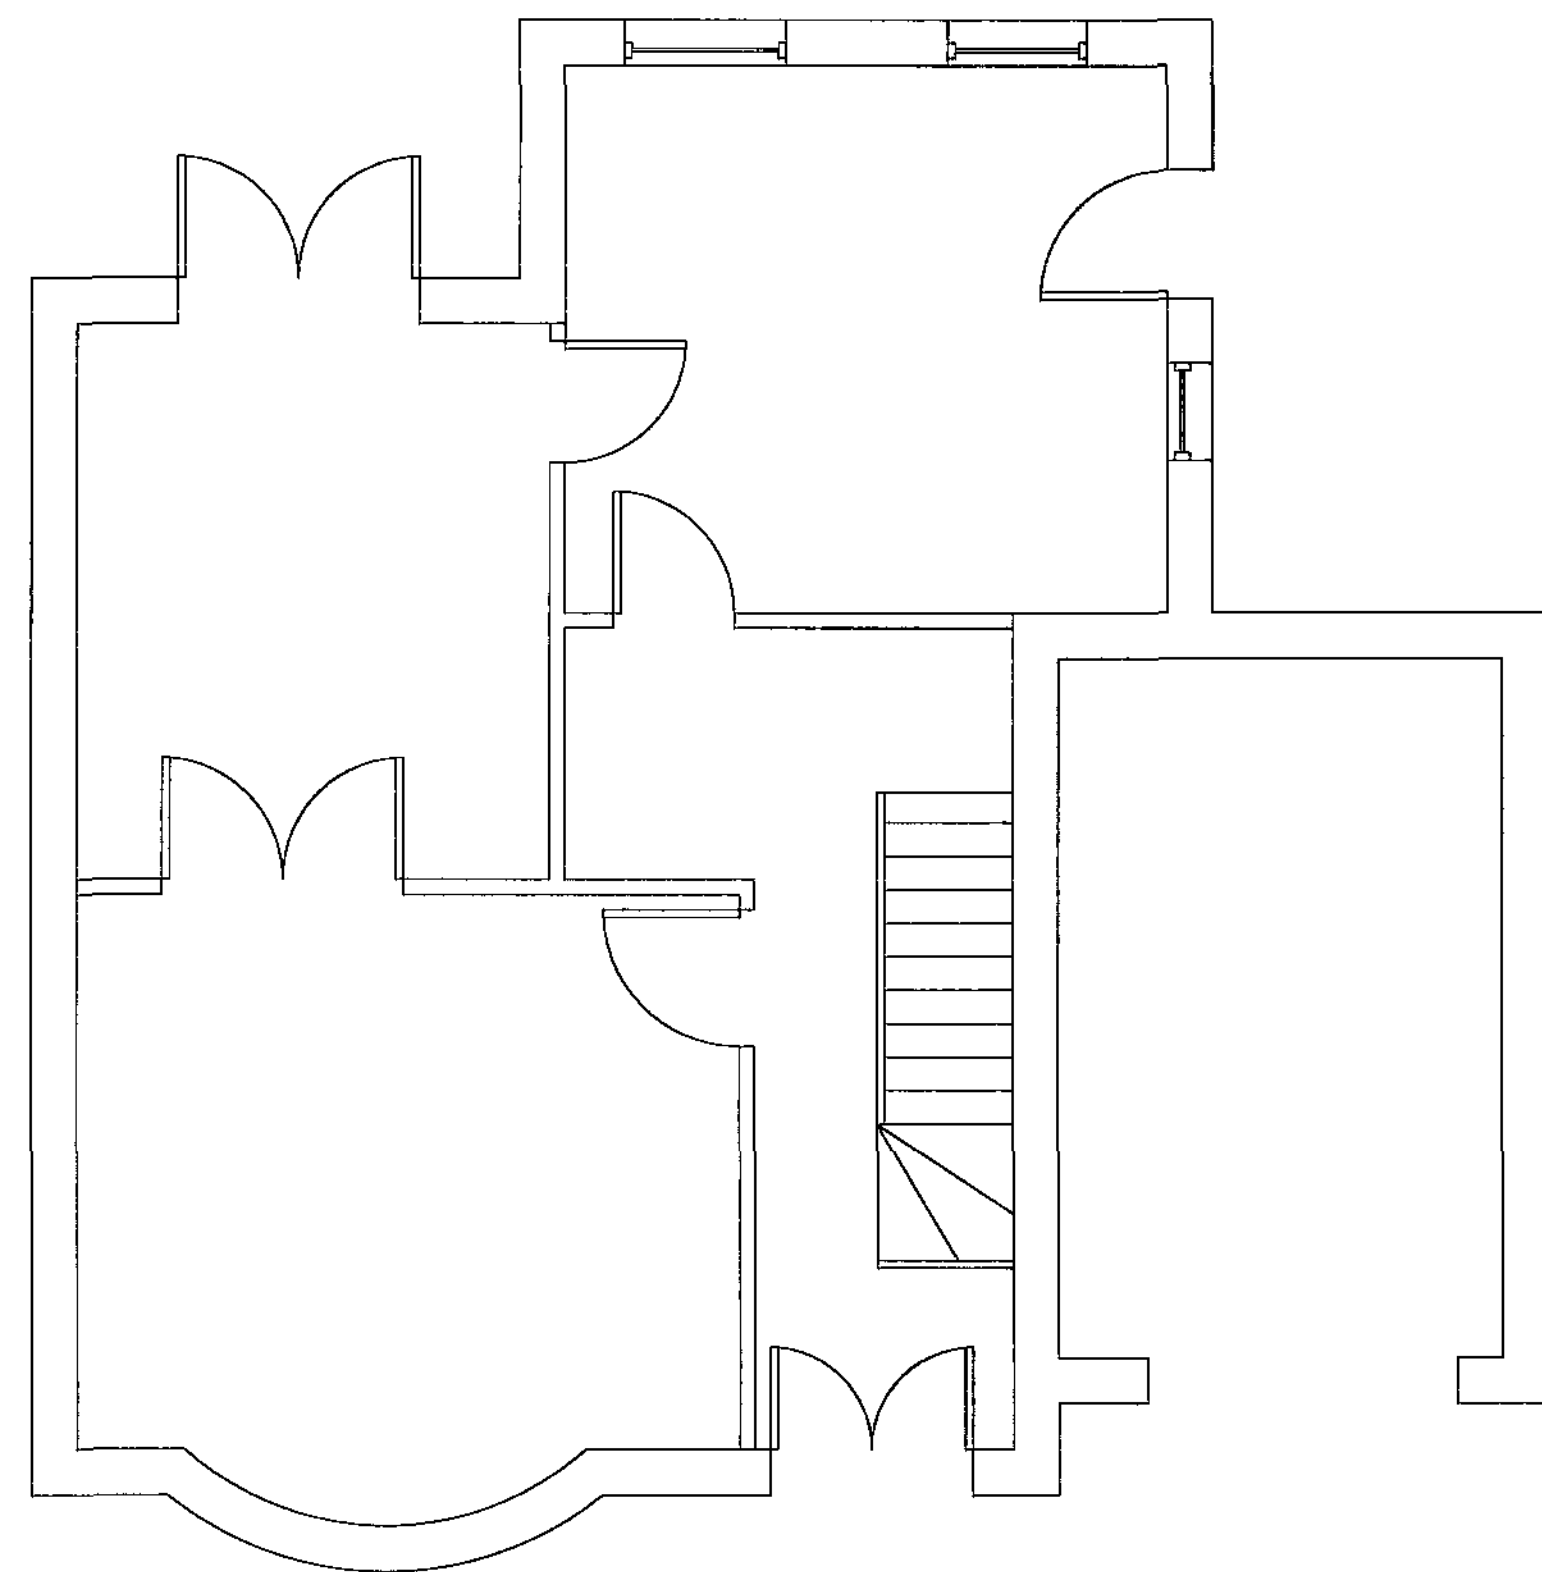

EXISTING GROUND FLOOR

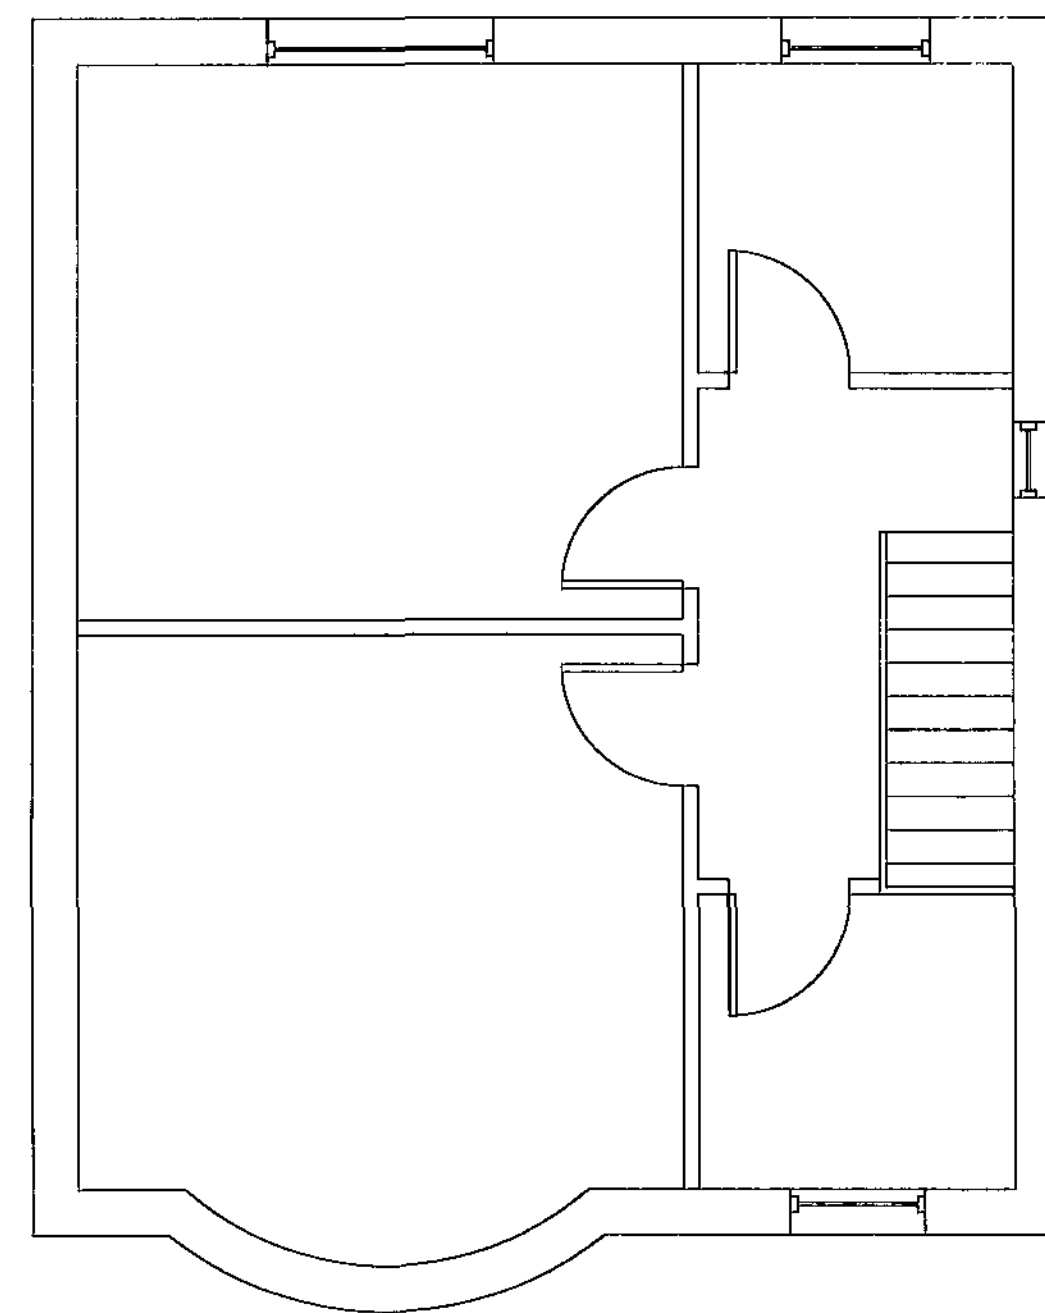

EXISTING FIRST FLOOR

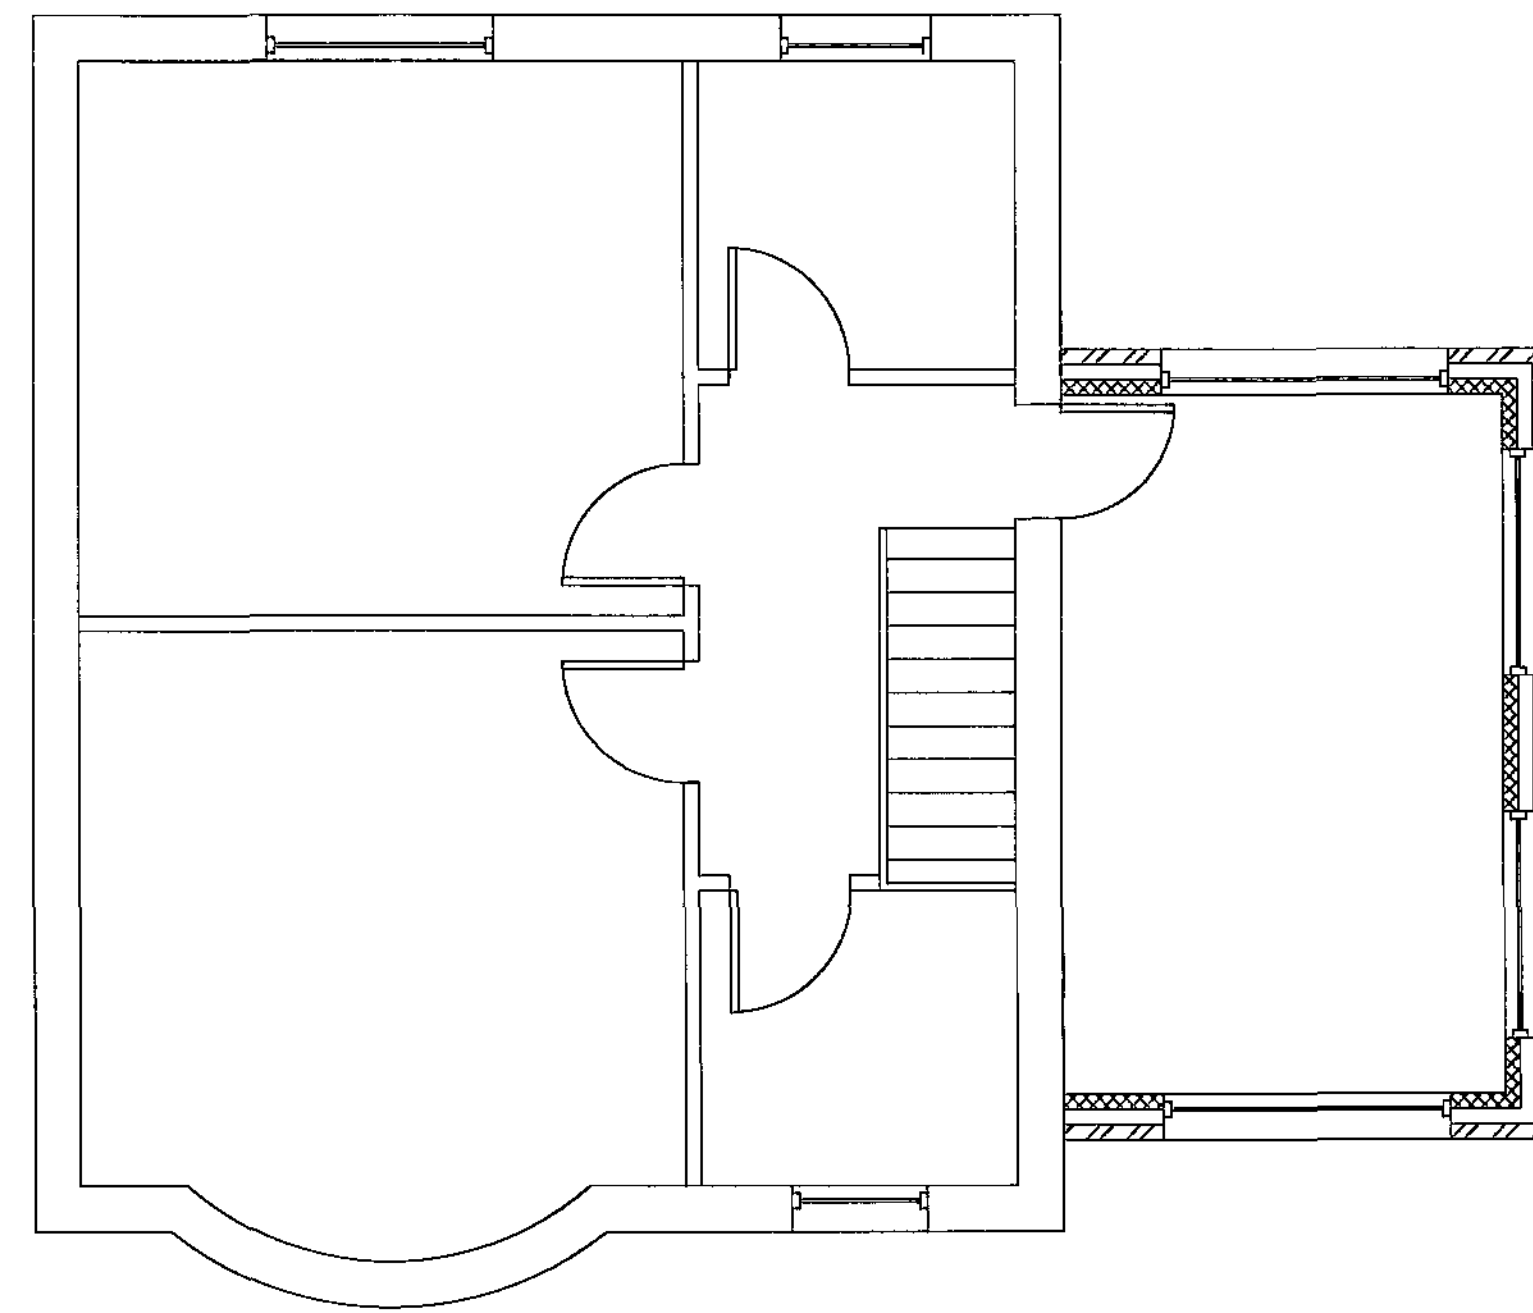


PROPOSED FIRST FLOOR




EXISTING FRONT ELVATION



EXISTING REAR ELVATION

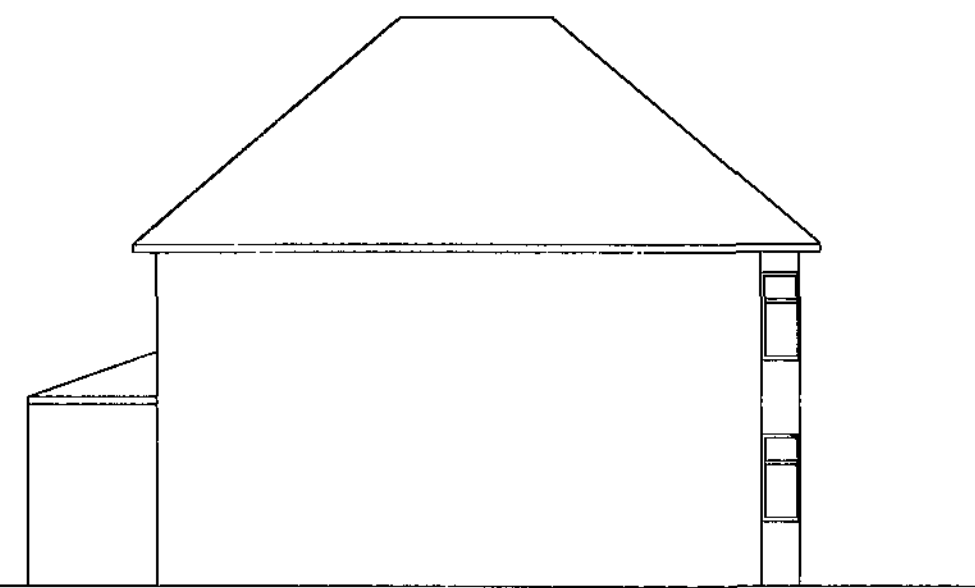

EXISTING SIDE ELVATION

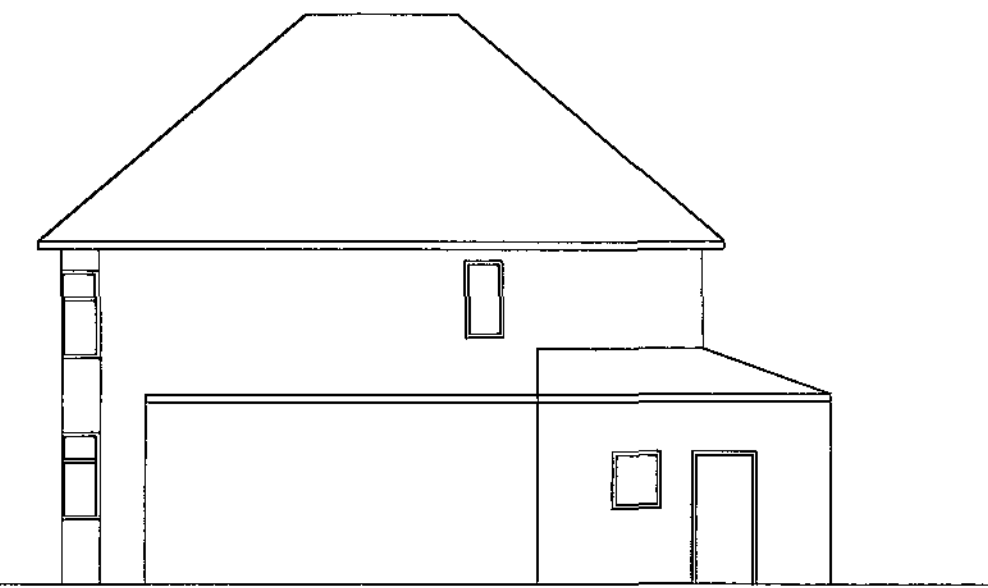

EXISTING SIDE ELVATION




PROPOSED FRONT ELVATION



PROPOSED REAR ELVATION



PROPOSED SIDE ELVATION

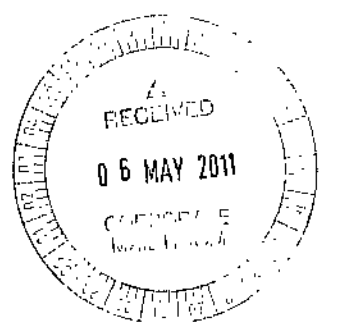

Mr & Mrs Stallard

547 Doncaster Road,
Ardsley, Barnsley

12/04/2011 1:100 - 1:50

11/001 Rev: A