


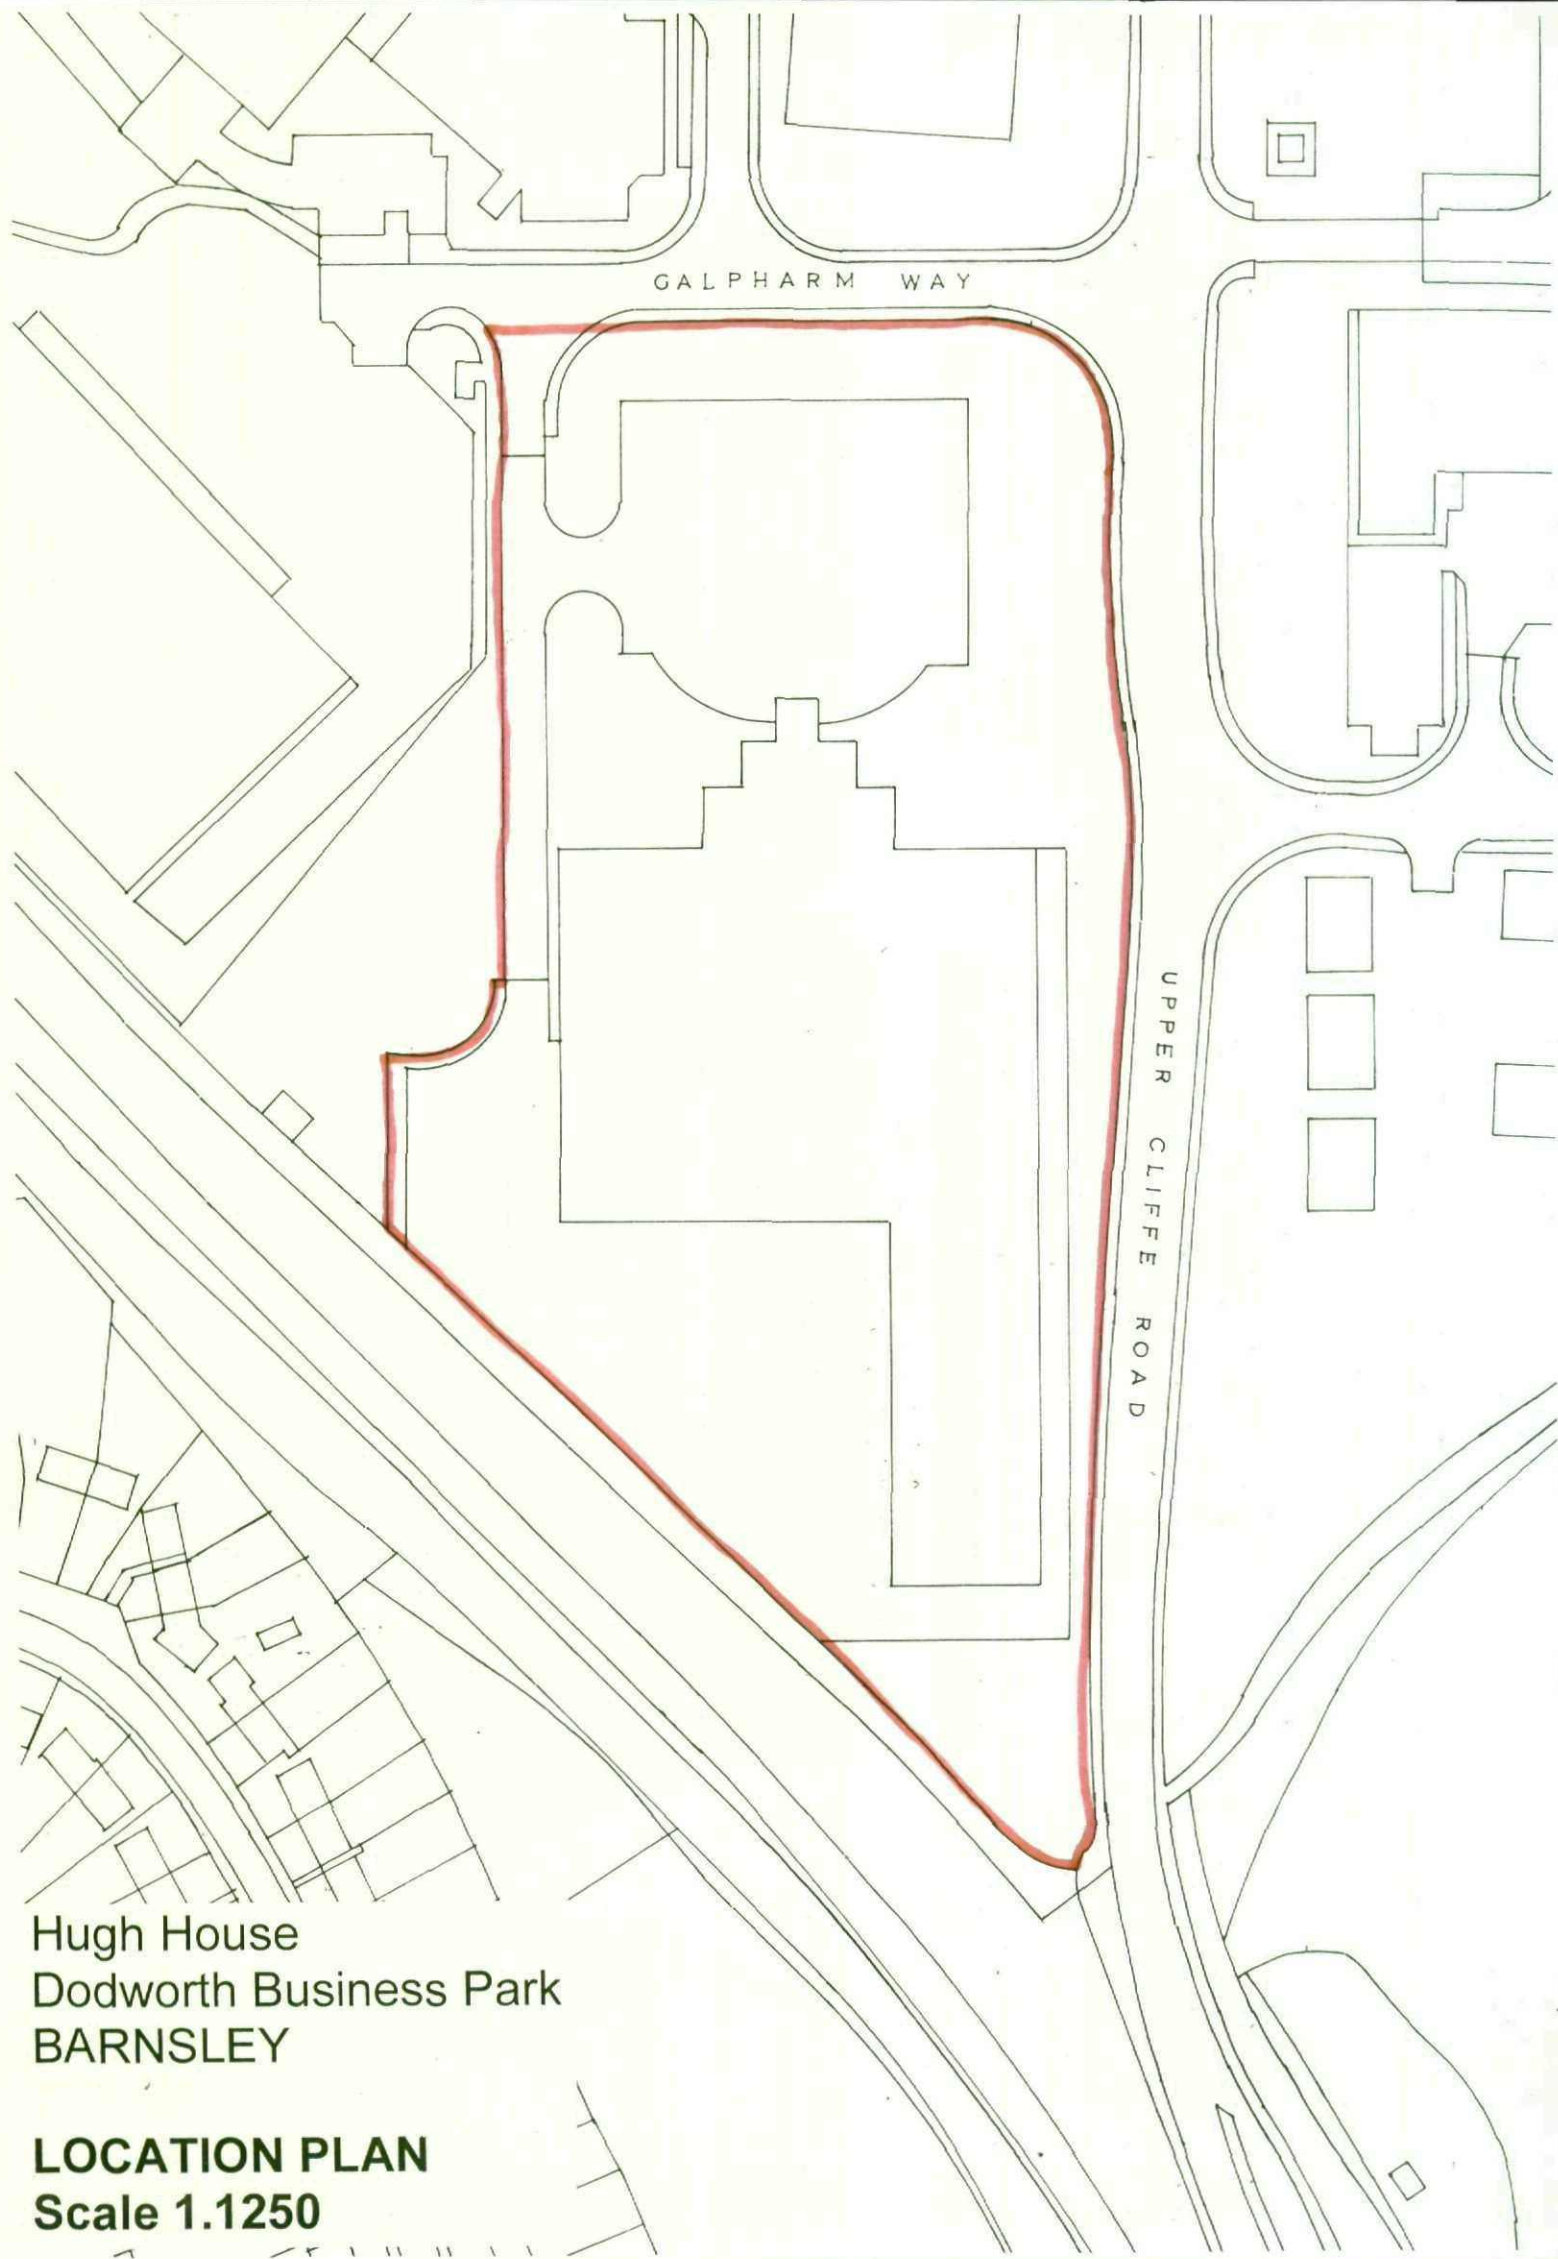

Hugh House
Dodworth Business Park
BARNSELEY

LOCATION PLAN
Scale 1:1250