


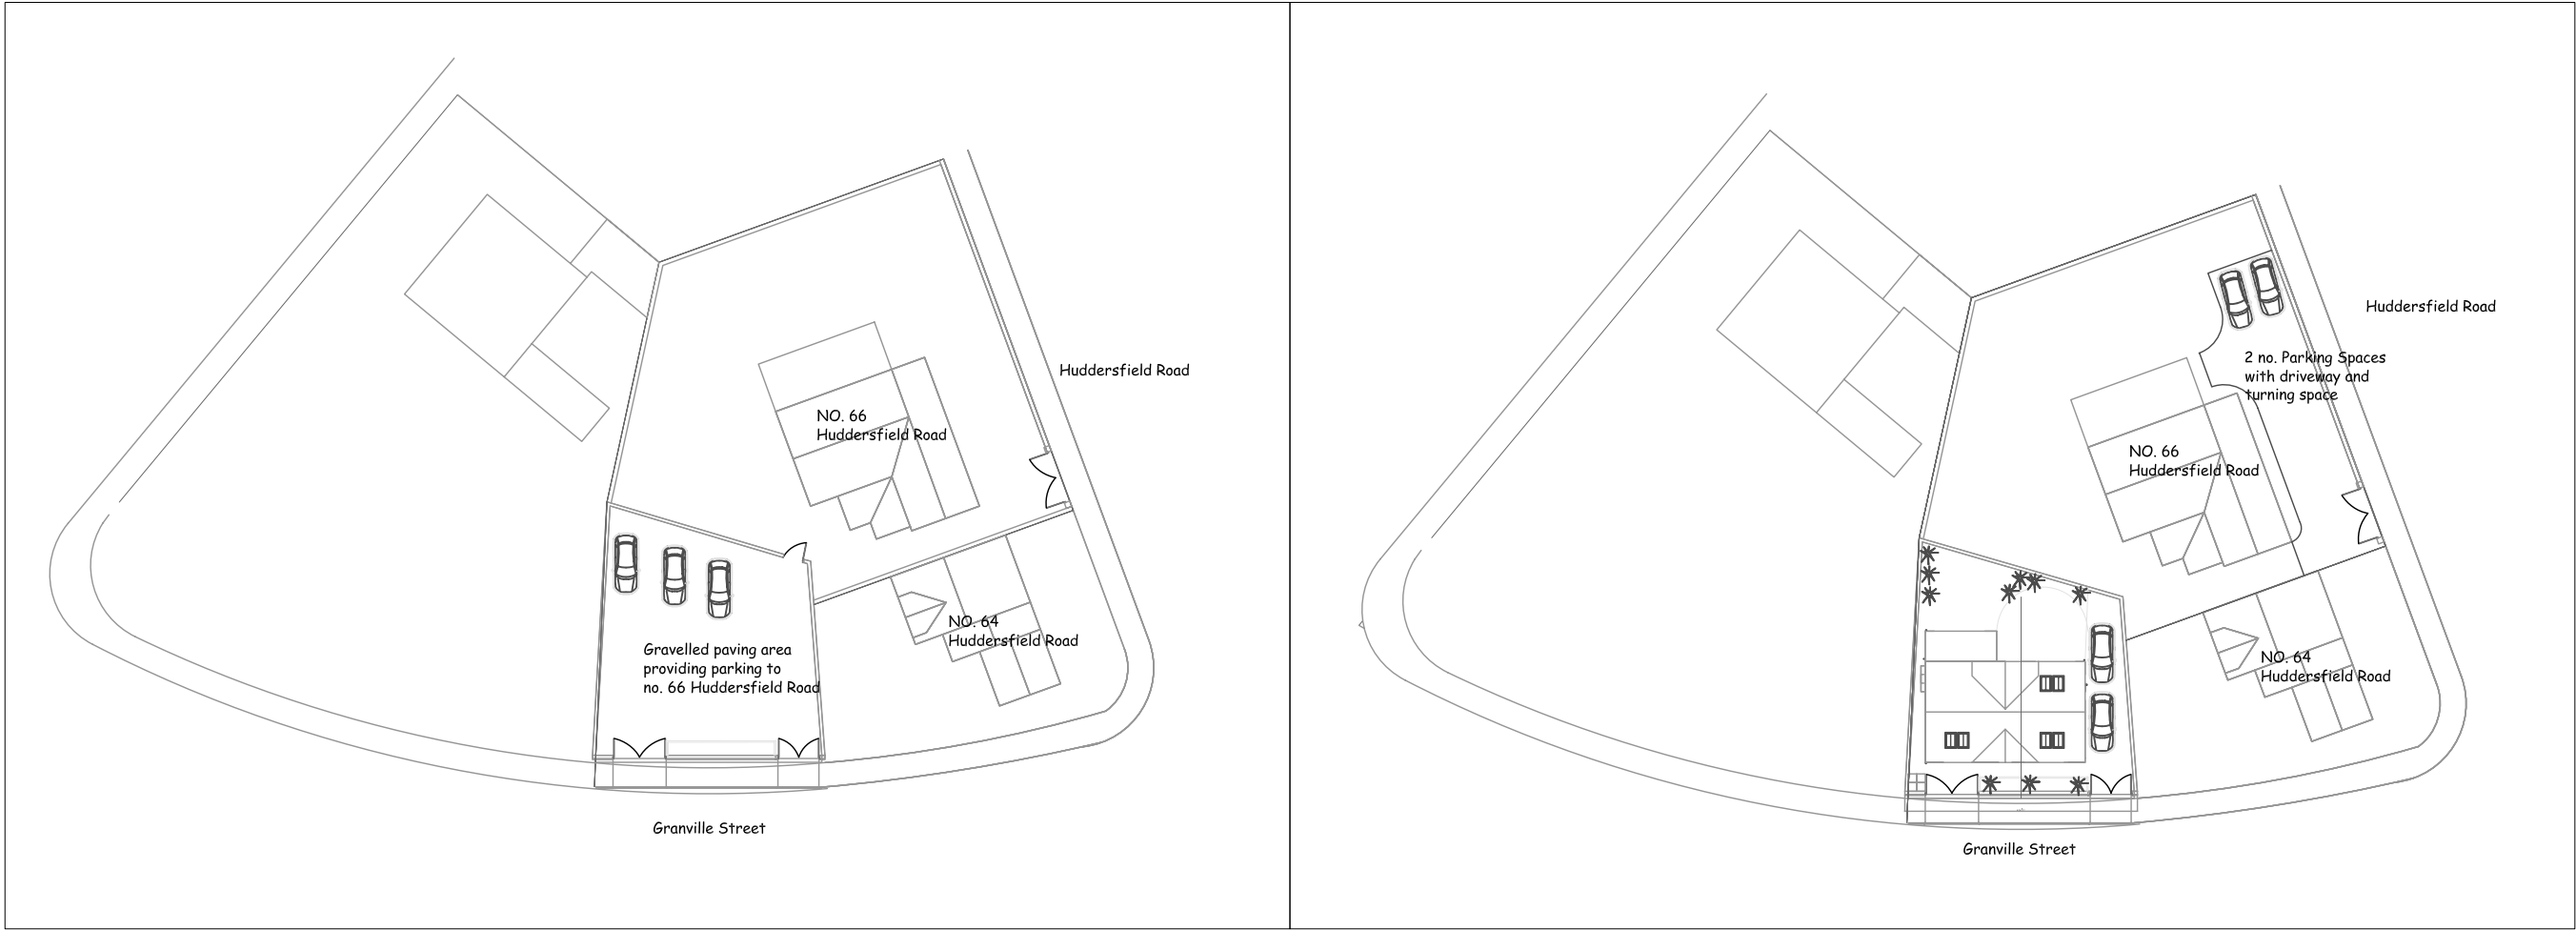

Existing Site Layout showing surrounding properties

Proposed Site Layout showing surrounding properties

SITE
PROPOSED NEW DWELLING AT GRANVILLE STREET, BARNSELY

CLIENT
MR J. P. CHEETHAM & MISS J. EARNSHAW

DRAWING TITLE
EXISTING AND PROPOSED SITE LAYOUTSHOWING SURROUNDING PROPERTIES

<u>DRAWING NO.</u>	<u>SCALE</u>	<u>DATE</u>	<u>REVISION</u>
36.04	1:500@A3	02.05.2020	