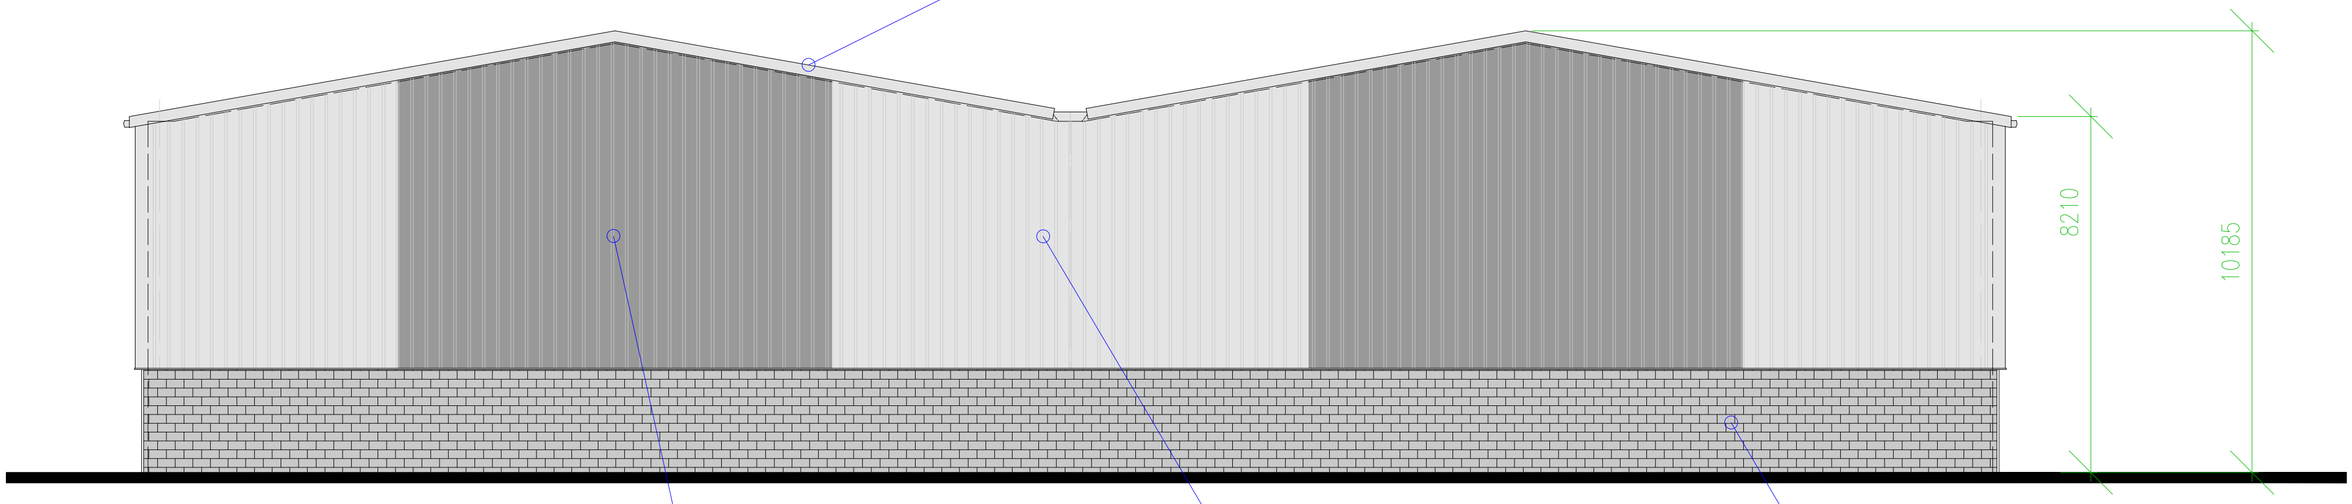


80mm THK. COMPOSITE INSULATED PROFILED STEEL ROOF CLADDING PANELS, KINGSPAN KS1000RW TRAPEZOIDAL (OR EQUAL AND APPROVED.) COLOUR - GOOSEWING GREY RAL 080 70 05

80mm THK. COMPOSITE INSULATED PROFILED STEEL ROOF CLADDING PANELS, KINGSPAN KS1000RW TRAPEZOIDAL (OR EQUAL AND APPROVED.) COLOUR - ANTHRACITE RAL 7016

80mm THK. COMPOSITE INSULATED PROFILED STEEL ROOF CLADDING PANELS, KINGSPAN KS1000RW TRAPEZOIDAL (OR EQUAL AND APPROVED.) COLOUR - GOOSEWING GREY RAL 080 70 05

FAIR FACED, PAINT-GRADE, DENSE CONCRETE BLOCKWORK BASE WALLS TO 2250mm FROM FFL. COLOUR GREY.

REAR (EAST) ELEVATION

SCALE 1 : 100

THIS DRAWING TO BE READ IN CONJUNCTION WITH DRAWING NO. E2631-102 - ELEVATIONS

REVISIONS		DATE
FEASIBILITY STUDY	FS ☐	
BUILDING WARRANT	BW ☐	
PLANNING APPROVAL	PA ☐	
TENDER ISSUE	TI ☐	
CONSTRUCTION ISSUE	CON ☐	
AS BUILT	AB ☐	

Building Consultancy
Building Surveying, Project Management, Architectural Services.
Ryden.co.uk
0131 225 6612

PROJECT	PROPOSED FACILITY, THURNSCOE, SOUTH YORKSHIRE
CLIENT	BALMORAL GROUP
DRWG. TITLE	PROPOSED REAR (EAST) ELEVATION

DRAWN BY	CHECKED BY	DATE
MF	--	APRIL 2017

DRWG.NR.	SCALE AT A2
E2631-102	1 : 100

DO NOT SCALE FROM DRAWINGS. ALL DIMENSIONS TO BE VERIFIED ON SITE.

Ryden LLP is a limited liability partnership registered in Scotland. Registered Number S0300405