Sapphire
Creative Signmaking
Sapphire House, Bontoft Avenue, Hull, HU5 4HF
Tel: +44 (0)1482 474 888 - Fax: +44 (0)1482 474 889

Hoyland

Proposed Signage

CLIENT
B&M

JOB No.
18550-1A

SITE NAME
Hoyland

DRAWN BY
F.W

DATE
21-09-2018

SITE ADDRESS
Market Street
Hoyland
Barnsley
S74 9QR

AUTHORITY NAME
-

AUTHORITY CONTACT DETAILS
-

PLANNING SUMMARY
No Application Submitted

REVISION	DATE	REV BY	NOTES
A	26-09-2018	LP	Various alterations
-	-	-	-
-	-	-	-
-	-	-	-
-	-	-	-
-	-	-	-

THIS DRAWING AND INFORMATION IT CONTAINS IS THE PROPERTY OF SAPPHIRE SIGNS LTD. IT MAY NOT BE USED OR COPIES IN ANY WAY WITHOUT PRIOR WRITTEN CONSENT. COLOURS SHOWN MAY NOT ACCURATELY MATCH ANY COLOUR REFERENCES. SIZES IN mm UNLESS STATED OTHERWISE. VISUALS SHOWN ARE ARTISTS IMPRESSIONS ONLY AND MUST NOT BE TAKEN AS AN EXACT REPRESENTATION OF THE COMPLETED SIGNAGE ON SITE © COPYRIGHT SAPPHIRE SIGNS LTD 2018.

Sapphire
Creative Signmaking
Sapphire House, Bontoft Avenue, Hull, HU5 4HF
Tel: +44 (0)1482 474 888 - Fax: +44 (0)1482 474 889

Hoyland

Existing Site Visuals










THIS DRAWING AND INFORMATION IT CONTAINS IS THE PROPERTY OF SAPPHIRE SIGNS LTD. IT MAY NOT BE USED OR COPIES IN ANY WAY WITHOUT PRIOR WRITTEN CONSENT. COLOURS SHOWN MAY NOT ACCURATELY MATCH ANY COLOUR REFERENCES. SIZES IN mm UNLESS STATED OTHERWISE. VISUALS SHOWN ARE ARTISTS IMPRESSIONS ONLY AND MUST NOT BE TAKEN AS AN EXACT REPRESENTATION OF THE COMPLETED SIGNAGE ON SITE © COPYRIGHT SAPPHIRE SIGNS LTD 2018.

Sapphire
Creative Signmaking
Sapphire House, Bontoft Avenue, Hull, HU5 4HF
Tel: +44 (0)1482 474 888 - Fax: +44 (0)1482 474 889

Hoyland


Existing Site Visuals

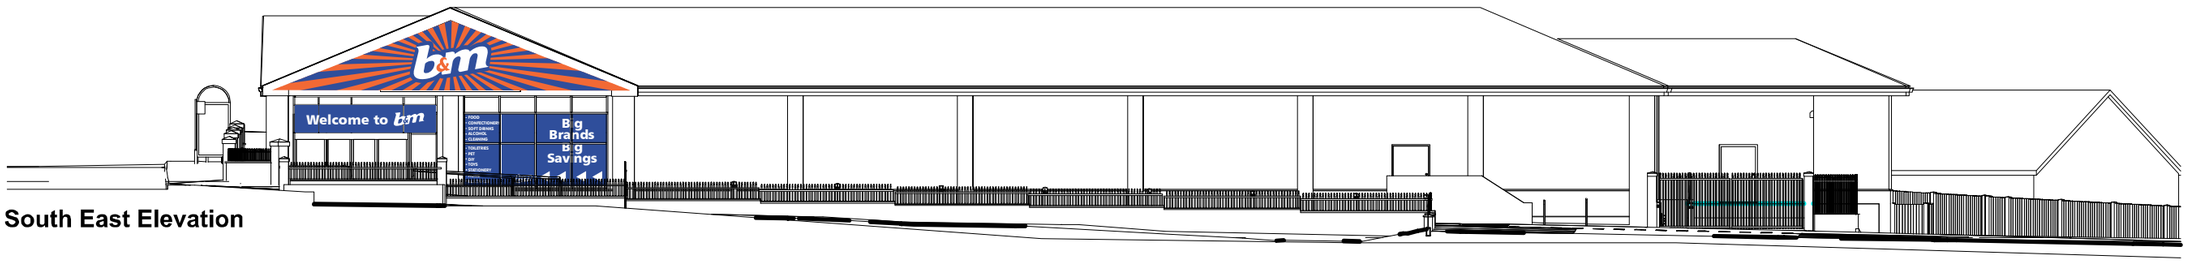


South East Elevation



West Elevation

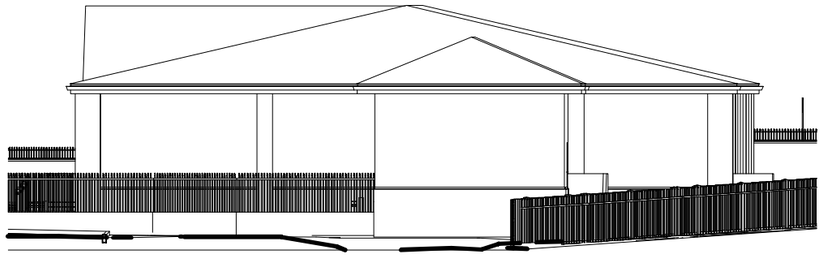

North East Elevation As Proposed Colour

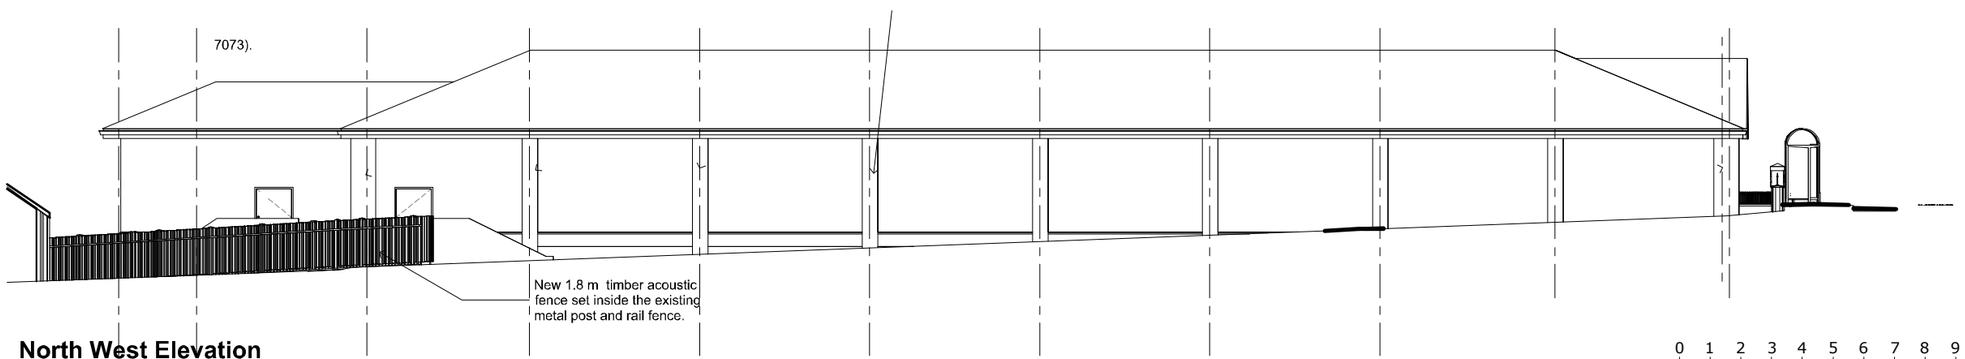

North West Elevation

0 1 2 3 4 5 6 7 8 9 10m

1:200

THIS DRAWING AND INFORMATION IT CONTAINS IS THE PROPERTY OF SAPPHIRE SIGNS LTD. IT MAY NOT BE USED OR COPIES IN ANY WAY WITHOUT PRIOR WRITTEN CONSENT. COLOURS SHOWN MAY NOT ACCURATELY MATCH ANY COLOUR REFERENCES. SIZES IN mm UNLESS STATED OTHERWISE. VISUALS SHOWN ARE ARTISTS IMPRESSIONS ONLY AND MUST NOT BE TAKEN AS AN EXACT REPRESENTATION OF THE COMPLETED SIGNAGE ON SITE © COPYRIGHT SAPPHIRE SIGNS LTD 2018.

Sapphire
Creative Signmaking
Sapphire House, Bontoft Avenue, Hull, HU5 4HF
Tel: +44 (0)1482 474 888 - Fax: +44 (0)1482 474 889

Hoyland

Proposed Signage



1No. Set of Internally LED illuminated fret cut aluminium tray signs with backed off acrylic logo.



1:50



Proposed

THIS DRAWING AND INFORMATION IT CONTAINS IS THE PROPERTY OF SAPPHIRE SIGNS LTD. IT MAY NOT BE USED OR COPIES IN ANY WAY WITHOUT PRIOR WRITTEN CONSENT. COLOURS SHOWN MAY NOT ACCURATELY MATCH ANY COLOUR REFERENCES. SIZES IN mm UNLESS STATED OTHERWISE. VISUALS SHOWN ARE ARTISTS IMPRESSIONS ONLY AND MUST NOT BE TAKEN AS AN EXACT REPRESENTATION OF THE COMPLETED SIGNAGE ON SITE © COPYRIGHT SAPPHIRE SIGNS LTD 2018.

Sapphire
Creative Signmaking
Sapphire House, Bontoft Avenue, Hull, HU5 4HF
Tel: +44 (0)1482 474 888 - Fax: +44 (0)1482 474 889

Hoyland

Proposed Signage



1No. Set of Internally LED illuminated fret cut aluminium tray signs with backed off acrylic logo.



1:50




Proposed

THIS DRAWING AND INFORMATION IT CONTAINS IS THE PROPERTY OF SAPPHIRE SIGNS LTD. IT MAY NOT BE USED OR COPIES IN ANY WAY WITHOUT PRIOR WRITTEN CONSENT. COLOURS SHOWN MAY NOT ACCURATELY MATCH ANY COLOUR REFERENCES. SIZES IN mm UNLESS STATED OTHERWISE. VISUALS SHOWN ARE ARTISTS IMPRESSIONS ONLY AND MUST NOT BE TAKEN AS AN EXACT REPRESENTATION OF THE COMPLETED SIGNAGE ON SITE © COPYRIGHT SAPPHIRE SIGNS LTD 2018.


Sapphire
Creative Signmaking
Sapphire House, Bontoft Avenue, Hull, HU5 4HF
Tel: +44 (0)1482 474 888 - Fax: +44 (0)1482 474 889

Hoyland


Proposed Signage

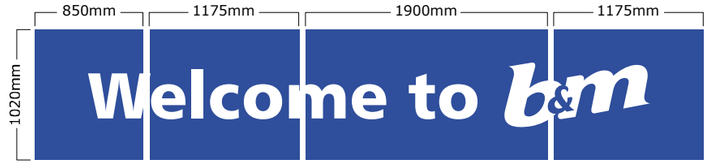

1No. Face applied blue vinyl complete with white vinyl detail.

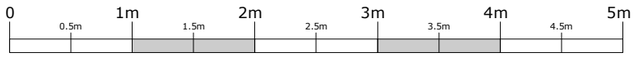

1:50

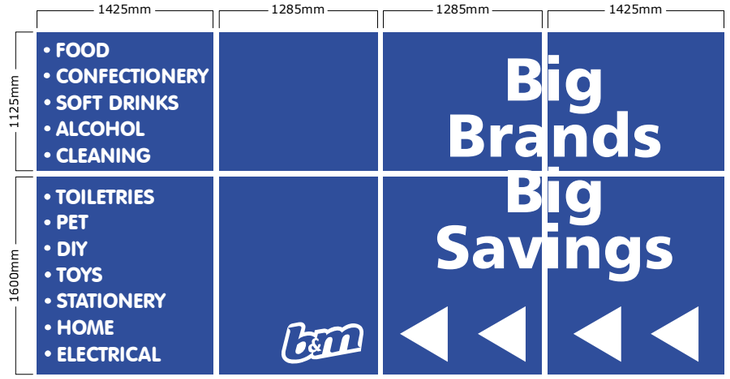

1No. Set of face applied blue vinyl complete with white vinyl detail.

SEE ELEVATION FOR SIGN LOCATION



Proposed

THIS DRAWING AND INFORMATION IT CONTAINS IS THE PROPERTY OF SAPPHIRE SIGNS LTD. IT MAY NOT BE USED OR COPIES IN ANY WAY WITHOUT PRIOR WRITTEN CONSENT. COLOURS SHOWN MAY NOT ACCURATELY MATCH ANY COLOUR REFERENCES. SIZES IN mm UNLESS STATED OTHERWISE. VISUALS SHOWN ARE ARTISTS IMPRESSIONS ONLY AND MUST NOT BE TAKEN AS AN EXACT REPRESENTATION OF THE COMPLETED SIGNAGE ON SITE © COPYRIGHT SAPPHIRE SIGNS LTD 2018.