

Proposed Plan View (With Boundary)

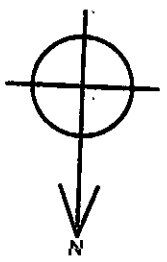

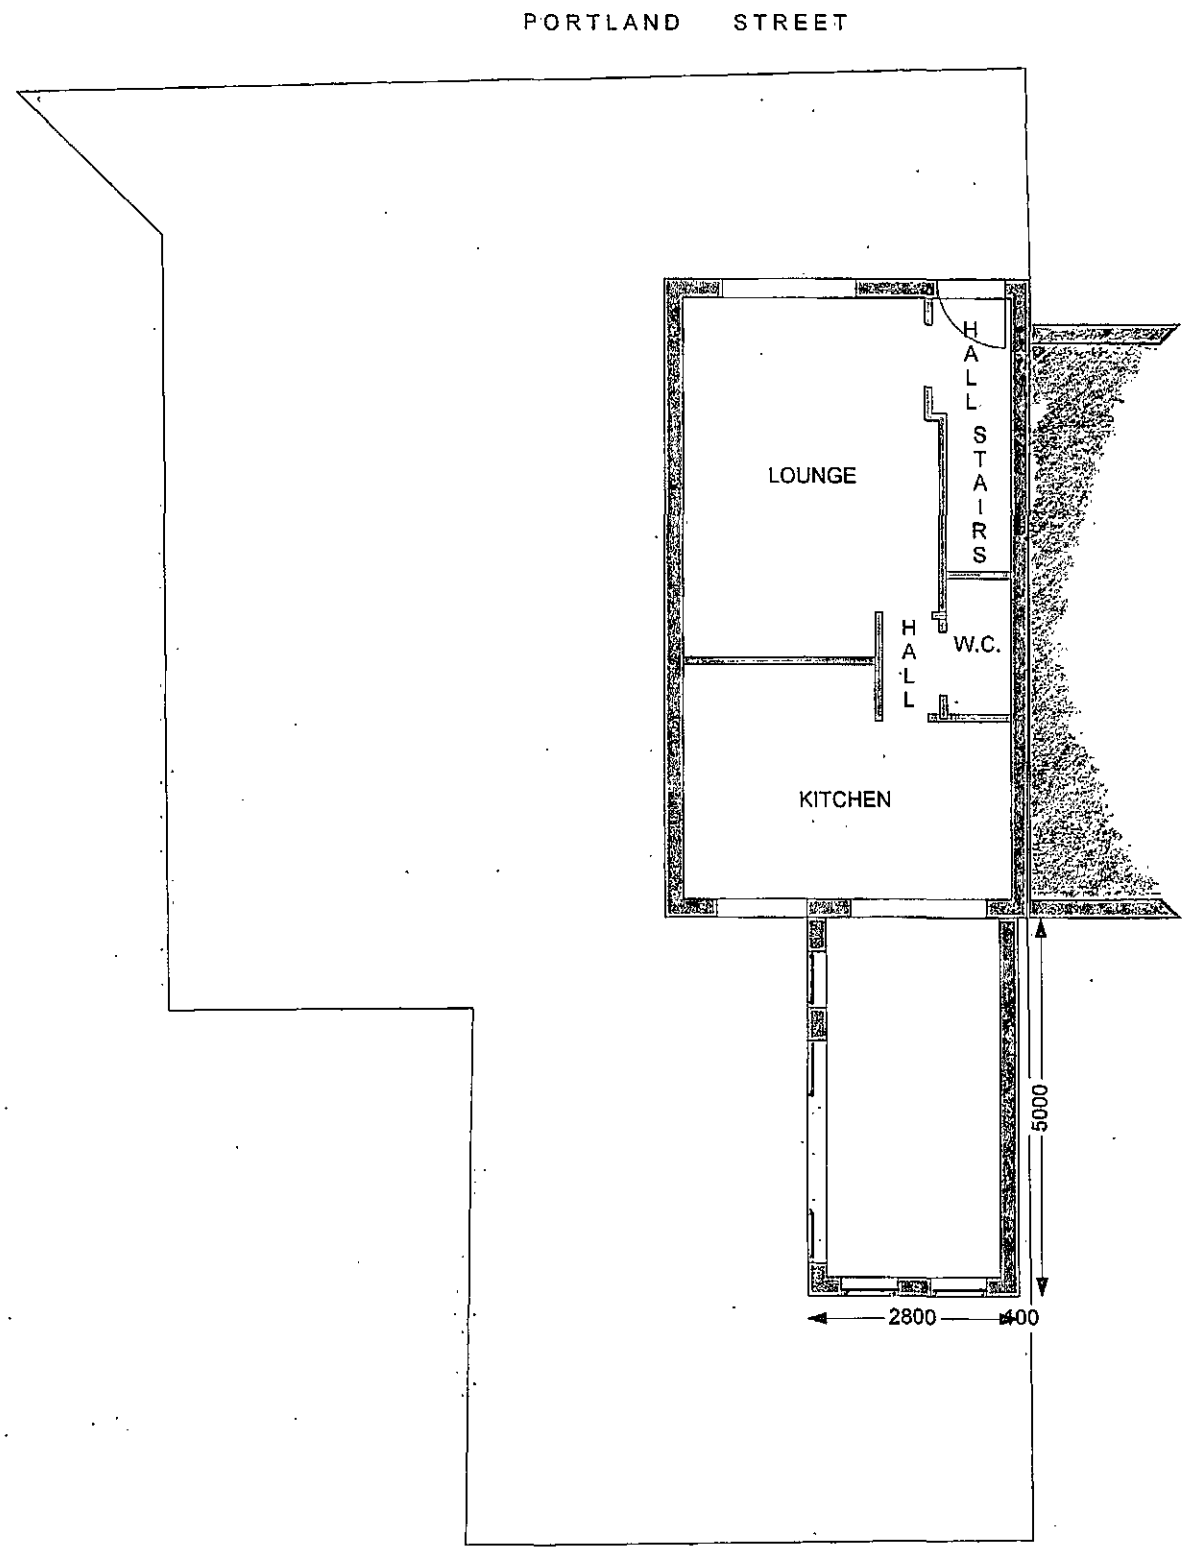

Proposed Site Address
MRS EVANS
77 PORTLAND STREET


BARNSLEY
S70 3QT
SOUTH YORKSHIRE


A3

Drawing Scale: 1:100

RoofWright

Proposed Plan View (With Boundary)

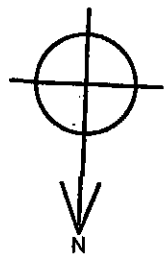

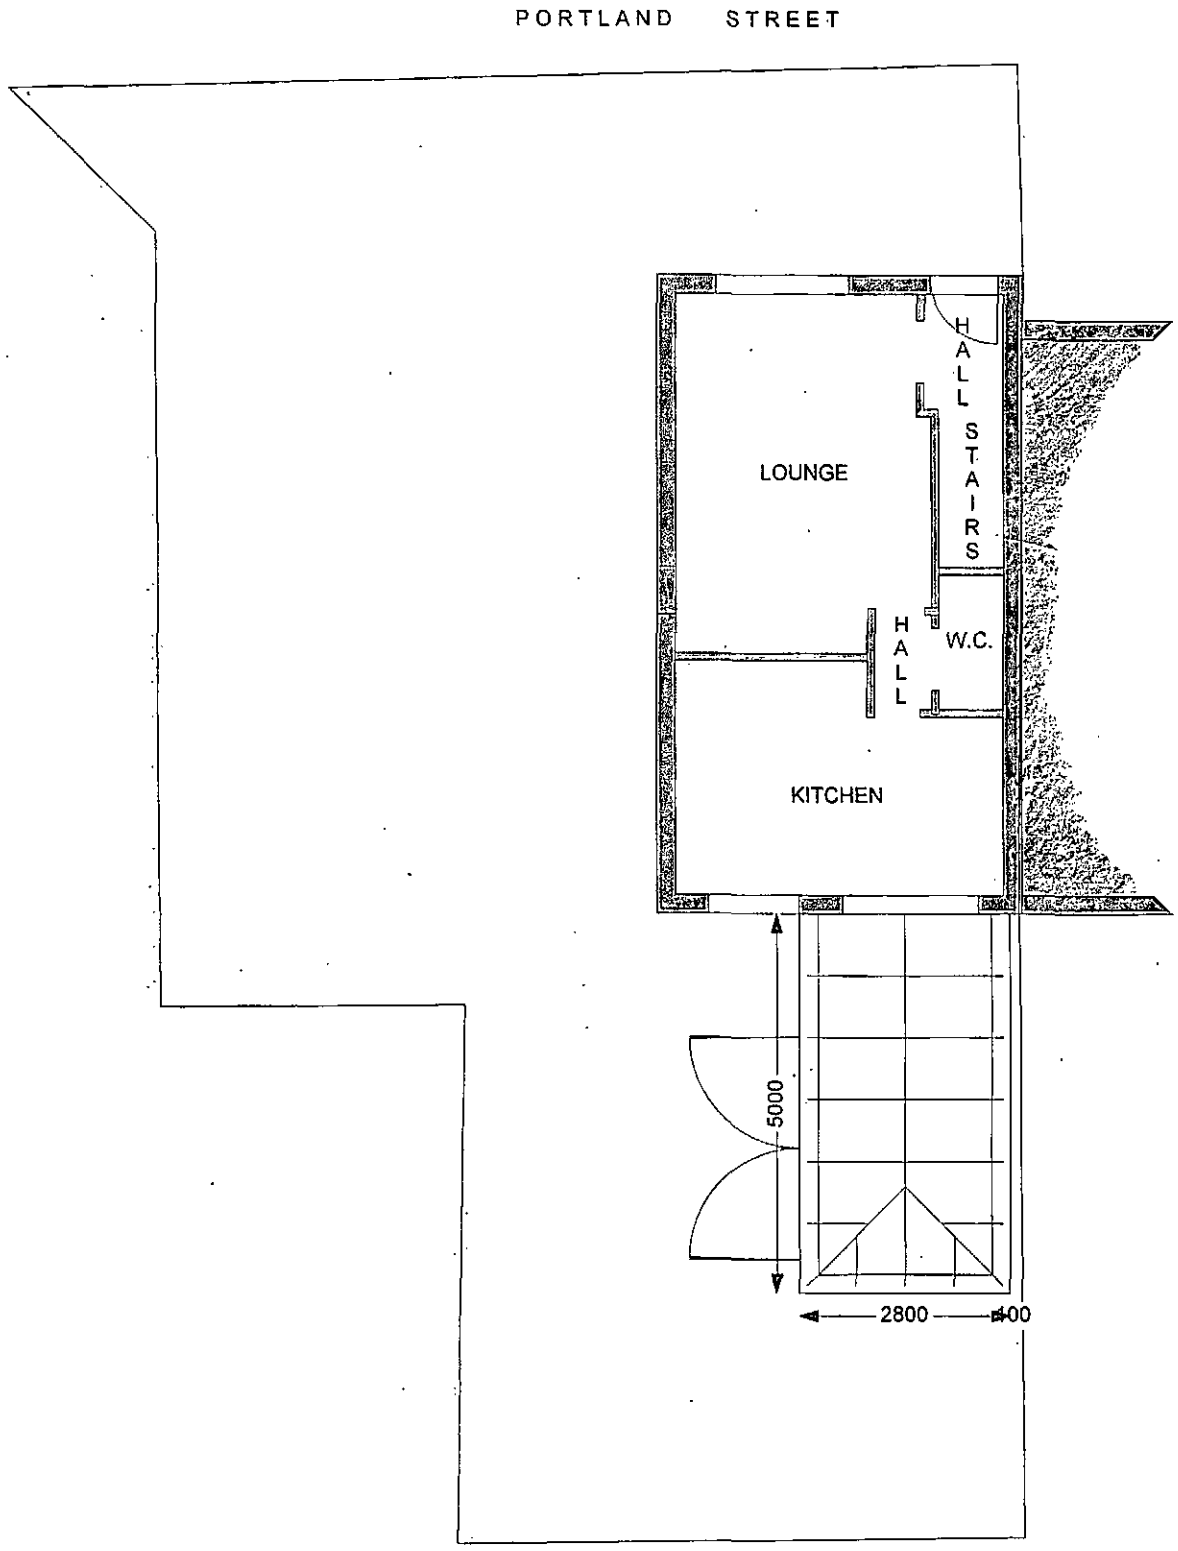

Proposed Site Address

MRS EVANS
77 PORTLAND STREET


BARNSLEY
S70 3QT
SOUTH YORKSHIRE


A3

Drawing Scale: 1:100

RoofWright

Existing Plan View (With Boundary)

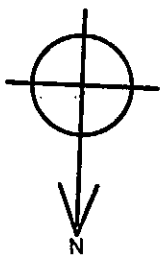

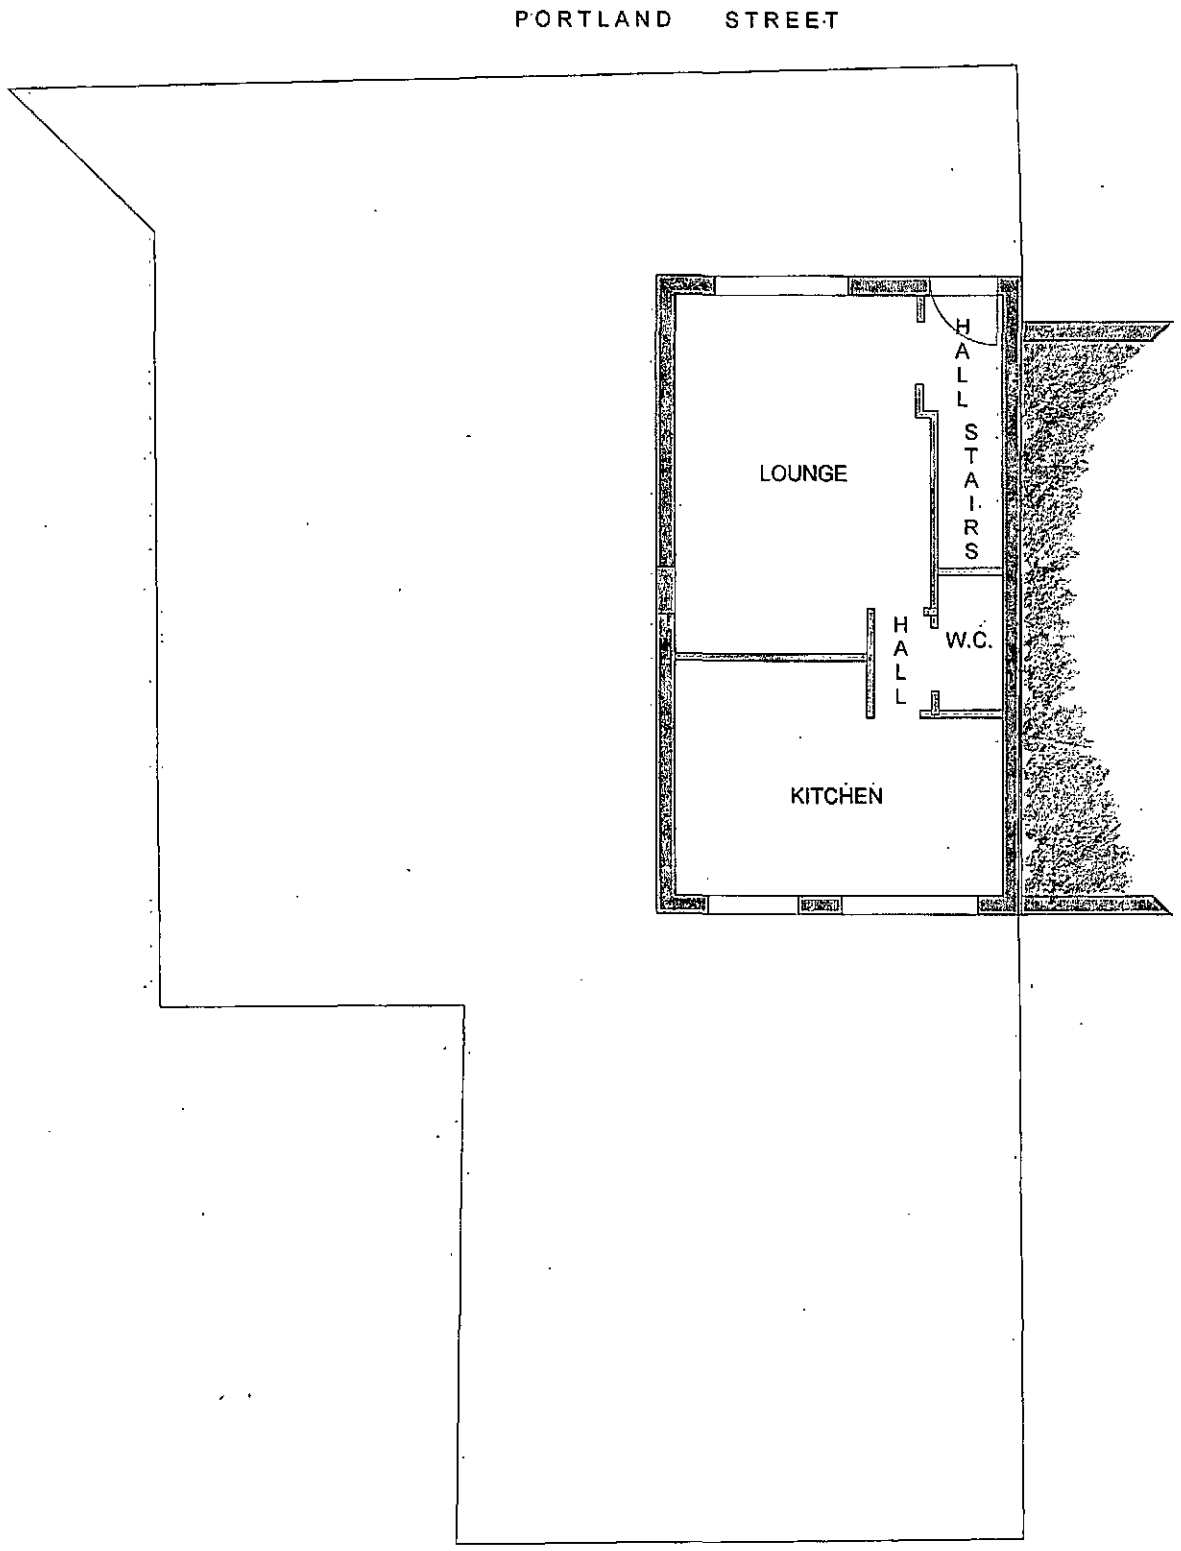

Existing Site Address

MRS EVANS
77 PORTLAND STREET

BARNSLEY
S70 3QT
SOUTH YORKSHIRE

A3

Drawing Scale: 1:100

RoofWright