


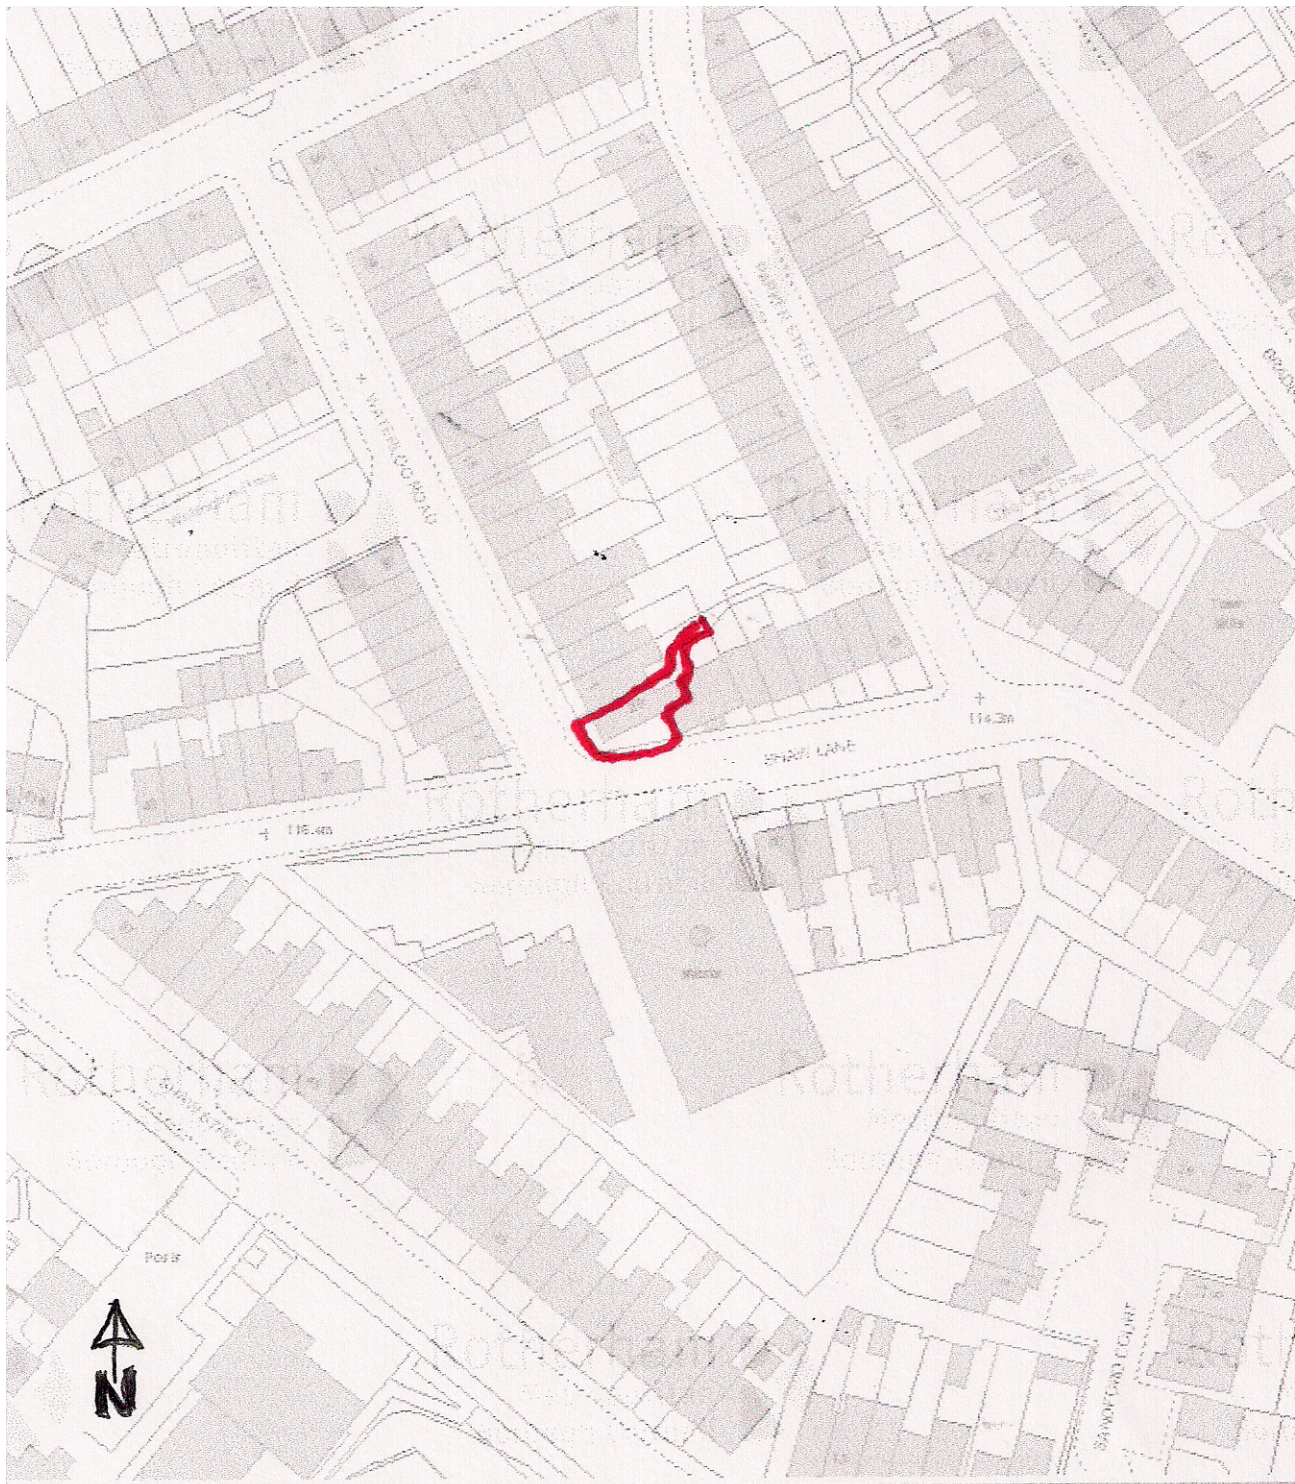

LOCATION PLAN 1:1250
29 SHAW LANE
BARNSELEY