



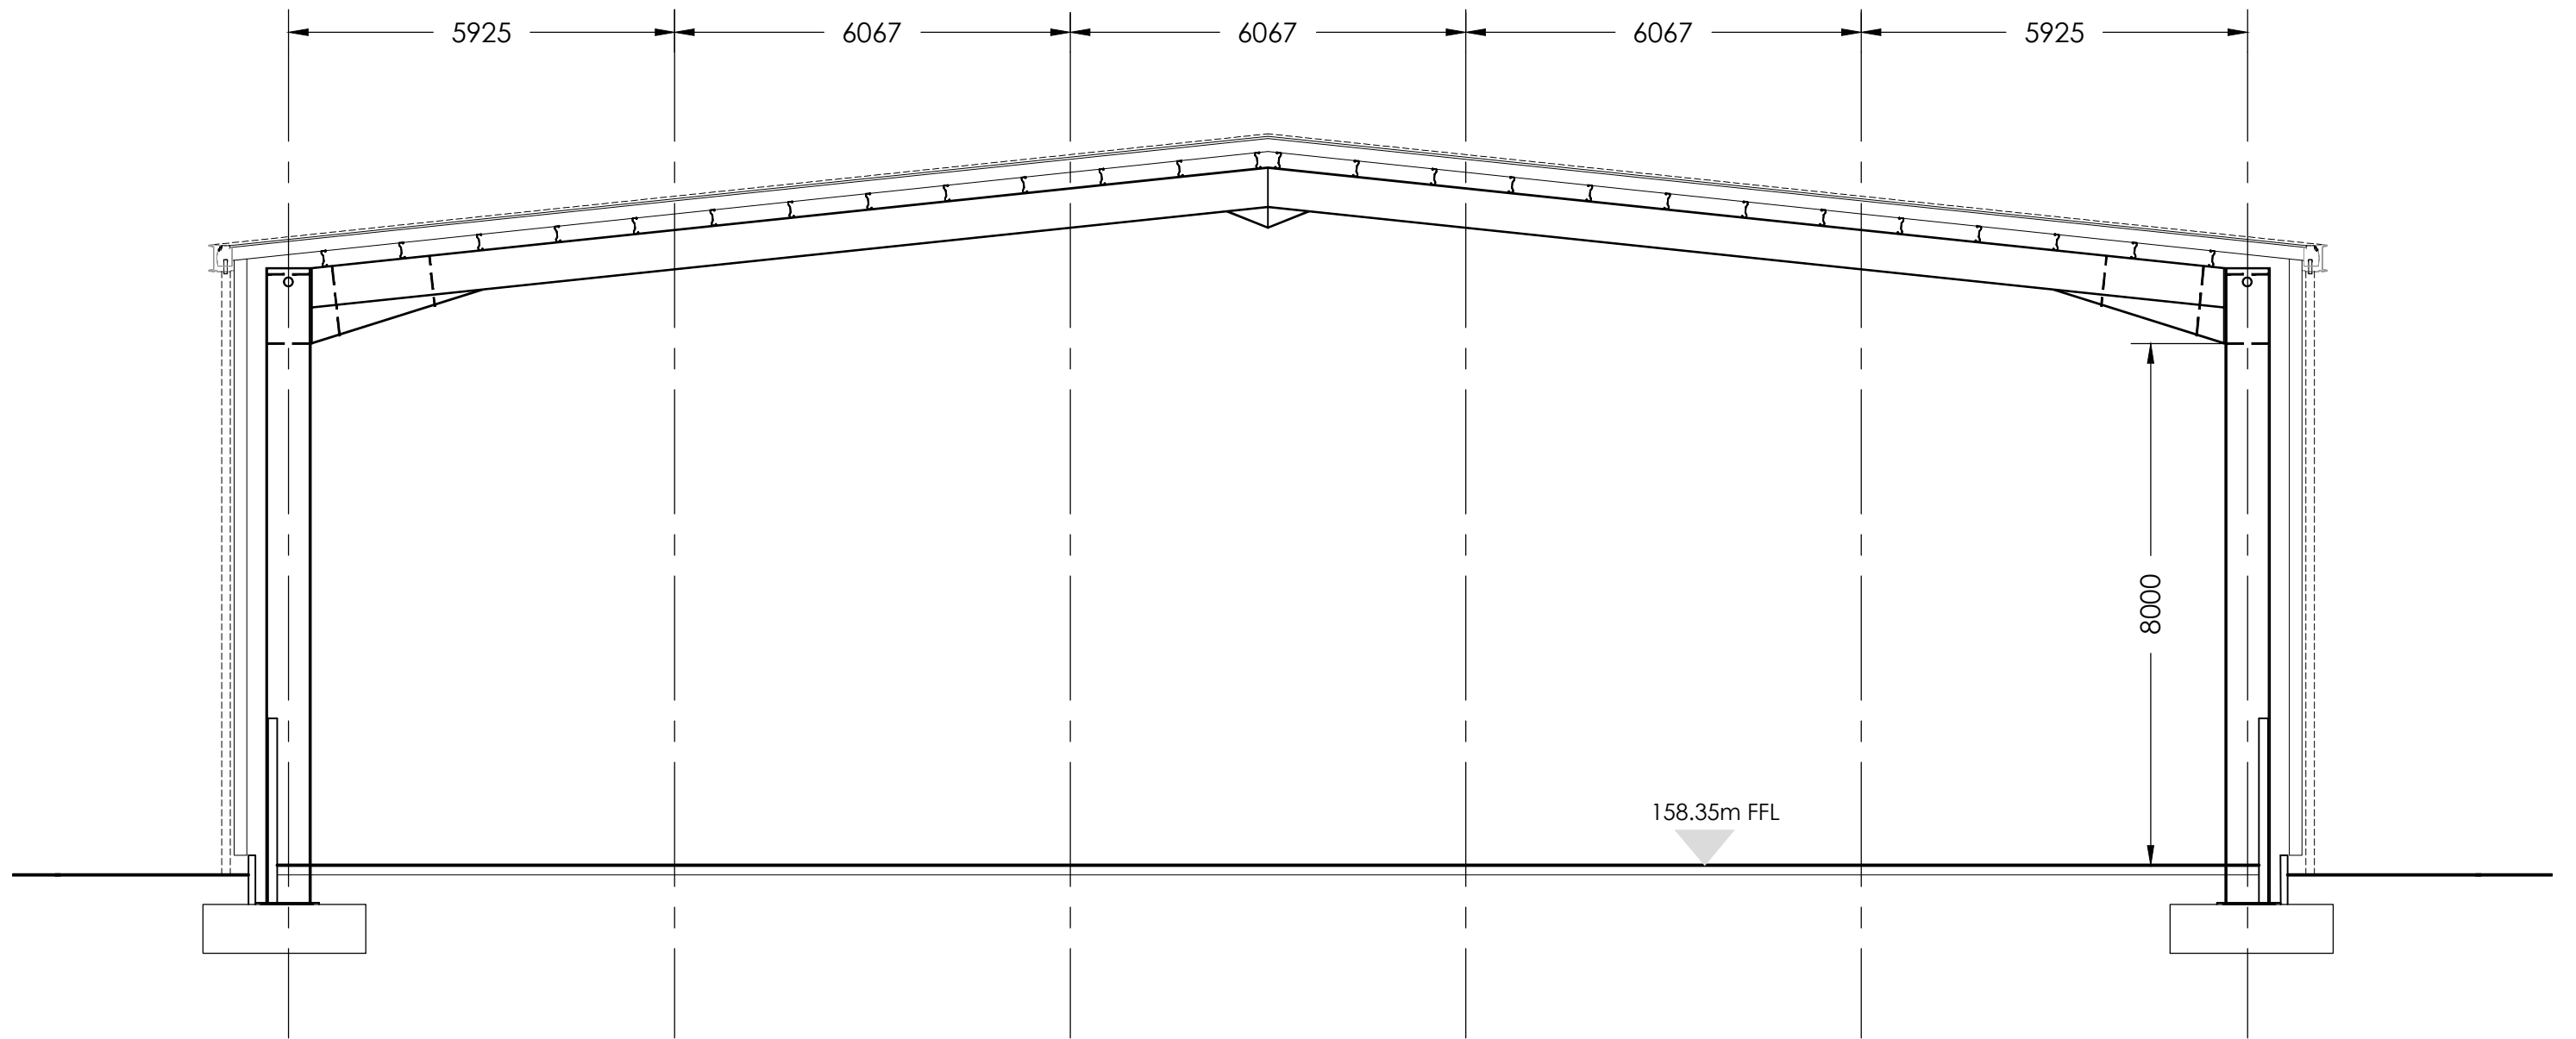

PROPOSED TYPICAL SECTION AA - Unit 5B

Proposed Typical Section AA - Unit 5B
Scale 1:100 @ A3

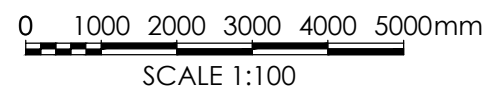

CAD file reference 14698C - 17.0 Drawings\100 Series-Planning

This drawing is copyright and may not be reproduced in whole or part without written authority. Do not scale off this drawing.

Project Title	Proposed Development Unit 5B Ashroyd Business Park Junction 36 M1 Barnsley S74 9SB			
Client	Network Space Ltd			
Status	Planning			
Scale	1:100	Drawing Size	A3	
Date	March 2018	Drawn By	AT	Checked DT

Rev	Date	Description	Rev By	Chk'd By
A	28.03.18	Notation updated.	AT	DT
Drawing Title		Proposed Typical Section AA - Unit 5B		
Job-Dwg No		14698C-133	Rev	A
2 St. Johns North, Wakefield, WF1 3QA t. 01924 291800 ☐ Carvers Warehouse, 77 Dale Street, Manchester, M1 2HG t. 0161 2388555 ☐ The Old Rectory, 79 High Street, Newport Pagnell, MK16 8AB t. 01908 211577 ☐ 101 London Road, Reading, RG1 5BY t. 0118 9507700 ☐ 10 Gees Court, St Christophers Place, London, W1U 1JJ t. 0207 4091215 THE HARRIS PARTNERSHIP ARCHITECTS www.harrispartnership.com				