

PROPOSED DECKING + PLANTER 6 BURNHAM WAY

H+A ROBINSON FRONT OF BUNGALOW

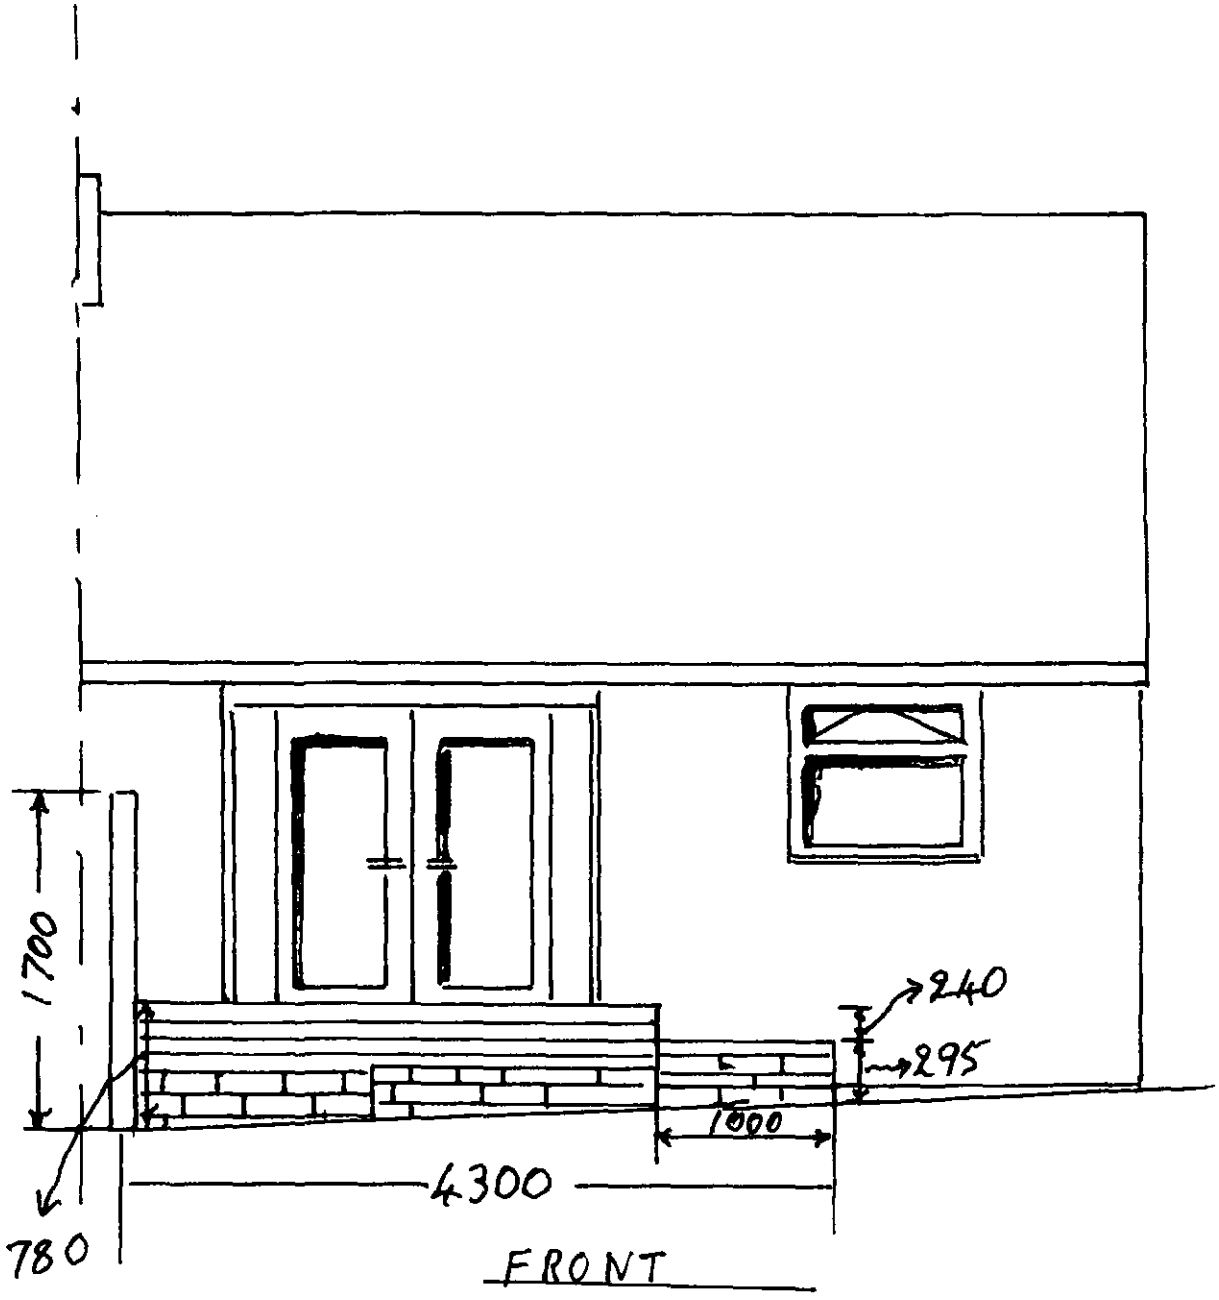

FRONT

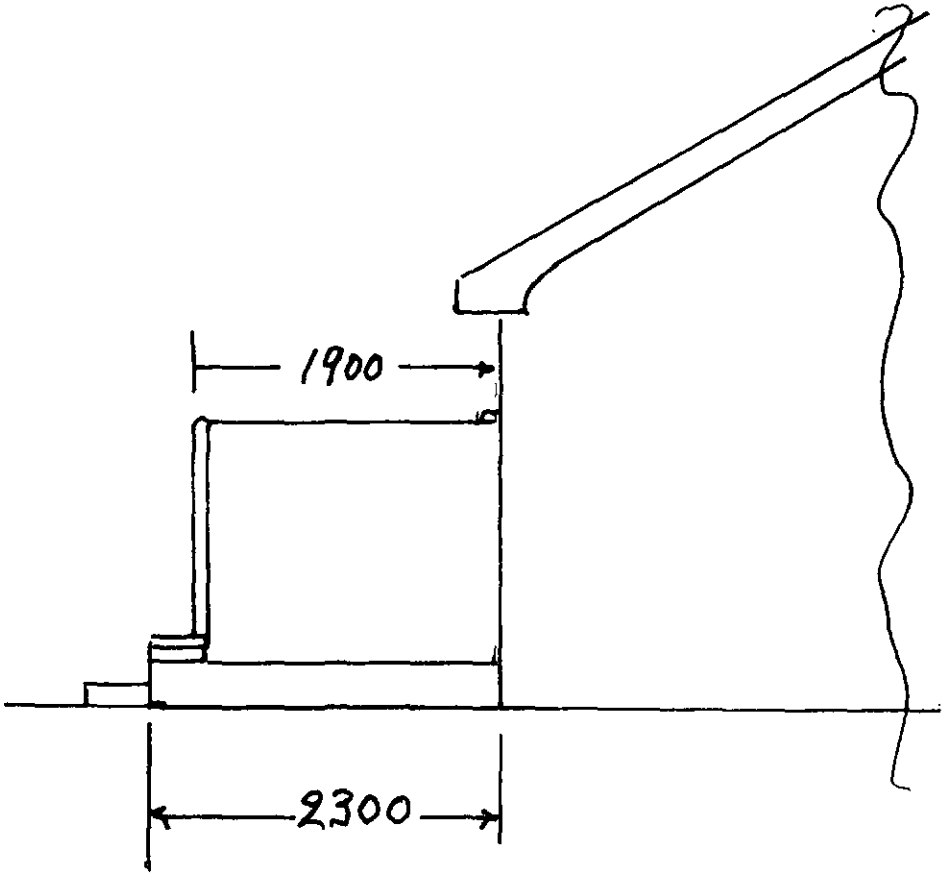


SIDE

SCALE 1:20

PROPOSED DECKING + PLANTER 6 BURNHAM WAY


A+H ROBINSON

DECKING BOARDS TO FORM PLANTER

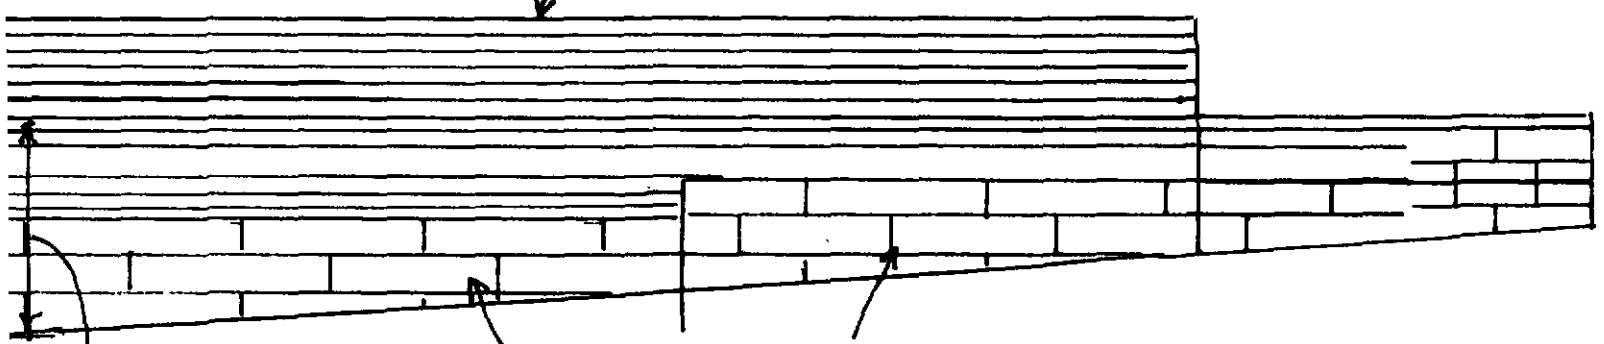

DECK HIGHT 540

CONCRETE PANELS

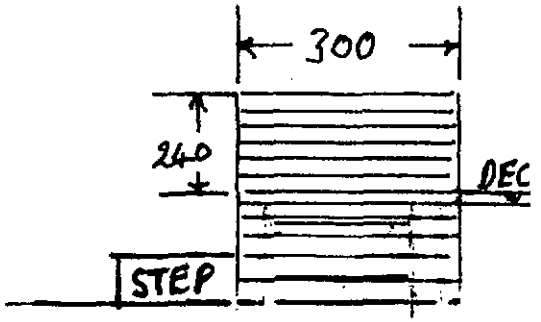

DECK ON 150×50 JOISTS @ 400 CTS