

24th. June 2016



GARRY GREETHAM
Residential Design Consultant

Mrs. Georgina Brayford.
Planning Department,
Barnsley M. B. C.
Westgate Plaza,
P. O. Box 604,
Barnsley.
S70 9FE.

BY HAND

Dear Madam,

Re: Proposed 2 Storey Extension to Side and Conservatory to Rear.

At: 27 Manor Park, Silkstone, Barnsley. S75 4NE.

For : Mr. & Mrs. S. Burkinshaw.

Application No: 2016 / 0341. Application Date: 29th. March 2016.

Further to your recent correspondence to ourselves, please find attached copies of information as listed below now amended hopefully to your requirements, namely the re-location of the proposed conservatory from the side to the original location at the rear.

Information attached as listed below;

Site and Location Layout.
Property as Proposed.
Rear Conservatory Details.

Dwg. No: 824-01 rev.B
Dwg. No: 824-03 rev.B
Dwg. No: 824-06 rev.B

We hope the attached is now to your satisfaction and that the application can now proceed to a favourable conclusion, however if you require any further information or clarification, please do not hesitate to contact the writer at the address given.

Assuring you of our best attention at all times.

Yours faithfully,

A handwritten signature in black ink, appearing to read 'G. G. Greetham', written in a cursive style.


Garry G. Greetham.
M.C.I.A.T.
Partner.

Westwood House
18 Carr Lane, Tankersley,
Barnsley, South Yorkshire S75 3BE
Telephone/Fax: 01226 746573
Mobile: 07786 062364

www.garrygreethamassociates.co.uk
e-mail: garry@garrygreethamassociates.co.uk

Member of the Chartered Institute of Architectural Technologists
Registered in England 5451918

Partners: G. G. Greetham & J. A. Greetham

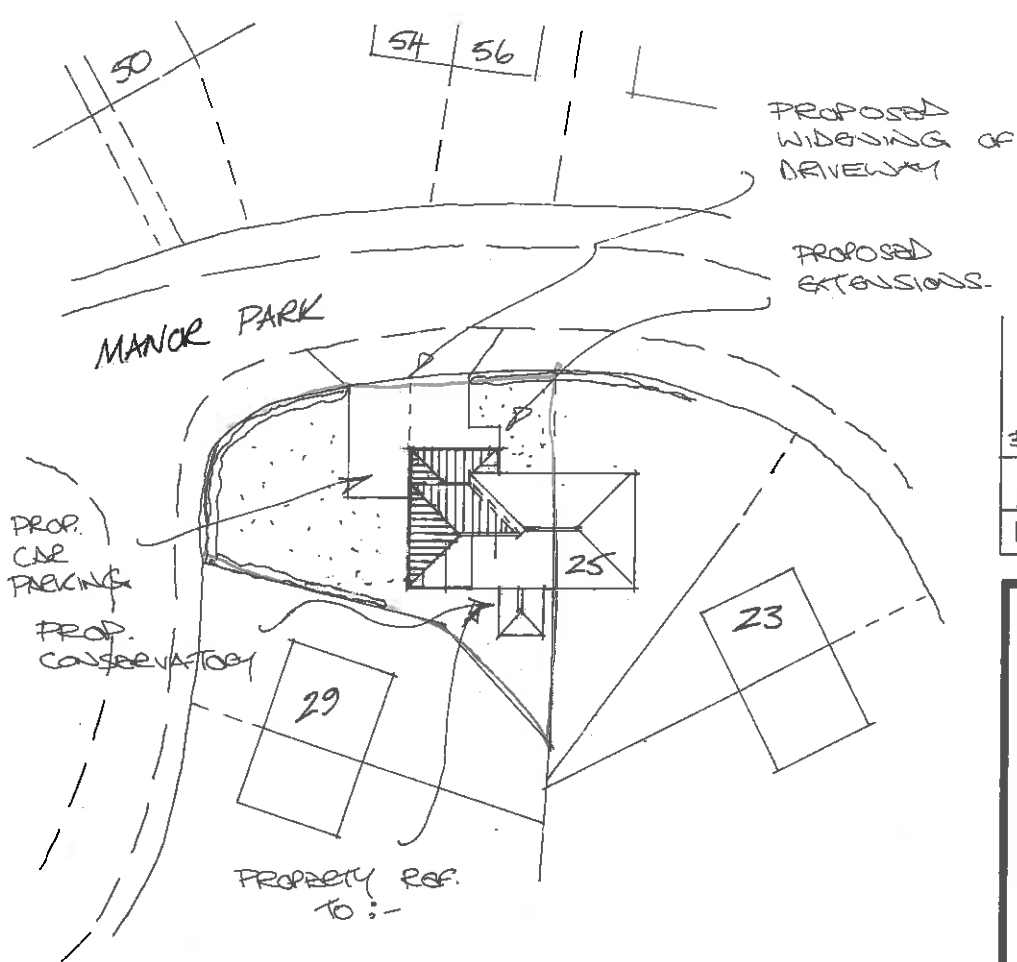

Site Layout 1:500

B	CONSERV. ACT.	06-16
A	SCHME REDUCED & CONSERVATORY ACT.	06-16
Rev	Notes	Date

Garry Greetham Associates Ltd
 Residential Design Consultant
 Westwood House
 18 Carr Lane
 Tankersley
 Barnsley S75 3BE
 Tel(01226)746573

PROJECT 2 Storey Side Extension

CLIENT Mr. & Mrs. S. Burkinshaw

TITLE Site and Location Layouts


ADDRESS
 27 Manor Park, Silkstone,
 Barnsley. S75 4NE.

DRAWN BY 999

SCALE as shown DATE Mar 16


DRAWING No 824-01 REV B

Member of the Chartered Institute of Architectural Technologists

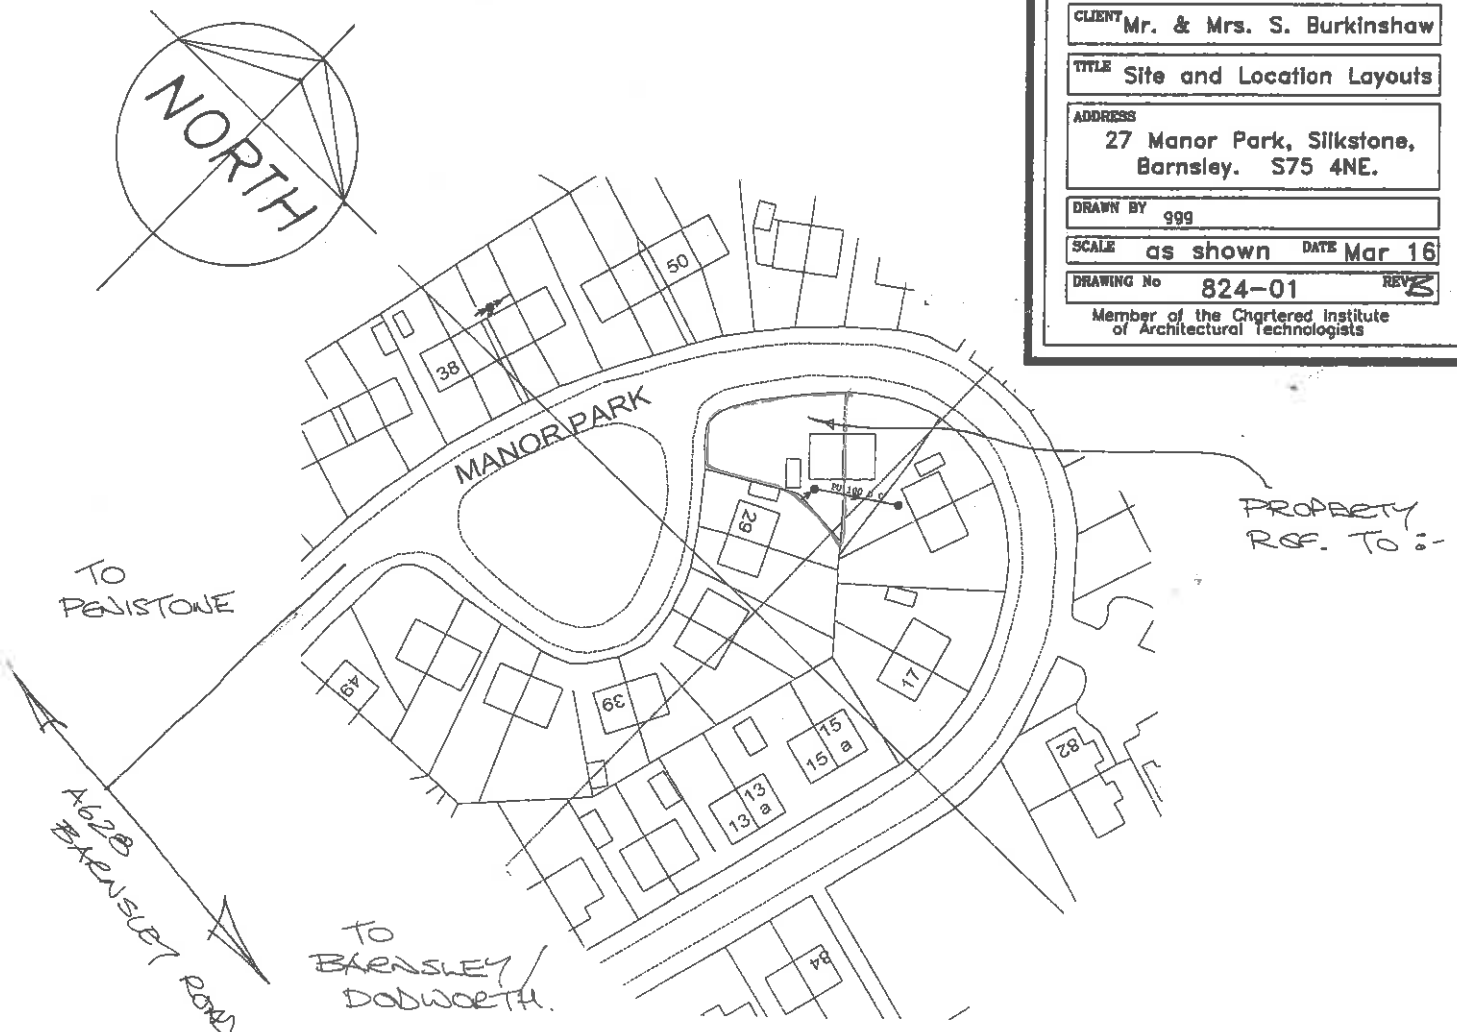


Location Plan 1:1250

Layout

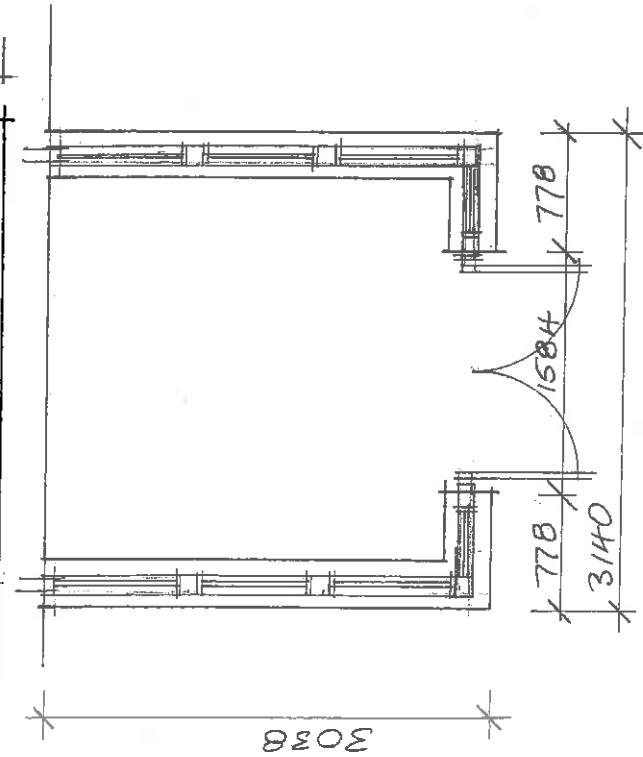


Roof

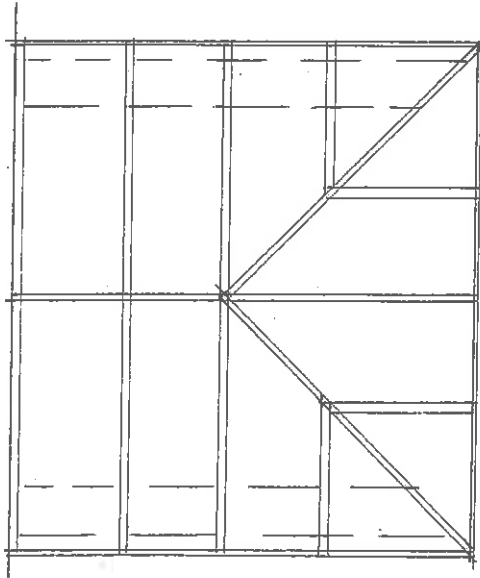


Elevations


UPVC MATERIALS TO MATCH
MAIN DWELLING WINDOWS.

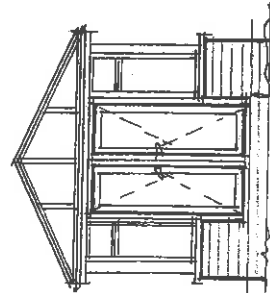

Rear

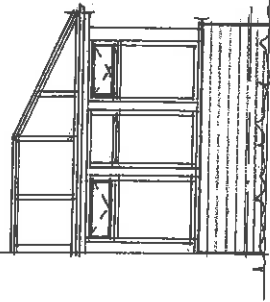

Side

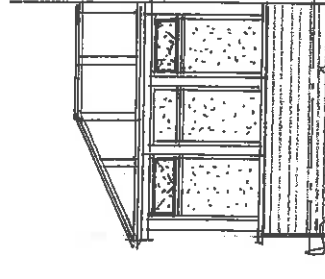

Side

OBSOLETE GLASS
"STIPPLE" TO
SIDE ADJ.
BOUNDARY

MATCHING

FOR EXTENSION
LONG OF
PROPOSED
GUTTER WALK.

B	RE-DRAWN	06-16
Rev	Notes	Date

Garry Greetham Associates
Residential Design Consultant
Westwood House
18 Carr Lane
Tannersley
Barnsley S75 3BE
Tel(01226)746573

PROJECT 2 Storey Side Extension

CLIENT Mr. & Mrs. S. Burkinshaw

TITLE Rear Conservatory Details

ADDRESS
27 Manor Park, Silkstone,
Barnsley. S75 4NE

DRAWN BY 999

SCALE 1:50; 1:100 DATE Apr 16

DRAWING No 824-06 REV 3

Member of the Chartered Institute
of Architectural Technologists