	Revision	Date	By	Chk.
A	New graveled pathway amended and extended plant area at the rear Areas added	25.12.17	MW	
B	Tracking done with 12m rigid vehicle	26.01.26	MW	
C	Units no added Notes updated	26.03.05	MW	

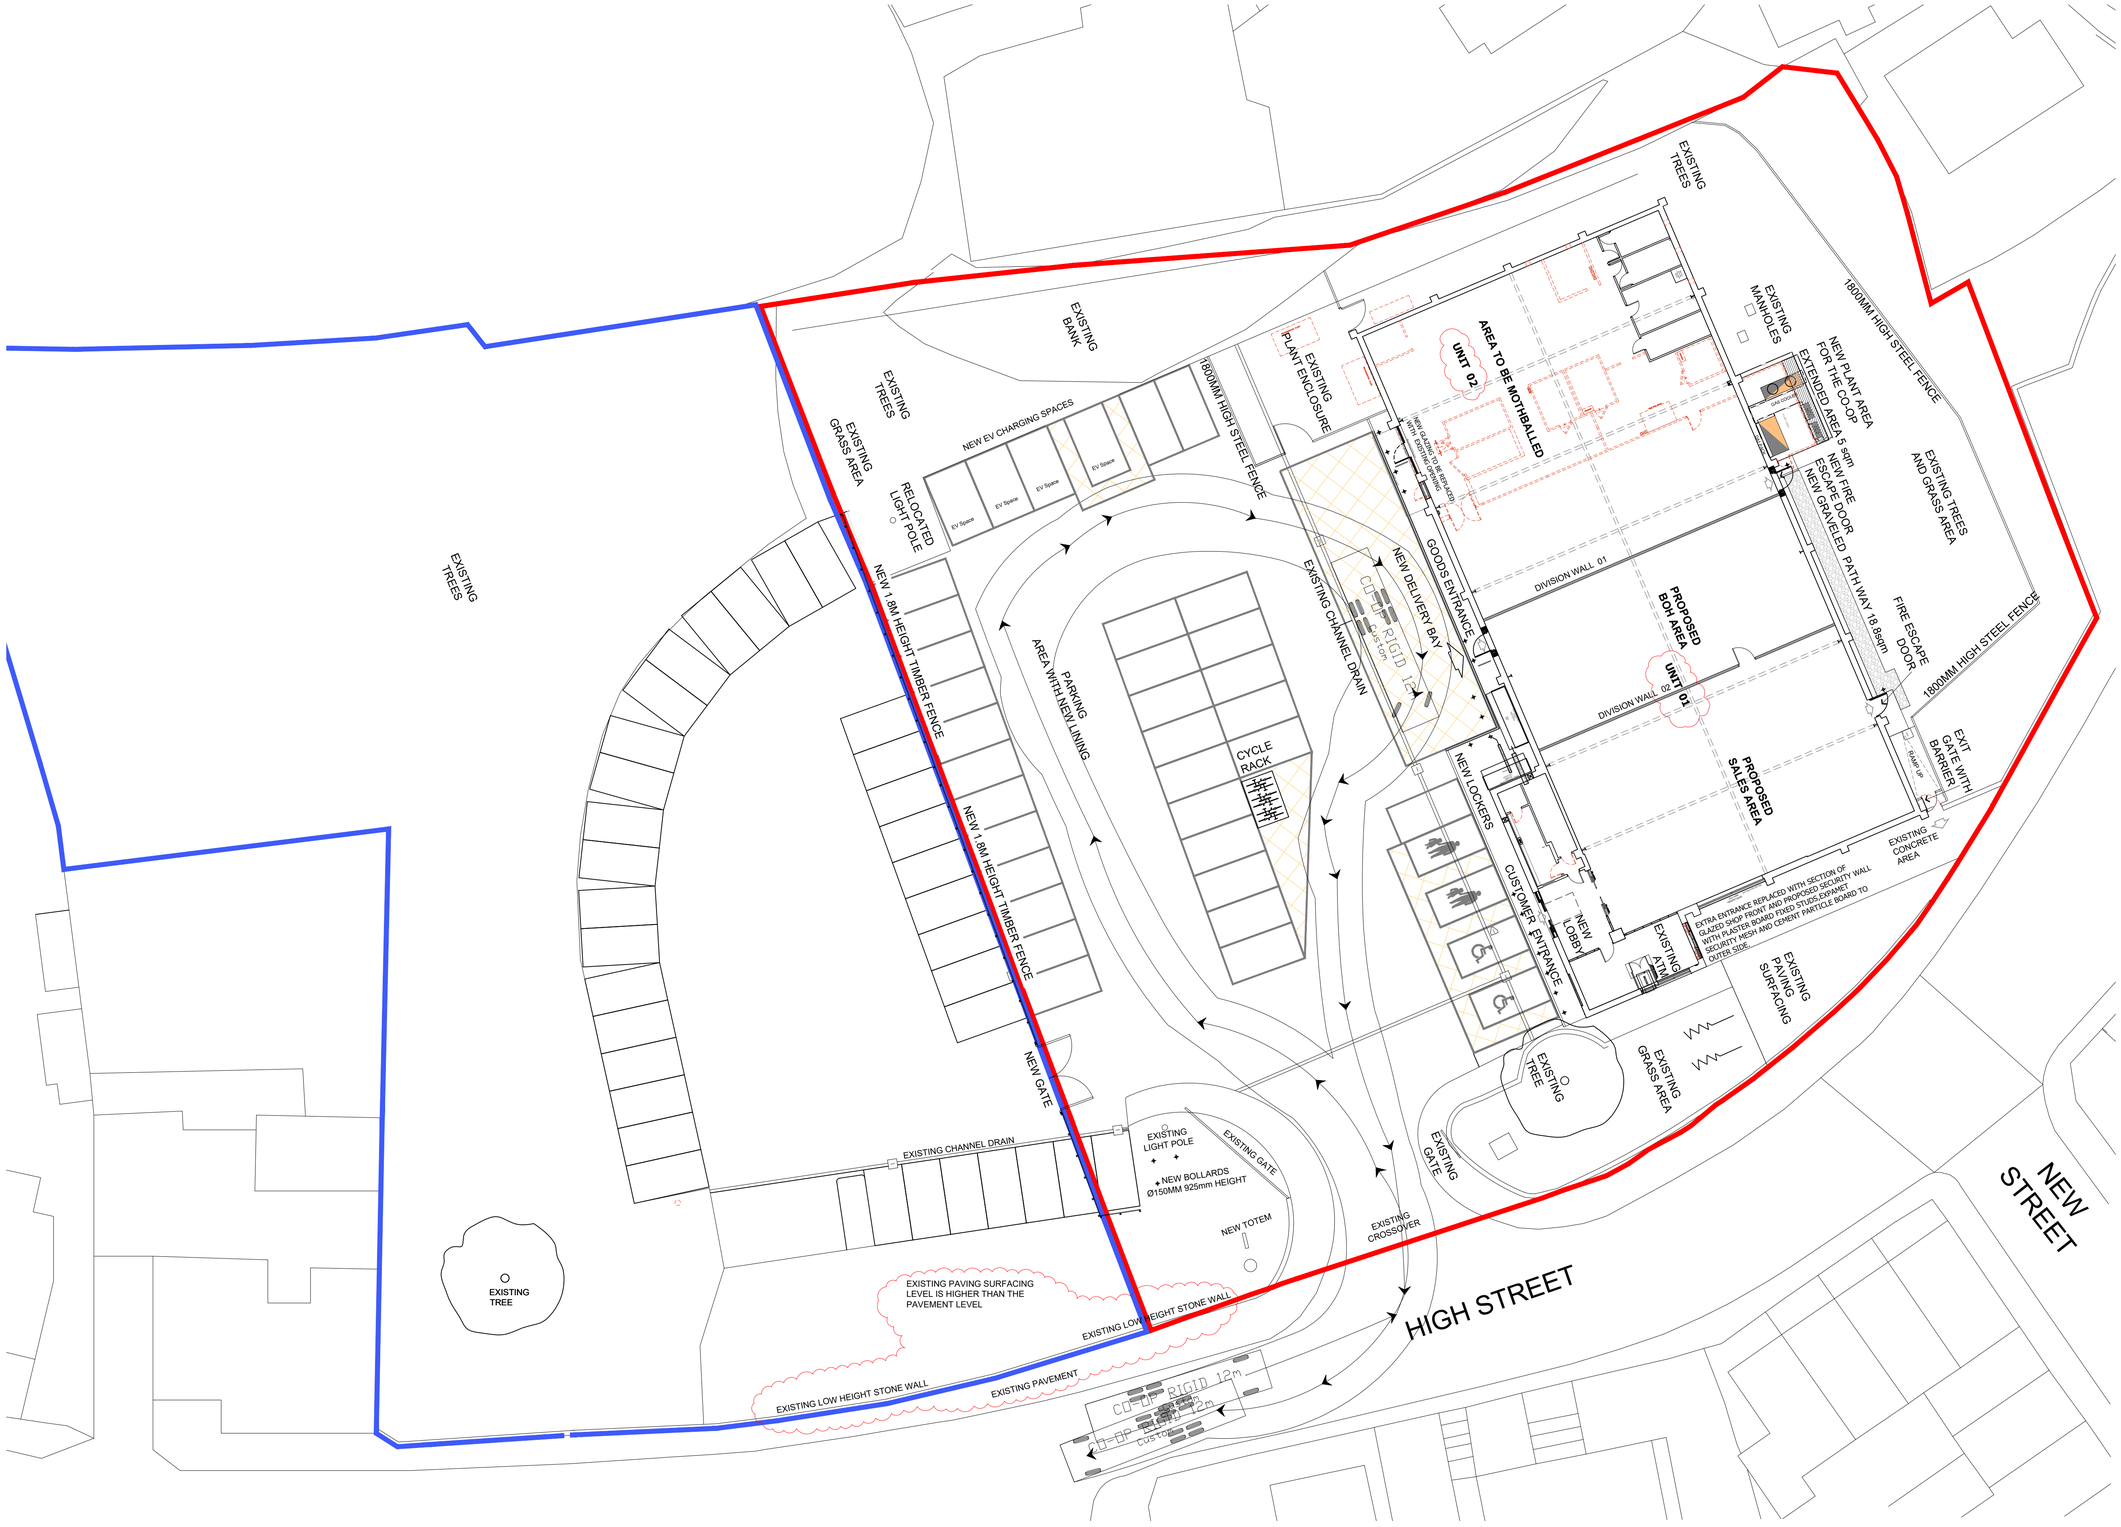

Ownership Boundary

Planning Boundary

Downtakings/Removals

0 5 10 15 20 25 30

SCALE (METRES)

PROPOSED SITE PLAN - SCALE 1:200 @ A1

Do Not Scale Dimensions from Drawings.
All dimensions to be verified on site, and any discrepancy to be notified to the Architect.

AMCA ARCHITECTS
Castlecroft Business Centre Tom Johnston Road
Dundee DD4 8XD
T: 01382 774111 F: 01382 739382
mail@amcaarchitect.co.uk

Drawn by MW	Date MAY2025
Checked by -	Scale 1:200@A1

Job
High Street
Royston
South Yorkshire
S71 4RF

Drawing
PROPOSED SITE PLAN

Co-operative Proj No.	AMCA Job No.	Drawing No.	Rev.
0000	4170	PL_005	C

CAD Ref: 4170_Royston_construction dwg