




ELEVATION FROM EXISTING ROAD




ELEVATION A




ELEVATION B

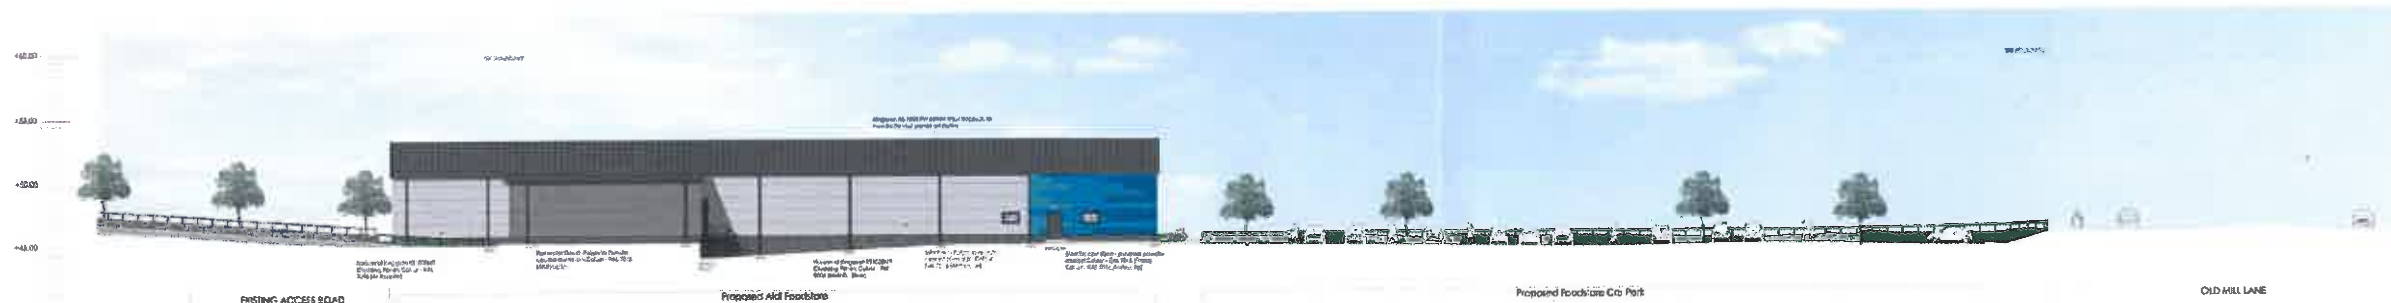

ELEVATION C

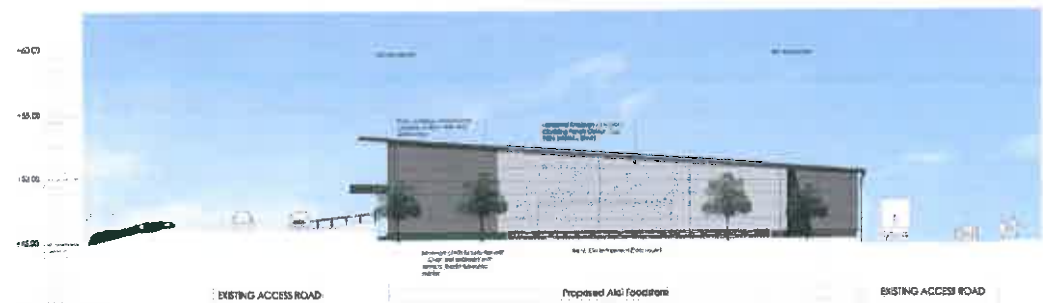

ELEVATION D

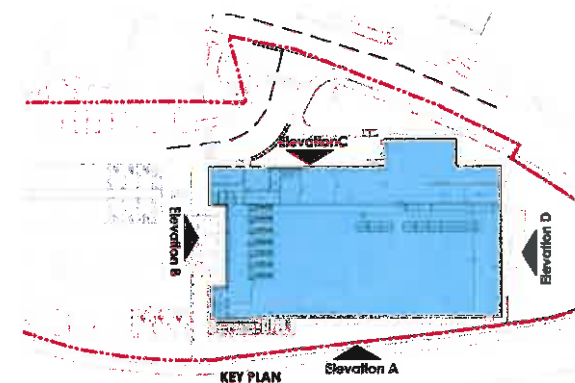

Proposed Foodstore - Old Mill Lane, Barnsley

Client: Aldi Ltd
Date: 06/01/17
Job/Dwg: 1210 5DAR-V102A-Elevations
NTS@A3

