


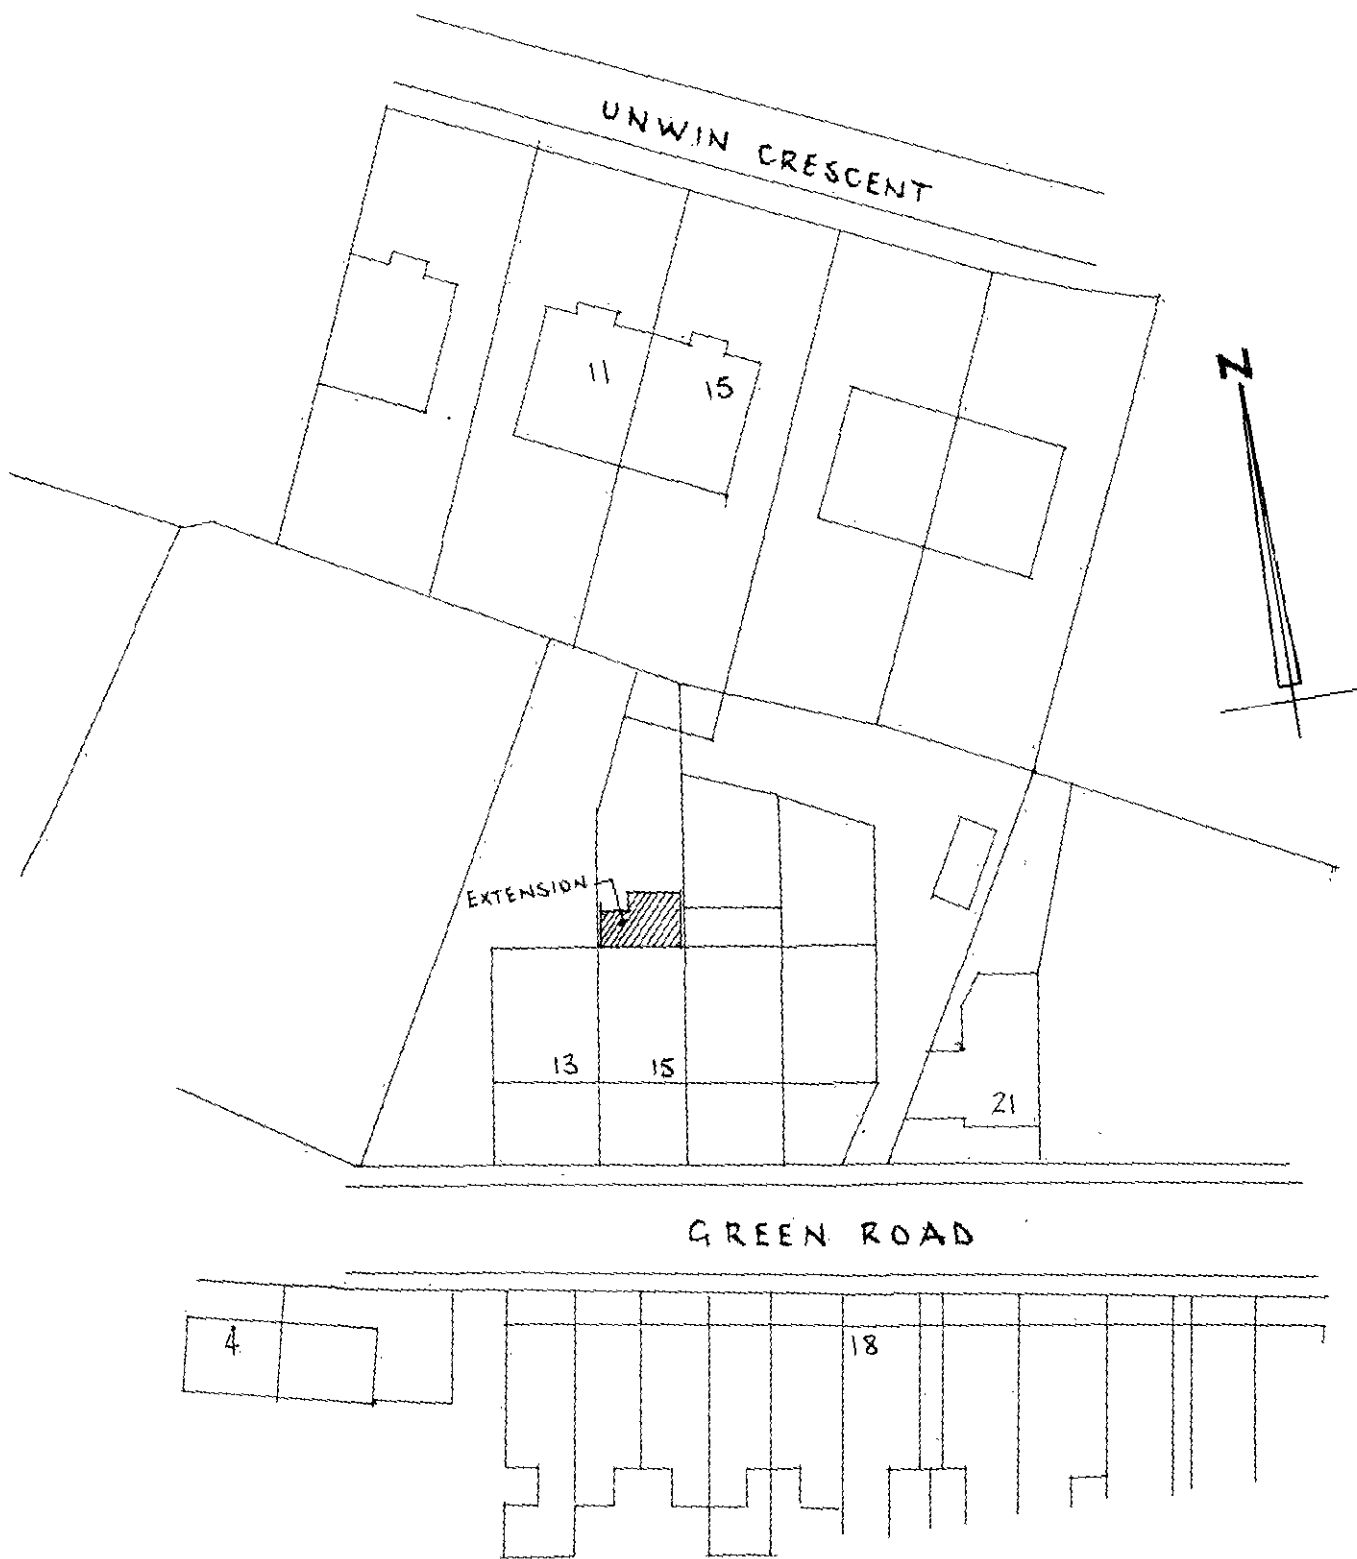

BLOCK PLAN SCALE 1:500 APP.
 15 GREEN ROAD, PENISTONE.
 MR & MRS SMALLSHAW.

PAUL GOUDGE
 Design
 Architectural Design Consultants

32 Hollybank Close
 Intake
 Sheffield S12 2BN
 Tel/Fax: (0114) 2544900