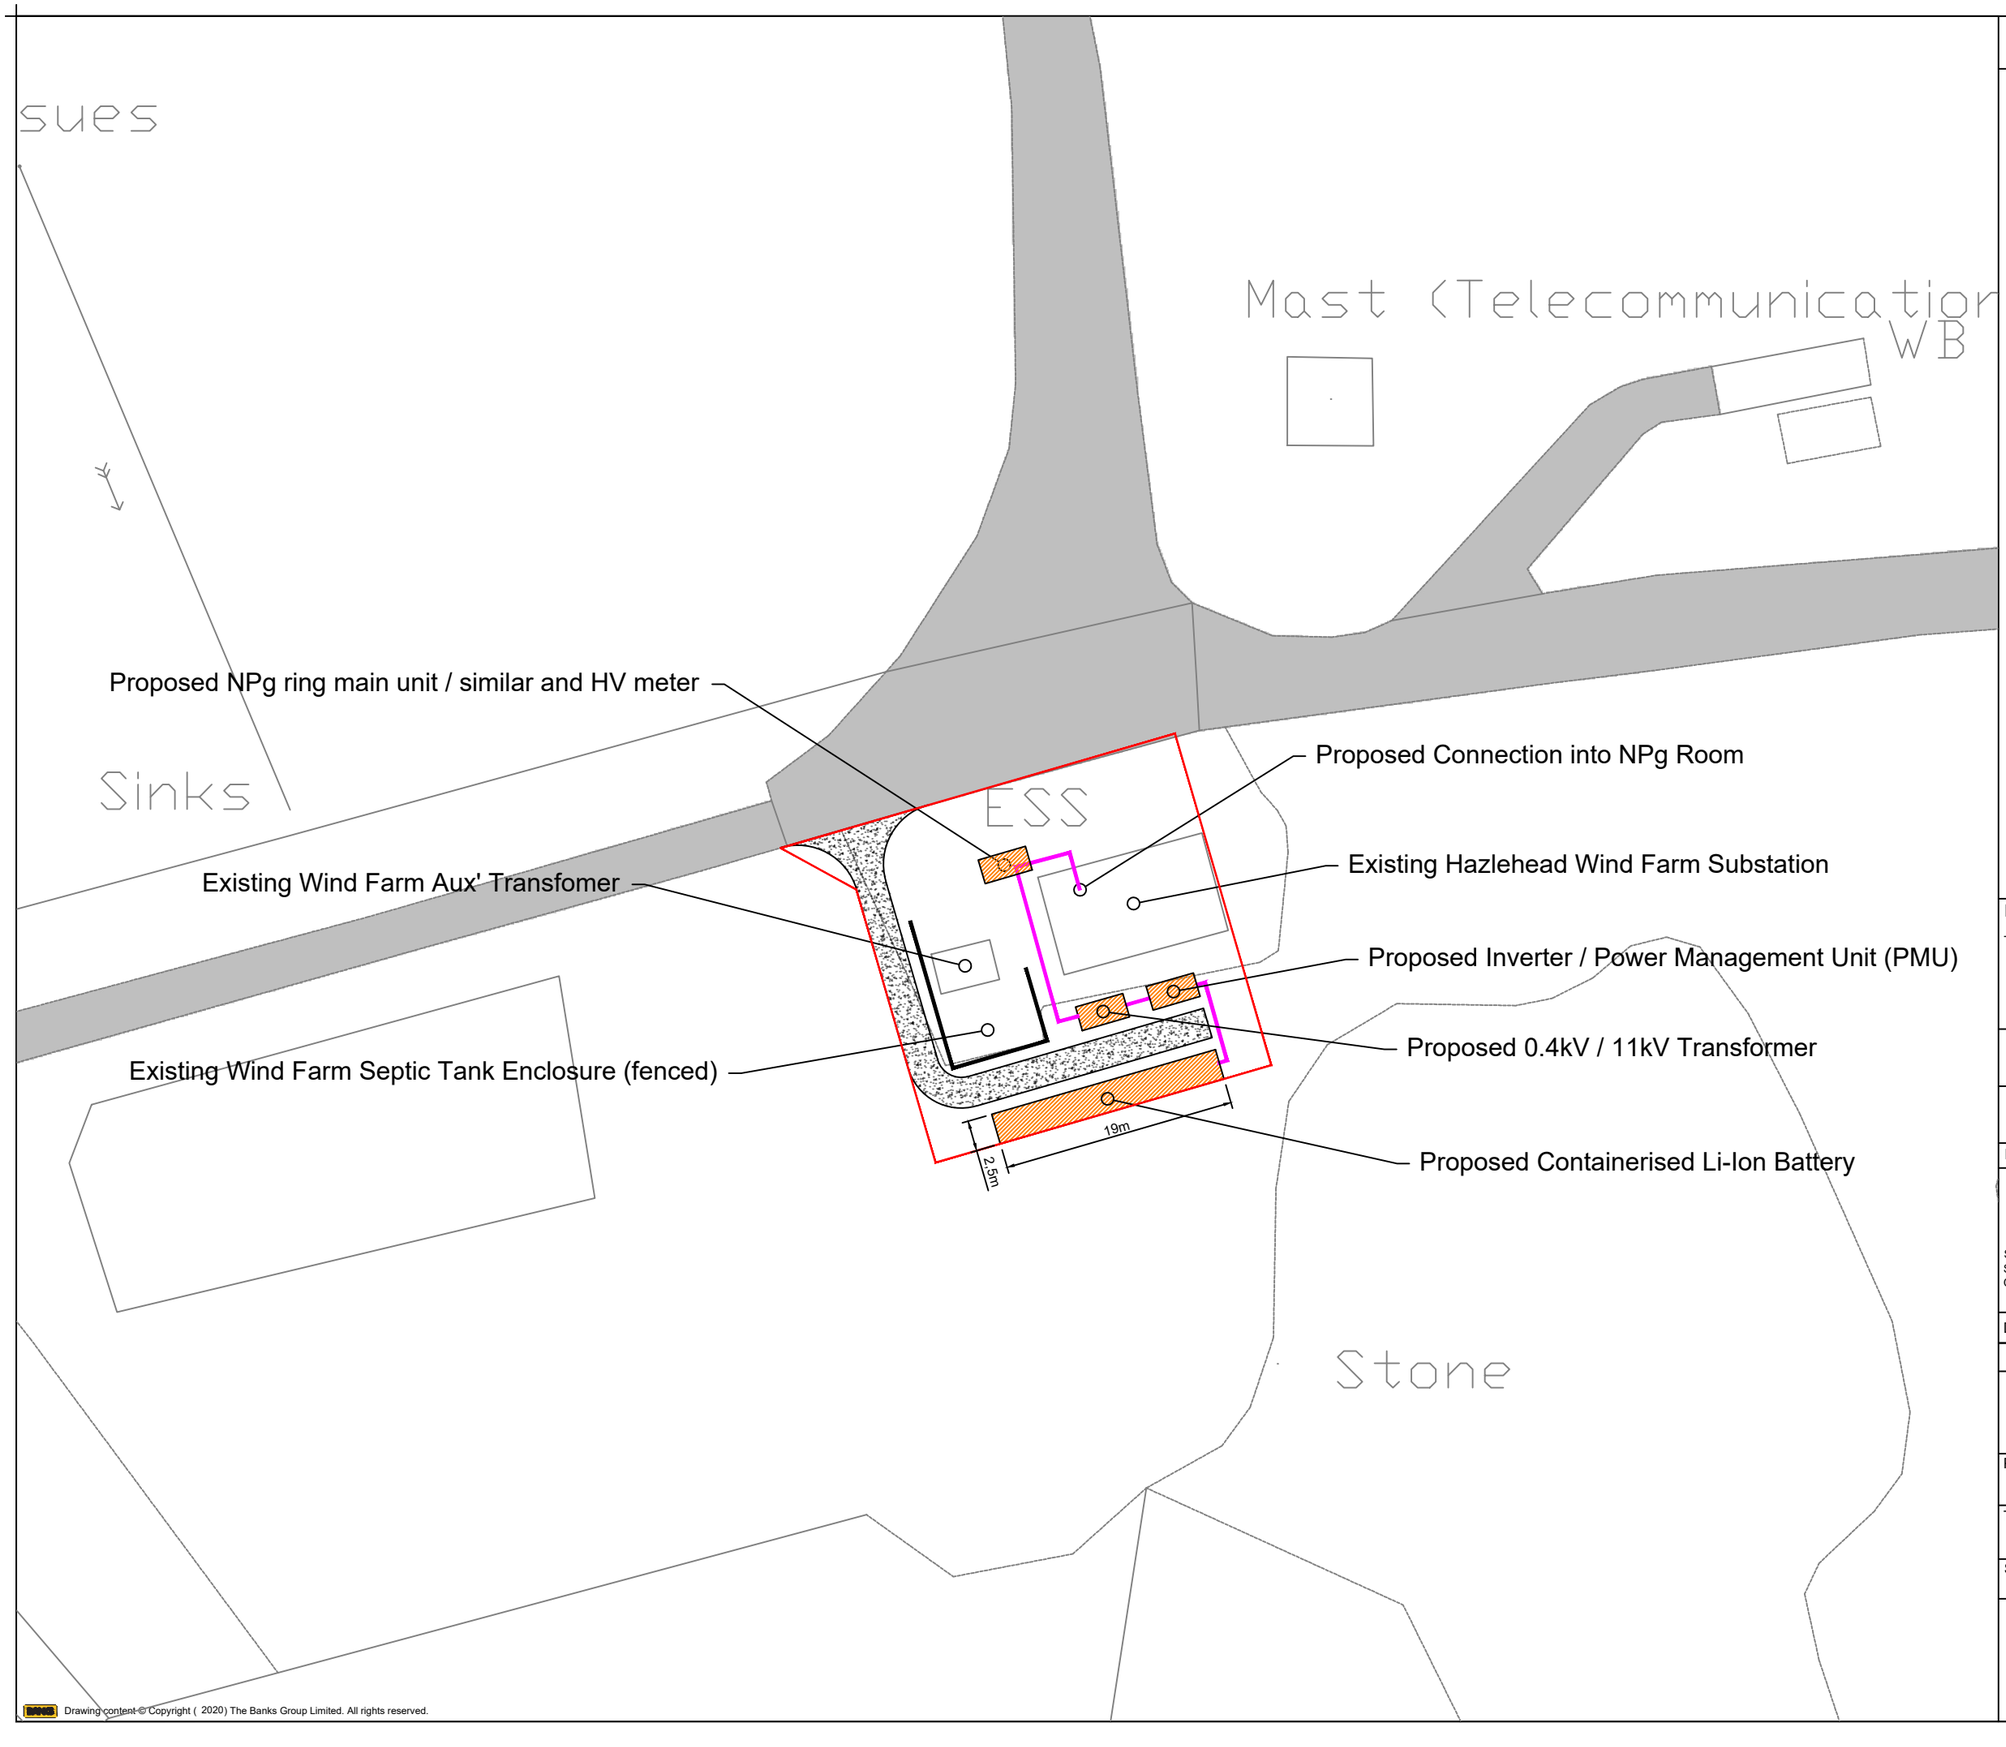


Key

- Site Boundary
- Existing Wind Farm Track
- New Track for battery
- New Infrastructure
- Approximate cable route

Notes:
-

Revision:	Description:	Drn:	Chkd:	Date:

Scale: 0m 5m 10m 15m 20m 25m

Source information:
Site Layout GA - 15-15-2019.dwg
OS MasterMap

Drawn:DB	Orig':EM	Checked:EM	App':11/02/2020

© Crown copyright and database rights (2019). Ordnance Survey 0100031673

Planning Application January 2020
Drawing PA02

Project: HAZLEHEAD BATTERY

Title: Site Layout

Scale:	Ref:	Sheet:
1:500@A3	HJB / 4090 / 7	1/1

BANKS Renewables
development with care
Inkerman House, St John's Road, Meadowfield, Durham. DH7 8XL
T: 0844 209 1515 F: 0844 209 1565 W: www.banksgroup.co.uk

Drawing content © Copyright (2020) The Banks Group Limited. All rights reserved.

07/08/2018 V5.3