DO NOT SCALE EXCEPT FOR PLANNING AND BUILDING REGULATION PURPOSES

GENERAL NOTES

LIGHTING :-
ALL LIGHTING TO BE POSITIONED TO AVOID DIRECT GLARE ON THE EYES OF THE USER AND UNWANTED REFLECTIONS FROM THE SCREEN OR OPERATING FEATURES. GLARE FROM LIGHTING TO BE AVOIDED.
SIGNAGE :-
ALL SIGNAGE TO CONFORM TO BS 8300:2001 SECTIONS 9.2.2 LOCATION & DESIGN OF SIGNS & INFORMATION AND 9.2.3 VISUAL SIGNS.
ALL NEW GLAZING CONFORMS TO BS 6206.
ALL ELECTRICAL WORK CONFORMS TO BS 7671.

IT IS ASSUMED THAT ALL PRELIMINARY WORKS CARRIED OUT / CONTRACTED BY THE SITE OWNER (SHOULD THEY BE REQUIRED BY THE PROJECT) ARE COMPLETED IN ACCORDANCE WITH CURRENT BUILDING REGULATIONS 2010 AND AMENDMENTS THEREAFTER

SITE NOTES

FLOOR CONSTRUCTION:

CERAMIC TILE ON CONCRETE

FORM APERTURE THROUGH STONE / BLOCKWORK

INSTALL; ~~150mm DEEP RECESSED SURROUND,~~ APERTURE LINER, CAVITY CLOSERS, SECURITY ENCLOSURE, PLINTH, ATM AND ILLUMINATED SIGNAGE

ELECTRICS - RELOCATE 2 X DOUBLE POWER SOCKETS INTO SECURITY ENCLOSURE


NOTE:
ATM LOCATION SHOWN CENTRAL TO WINDOW ABOVE - TBC

RAISED STONEWORK FACE - MASTIC POINTING MAY BE REQUIRED AROUND RECESSED SURROUND


~~NO INTERNAL WALL FINISH AT TIME OF SURVEY - WALL THICKNESS TBC~~

WORK TO BE CARRIED OUT BY OTHERS


COMPLETE CONSTRUCTION WORKS / FIT-OUT / ELECTRICAL INSTALLATION / GROUND WORKS
PROVIDE DEDICATED POWER SUPPLY TO ATM LOCATION VIA 2 X DOUBLE SOCKETS

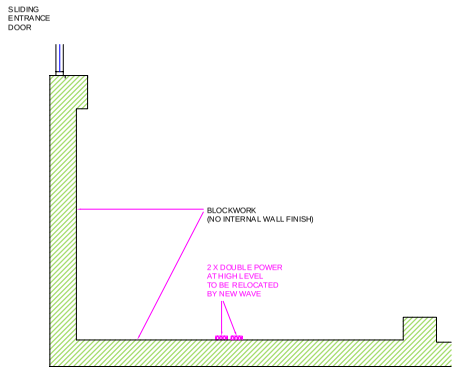


EXISTING (PART) PLAN

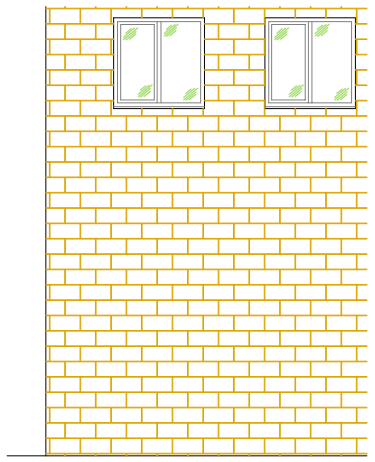


EXISTING ELEVATION

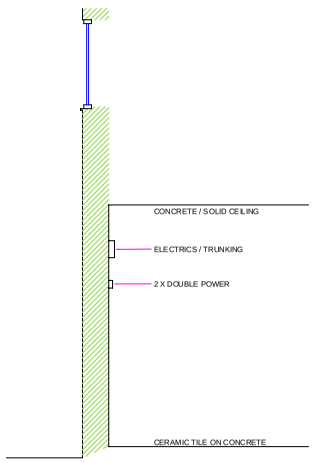


EXISTING SECTION VIEW A-A

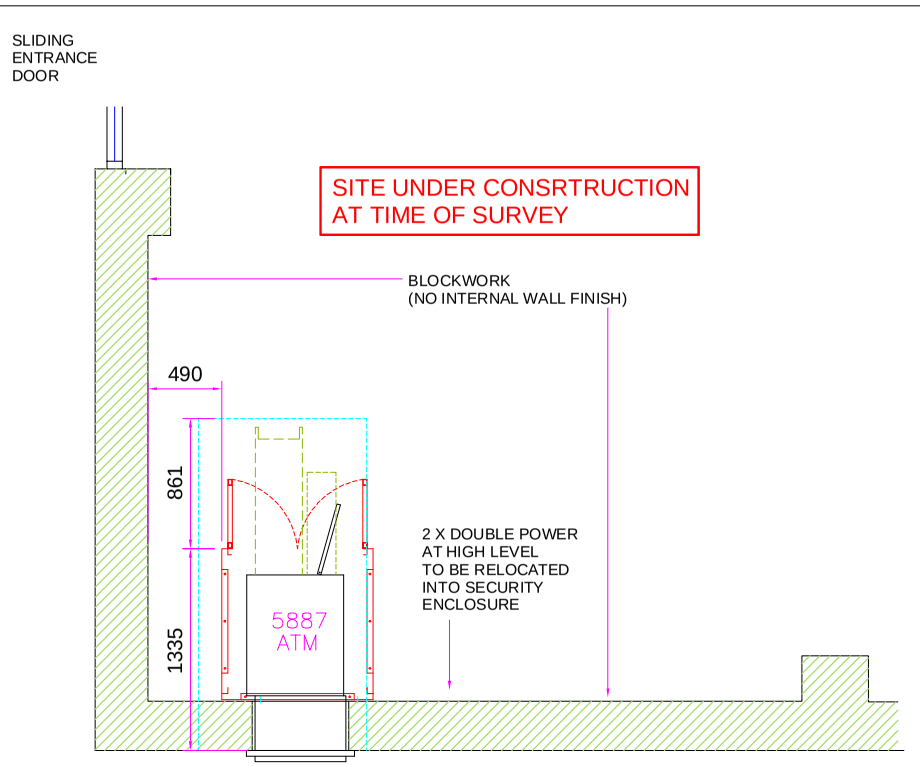

PROPOSED (PART) PLAN

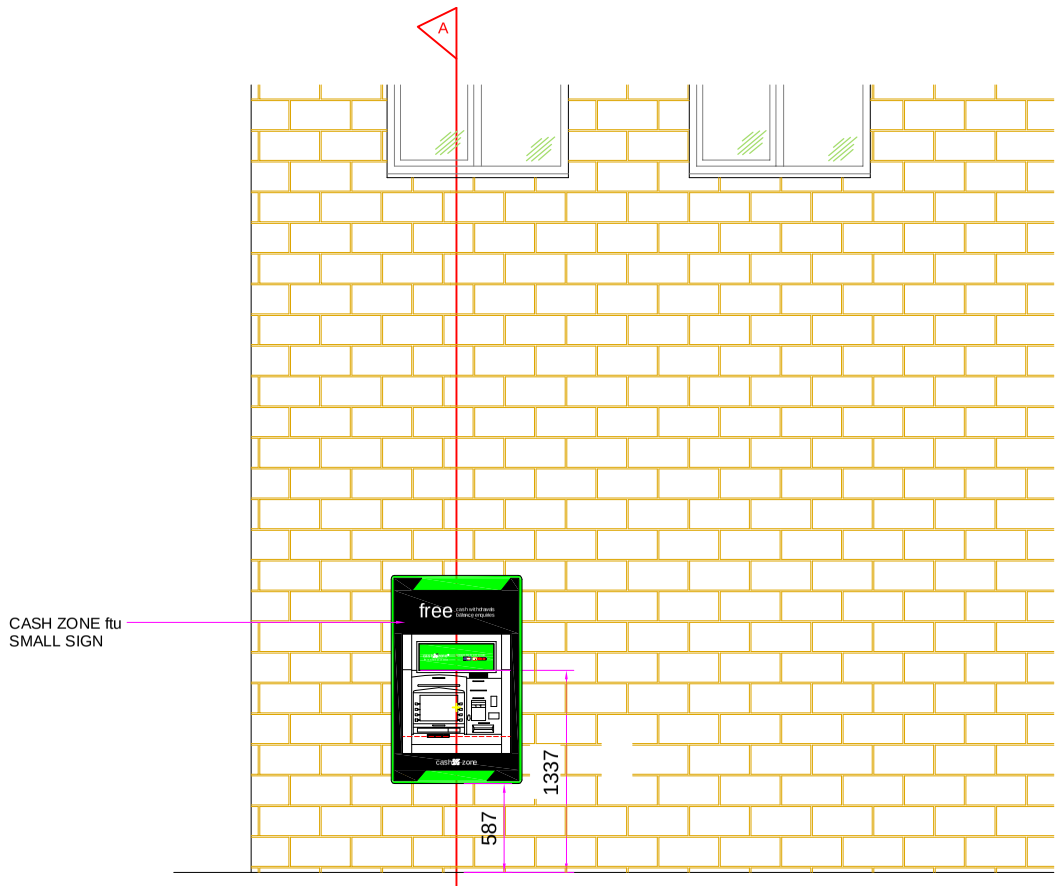

PROPOSED ELEVATION

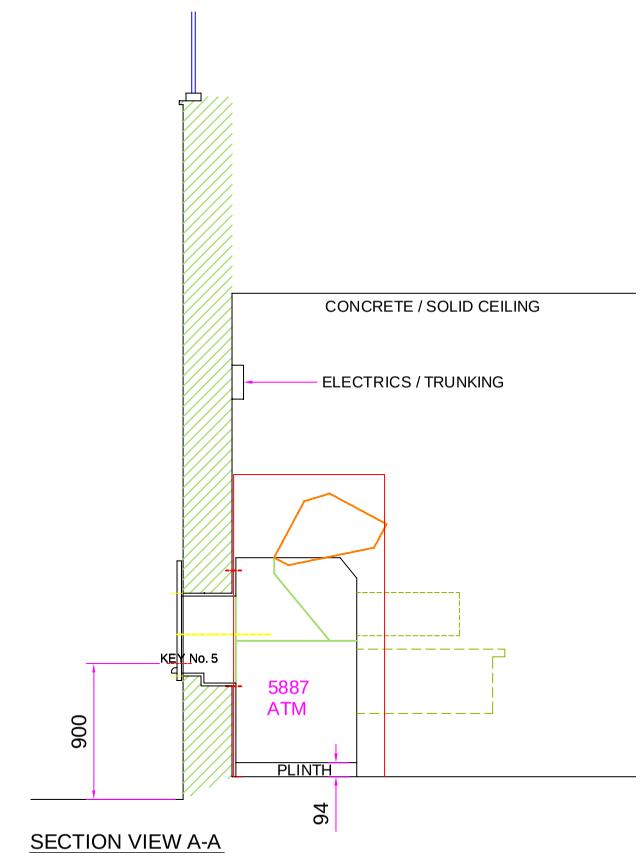

SECTION VIEW A-A

0 1 2 3 4 5 6 7 8 9 10
Scale in Metres Scale 1:100

0 1 2 3 4 5 6 7 8 9 10
Scale in Metres Scale 1:50

SITE ADDRESS
COST CUTTER
1 UPPERWOOD ROAD,
DARFIELD, BARNSLEY,
SOUTH YORKSHIRE, S73 9QR

TITLE
PROPOSED AUTOMATED TELLER MACHINE (ATM) INSTALLATION FOR CASHZONE

DRAWN	DATE	SCALE
MAL	09/11/16	VARIOUS @A3

REF./DRG No.	SHEET	REVISION
E019955		02

REVISION	DESCRIPTION	DATE	BY
03			
02	STEEL RECESSED LINER REMOVED AS PER RESULTS FROM DEST. WALL SURV	21/12/16	KG
01	ATM MOVED OVER TO 490mm AWAY FROM UNFINISHED INTERNAL WALL	18/11/16	DG

drawing approval

NAME:-	
POSITION:-	APPROVED:-
DATE:-	SIGNED:-

CARDTRONICS UNITED KINGDOM
A division of Cardtronics Europe

new wave Installations