

1 S0othgate
Penistone
Sheffield
S36 6EA
p97vub@yahoo.co.uk

Dear Georgina Brayford


Application No: 2017/0931
Description: Erection of Concrete Post and Wooden Panel Boundary Fence (up to 2.5m in height) to replace Privet Hedge.
Location: 1 Southgate, Penistone, Sheffield, S36 6EA

Please find THREE copies of amended drawings showing 45 degree splays to Fencing at 1 Southgate and 130 Green Rd


Yours
Alan H. Marshall

Scale = 1:100


— PROPOSED ELEVATION —

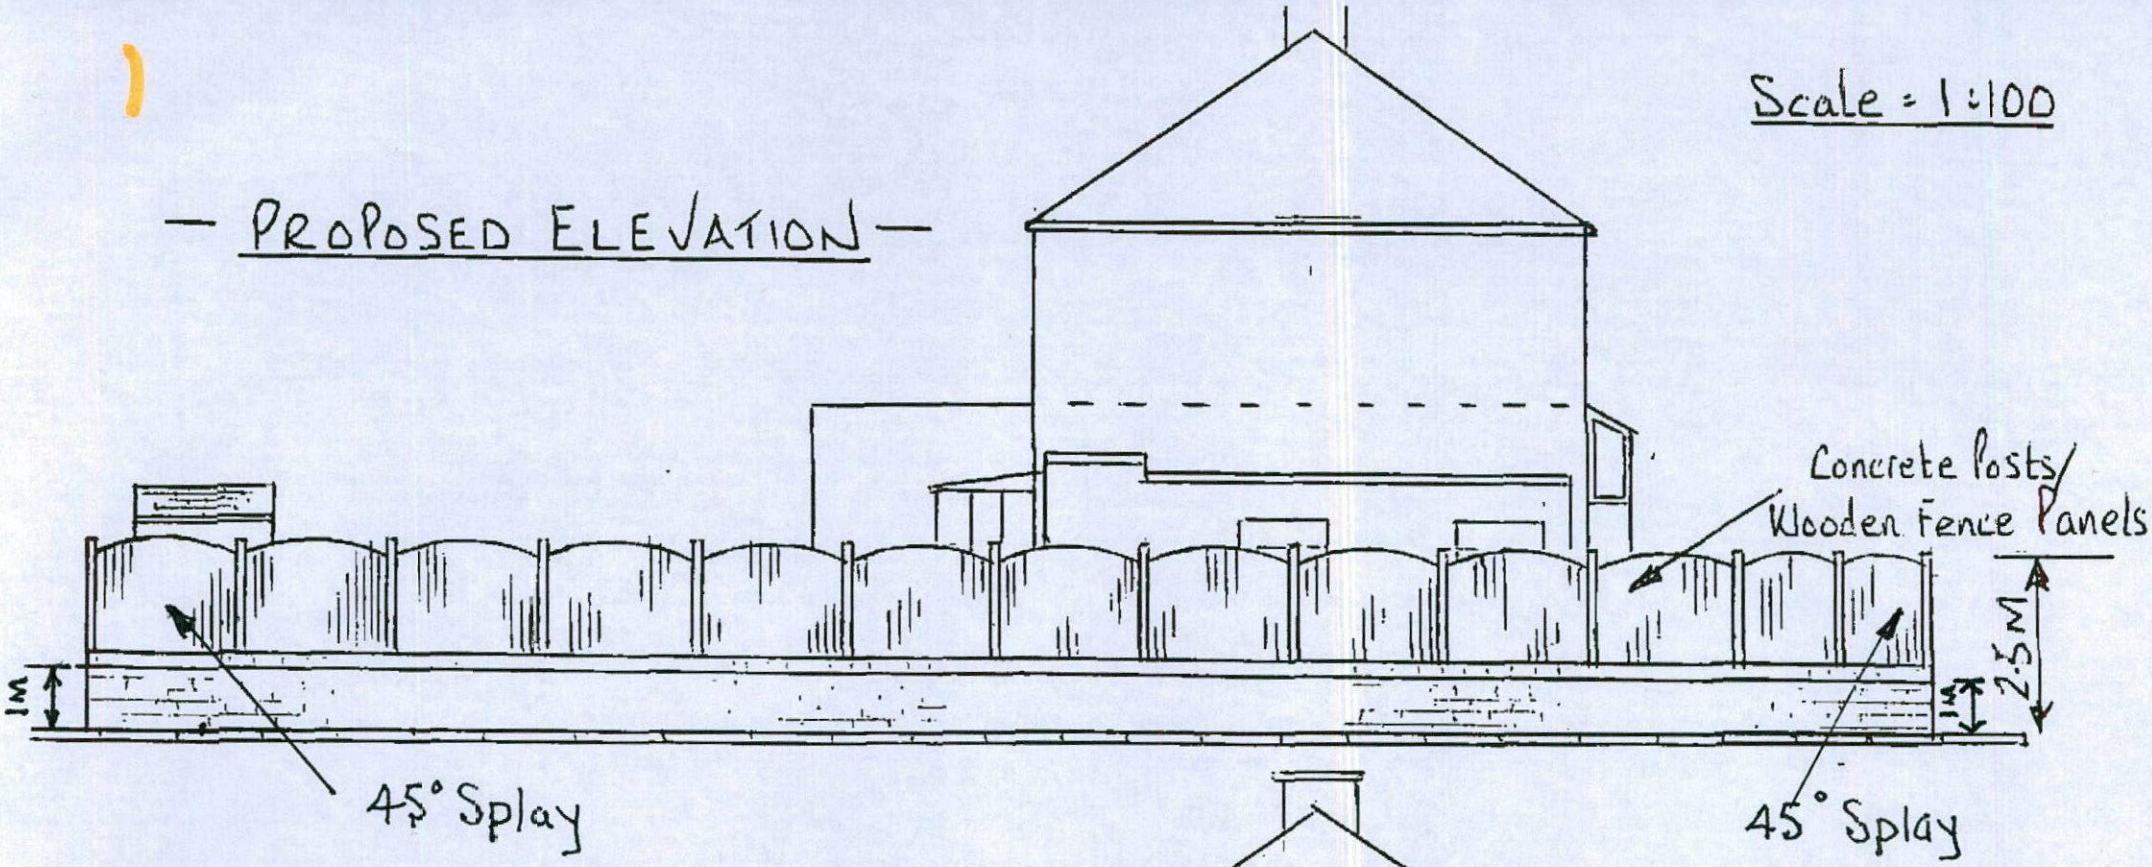

— EXISTING ELEVATION —

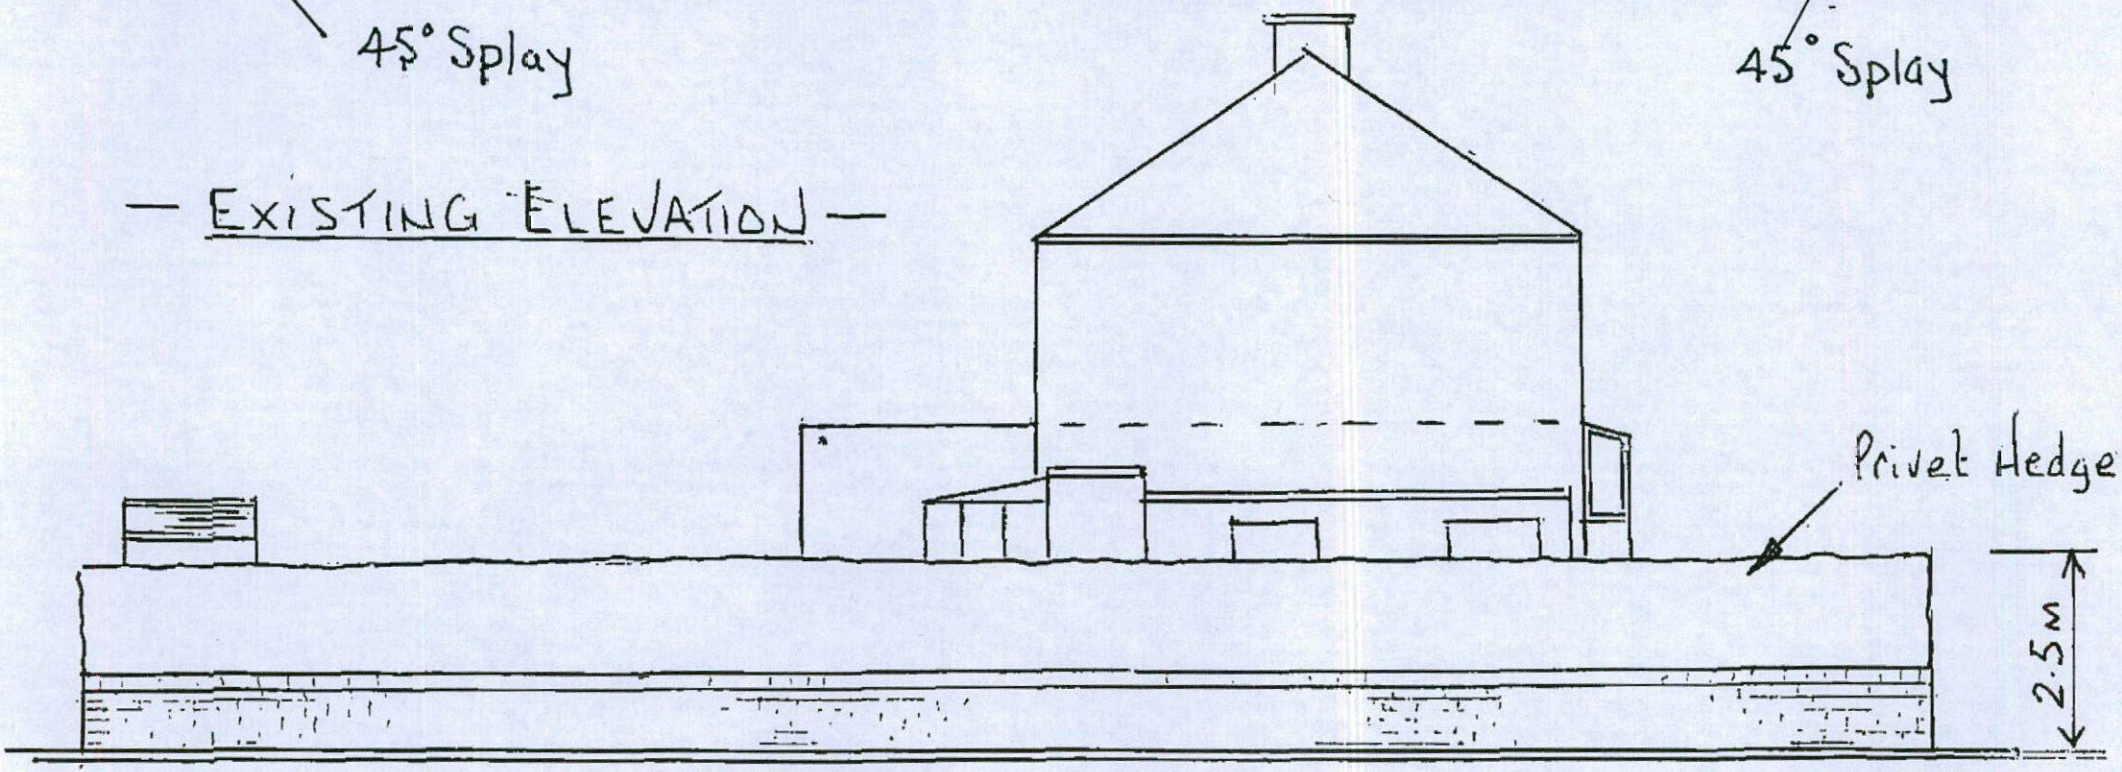

2

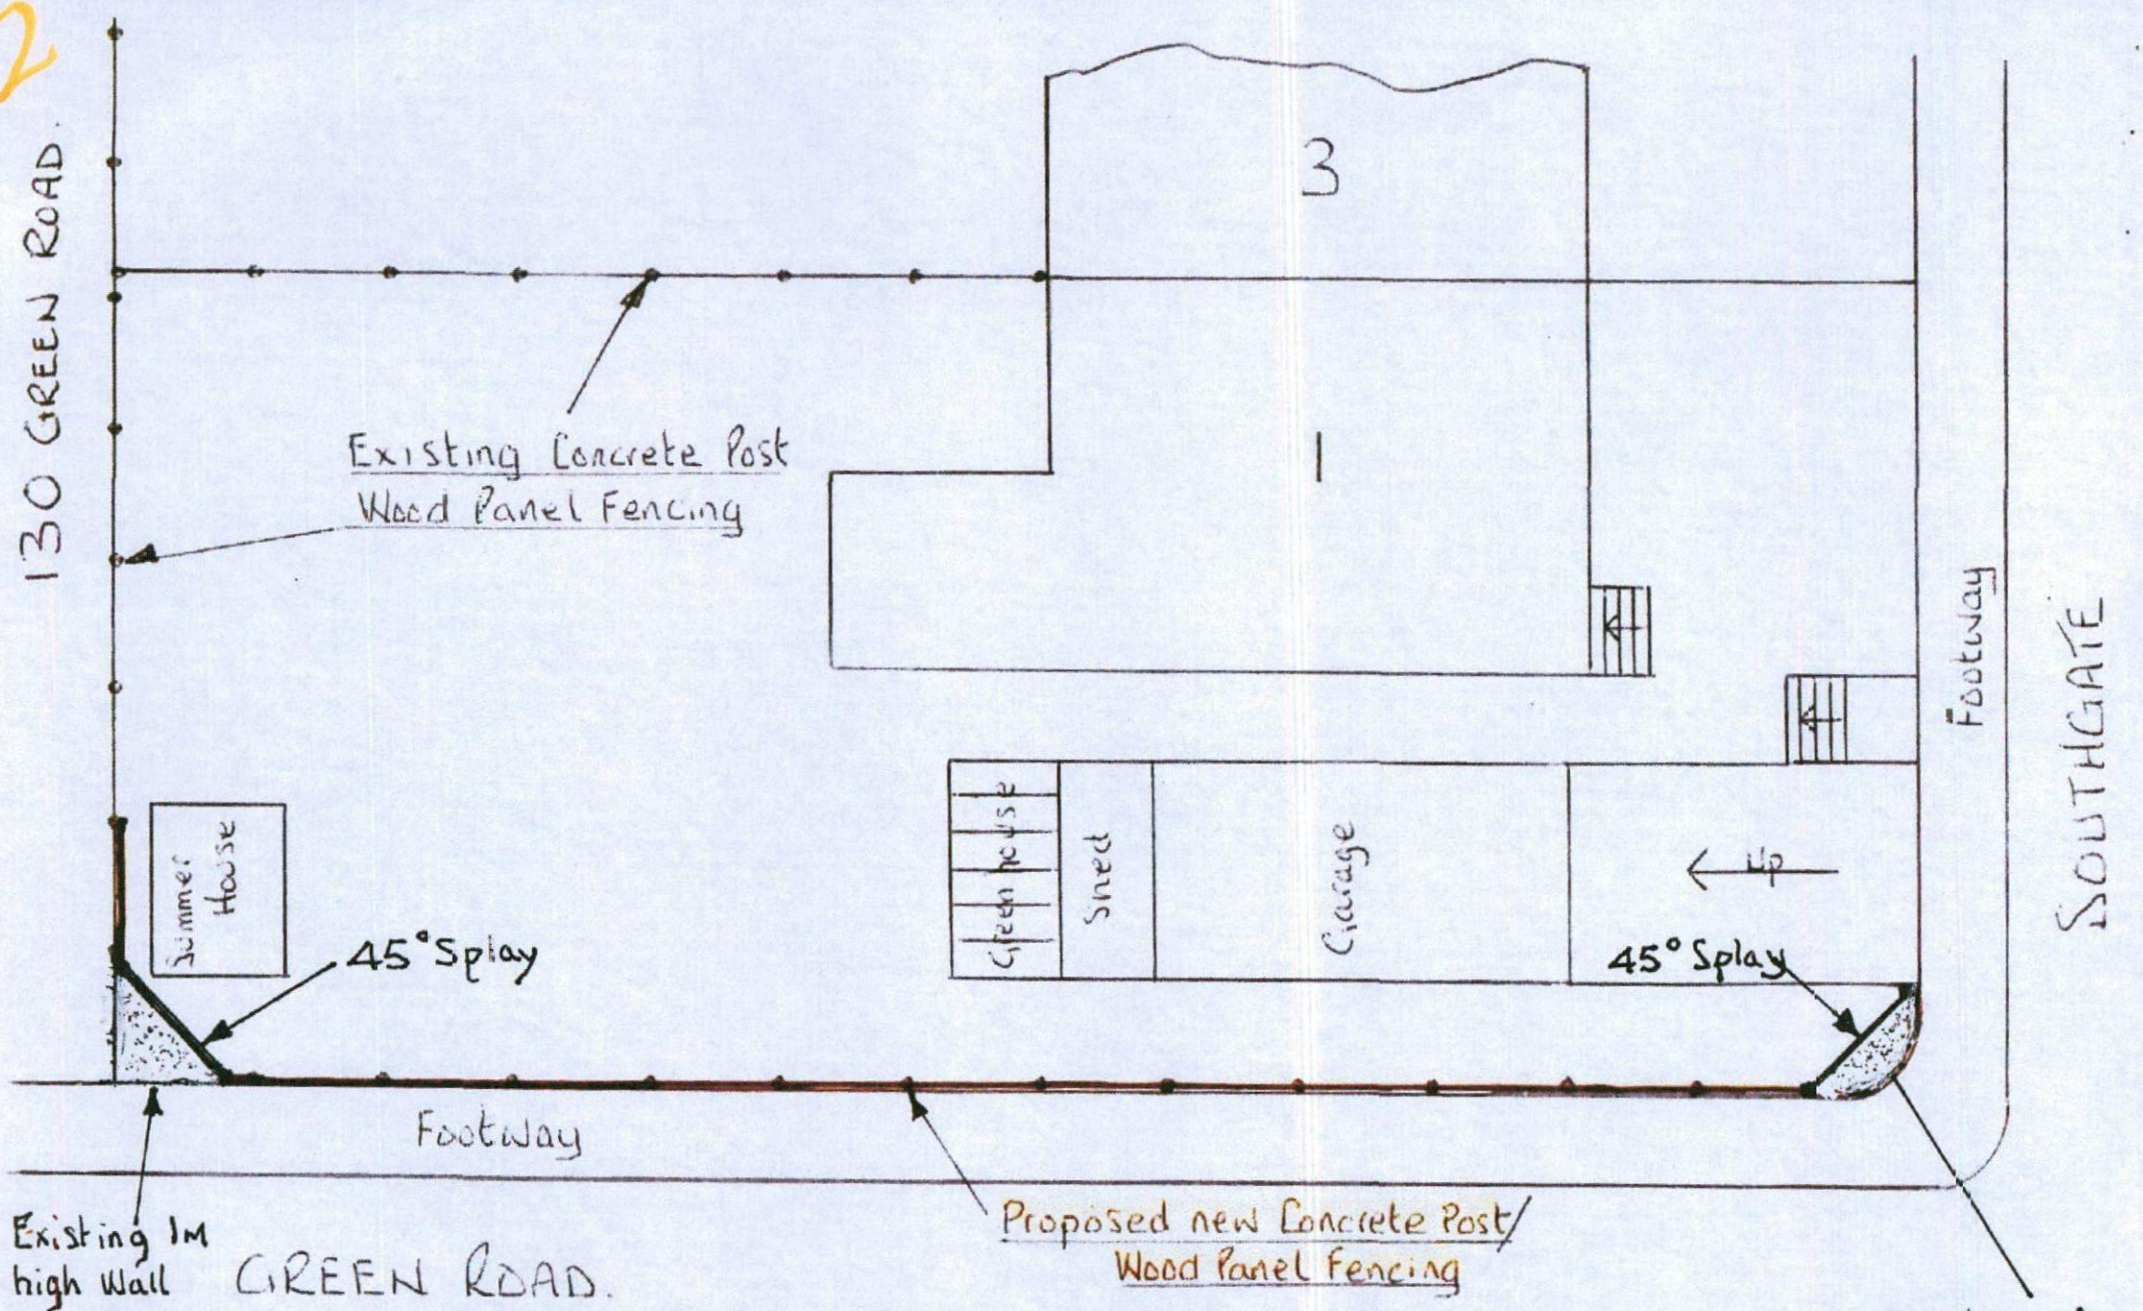

Scale = 1:100

- PROPOSED SITE LAYOUT -