


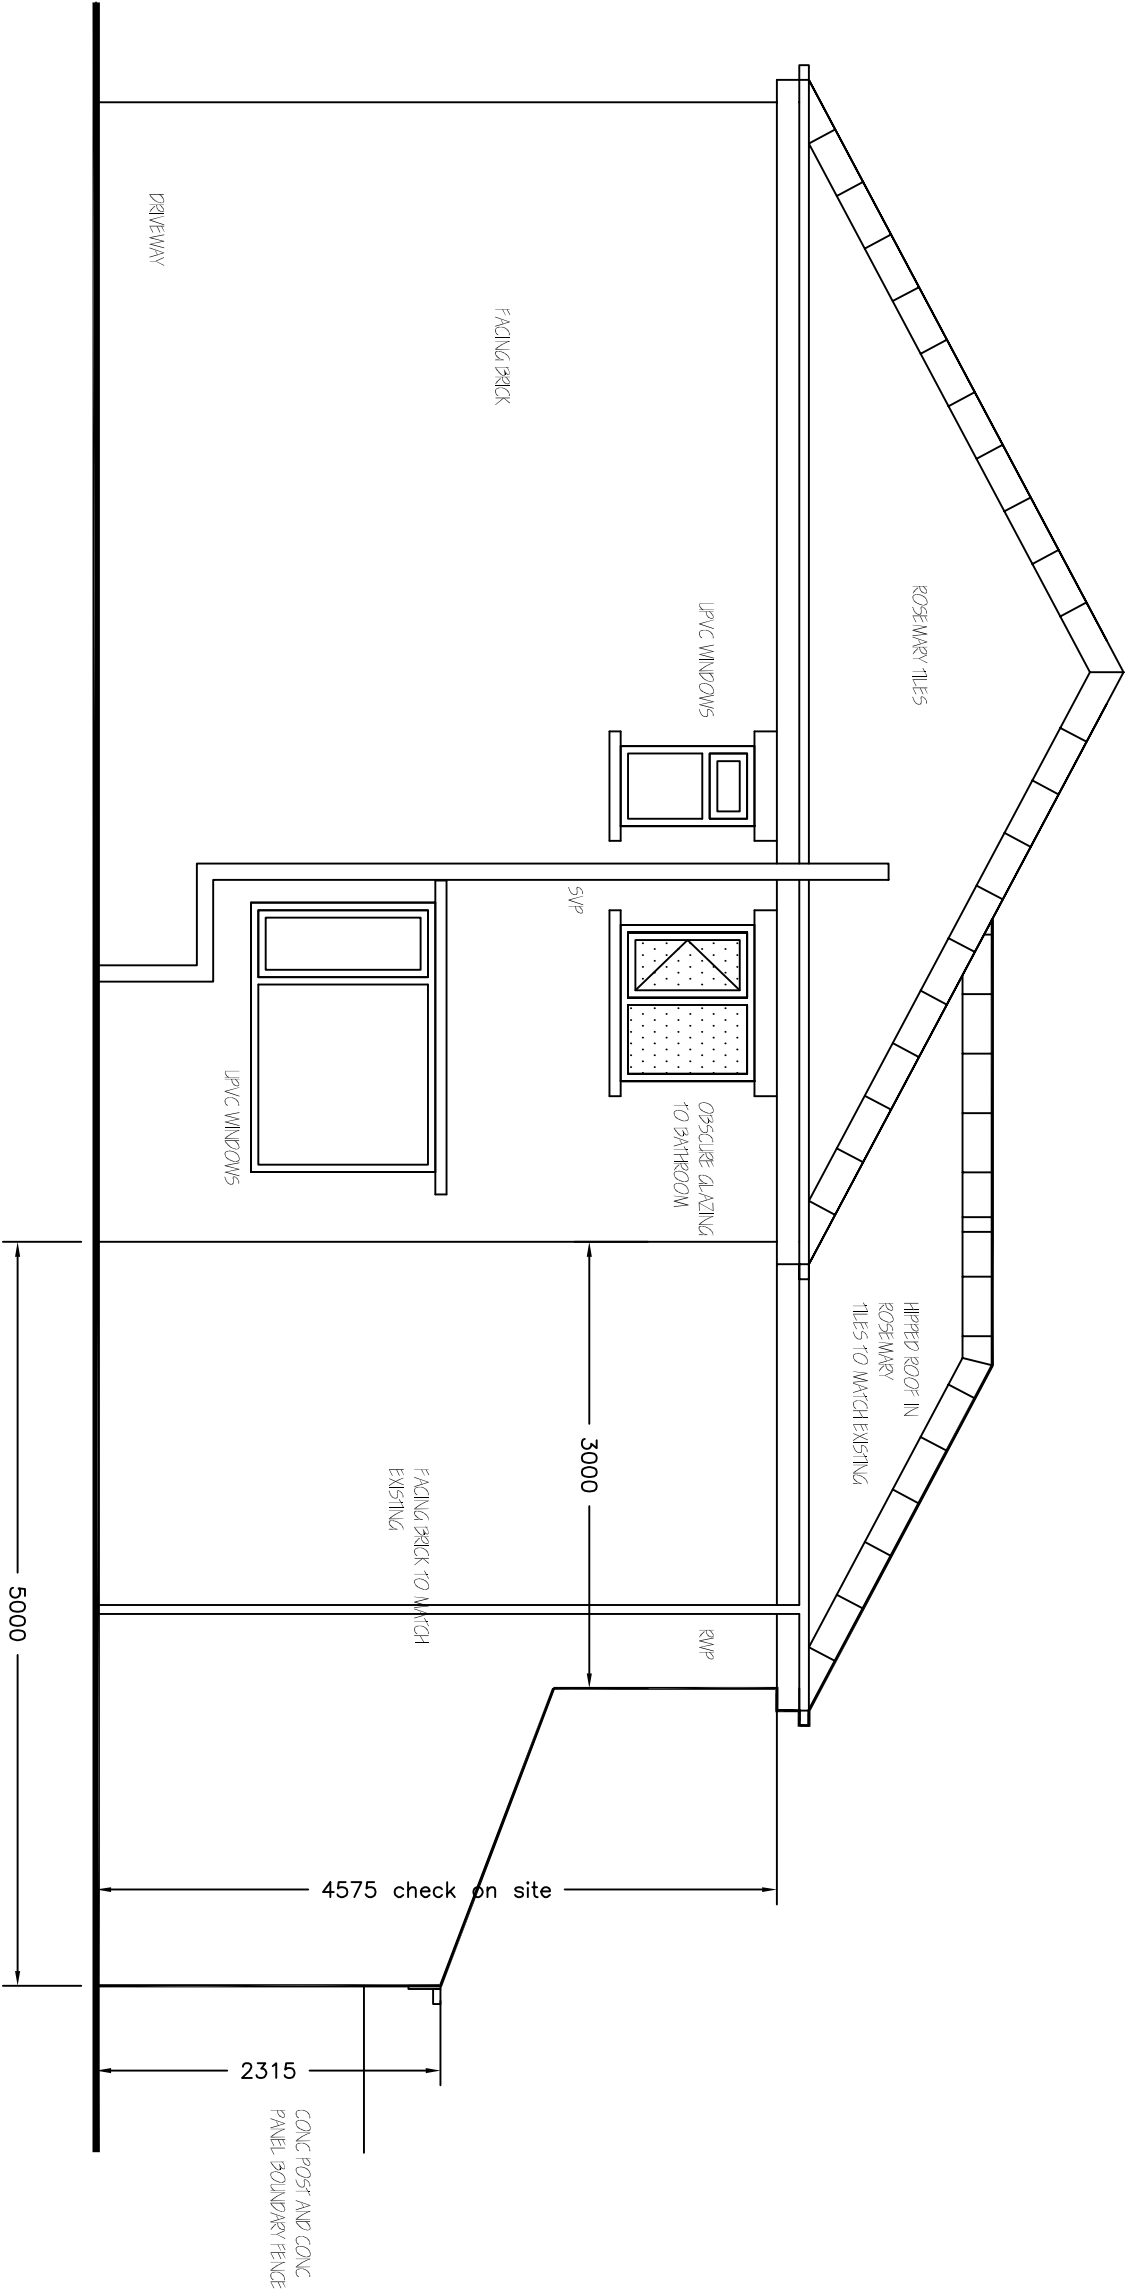

Proposed side elevation 1:50

Revisions	B. First floor reduced to 3M		20-8-14
Revisions	A. First floor amended to 3.5m		16.08.14
This drawing is for planning permission only and is not a construction drawing.			
Drawing Title	PROPOSED-SIDE-ELEVATION		
Job No. - Dwg No.	LW/2014/8	.	—
Client:	MR LEE WALKER 129 LAITHES LANE AHERLEY DUBLIN 15 S21 VS8E1		
Scale.	1:50		