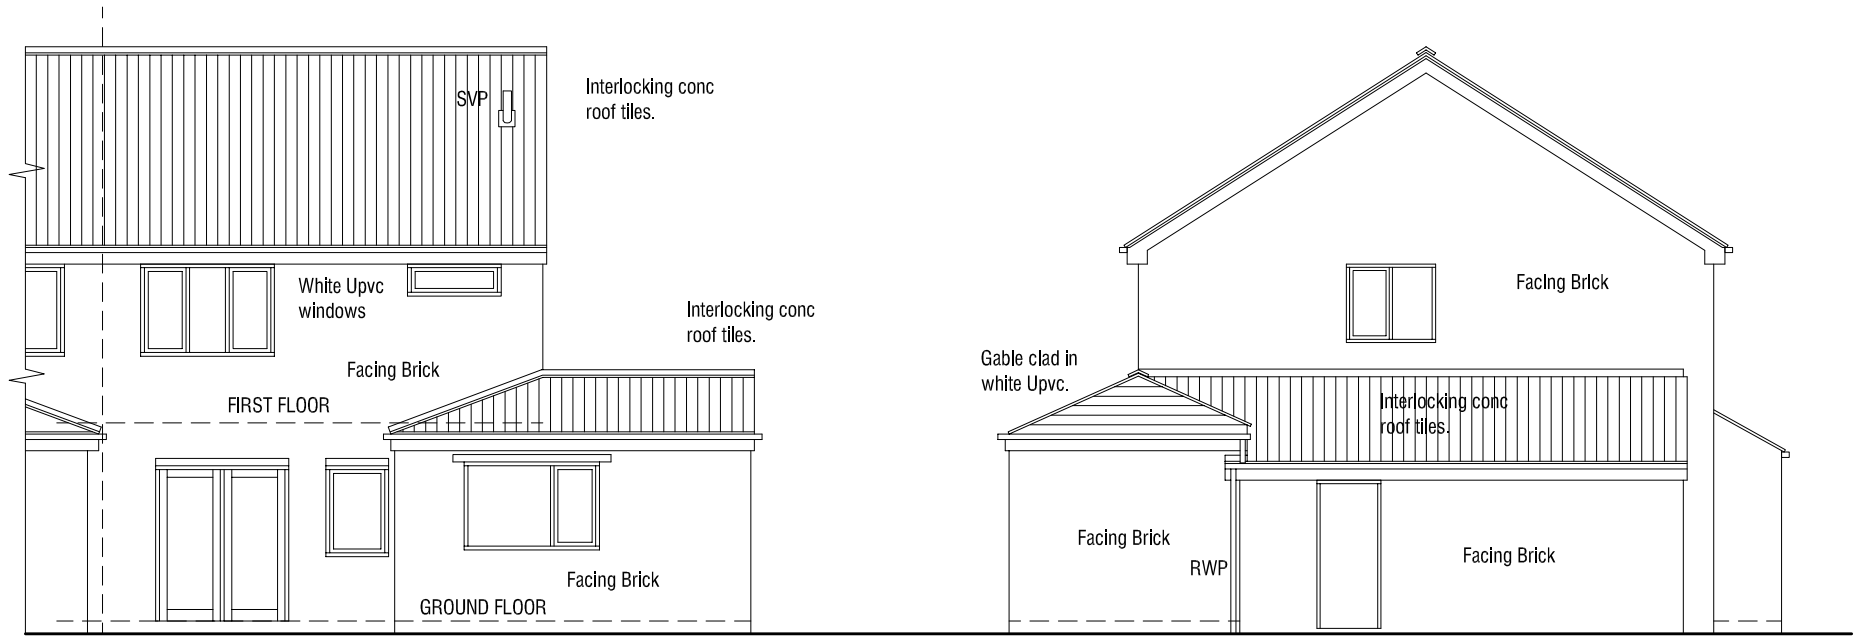
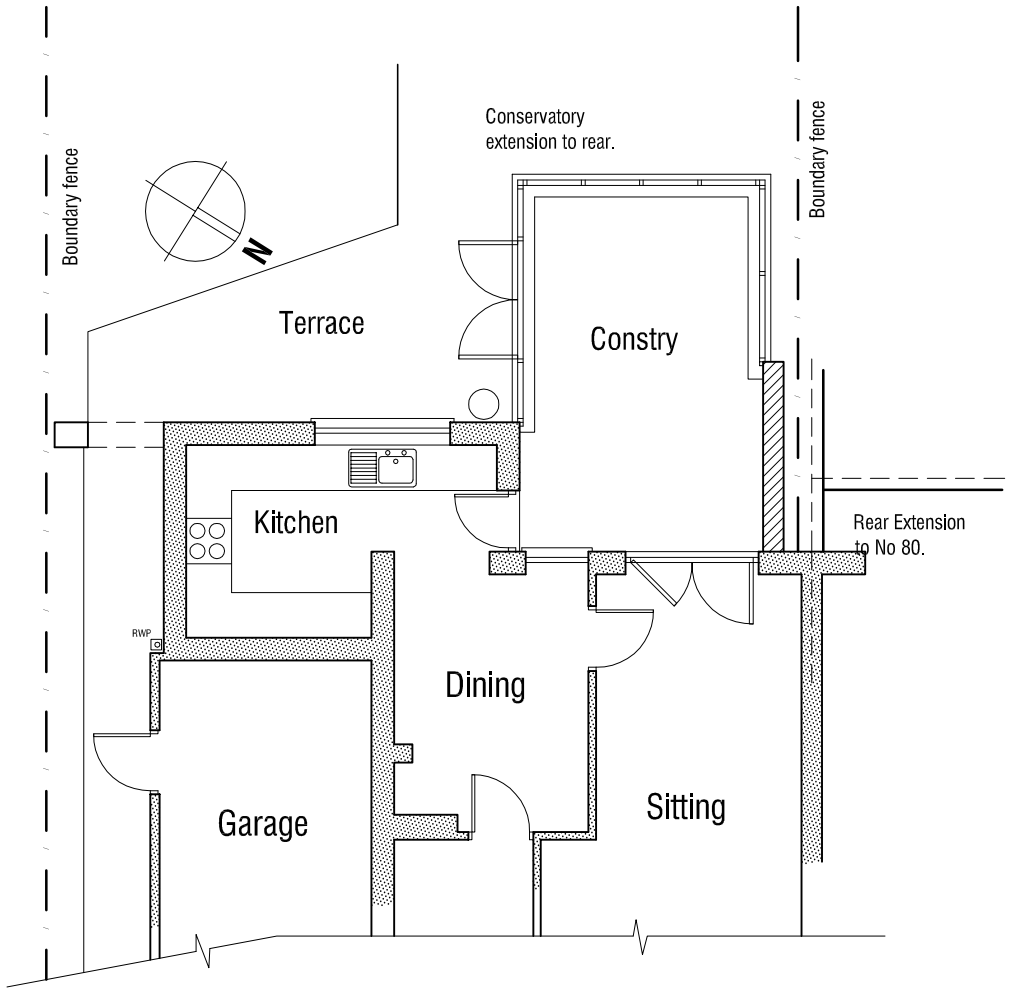


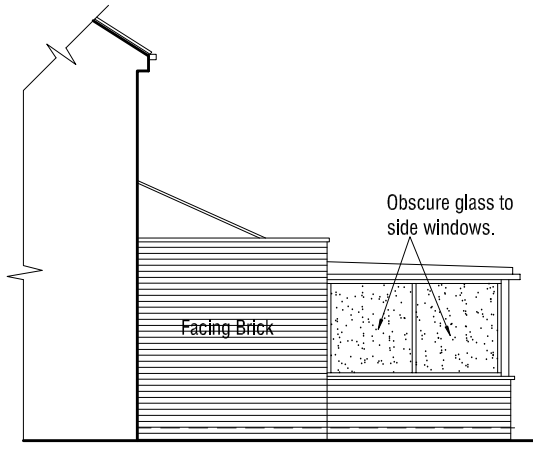

## Extg Rear Elevation 1:100



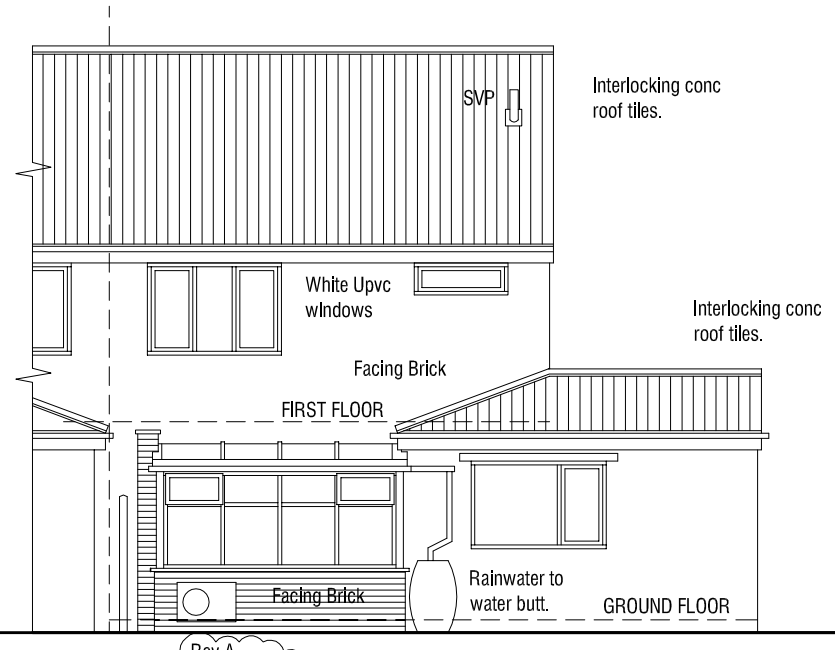

## Extg Side Elevation 1:100



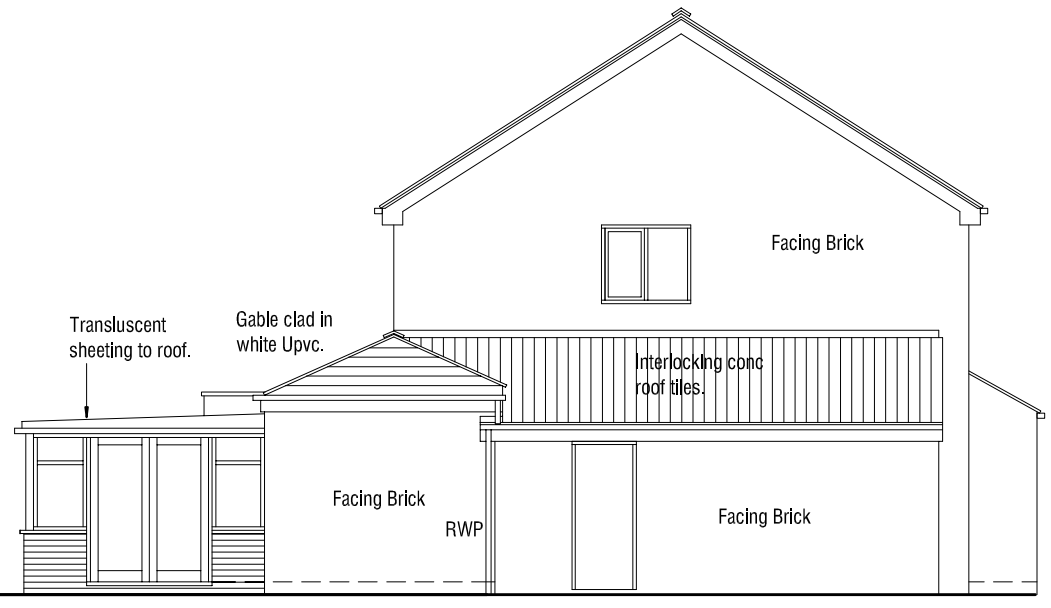

## Ground Floor Plan 1:100




## Prop Side Elevation 1:100




## Prop Rear Elevation 1:100




## Prop Side Elevation 1:100

**Rev A** 11.07.2011 Reposition air conditioning unit.

82 LIVINGSTONE CRESCENT
MONK BRETTON
BARNSLEY
S YORKS

**CONSERVATORY EXTENSION**

# PROPOSALS

**PLANS & ELEVATIONS**

| | |
|---|---|
| **SCALE** As Shown | **DATE** May 2011 |
| **Drwg No** D1 | **Rev** A |