



Badger Farm, Willowpit Lane
Hilton, Derby DE65 5FN
t 01283 736615
f: 01283 733576
e: info@bowlereenergy.co.uk
w: www.bowlereenergy.co.uk

Applicant

**Mr Bruce Fox
Hunshell Hall
Green Moor
Wortley
Sheffield
S35 7DQ**

Site Address

**Hunshelf Hall
Green Moor
Wortley
Sheffield
S35 7DQ**

Drawing Reference


17/8/11/ Location Plan/ TL

Project

Installation of 40 Roof Mounted Photovoltaic Panels

Scale

1:5000

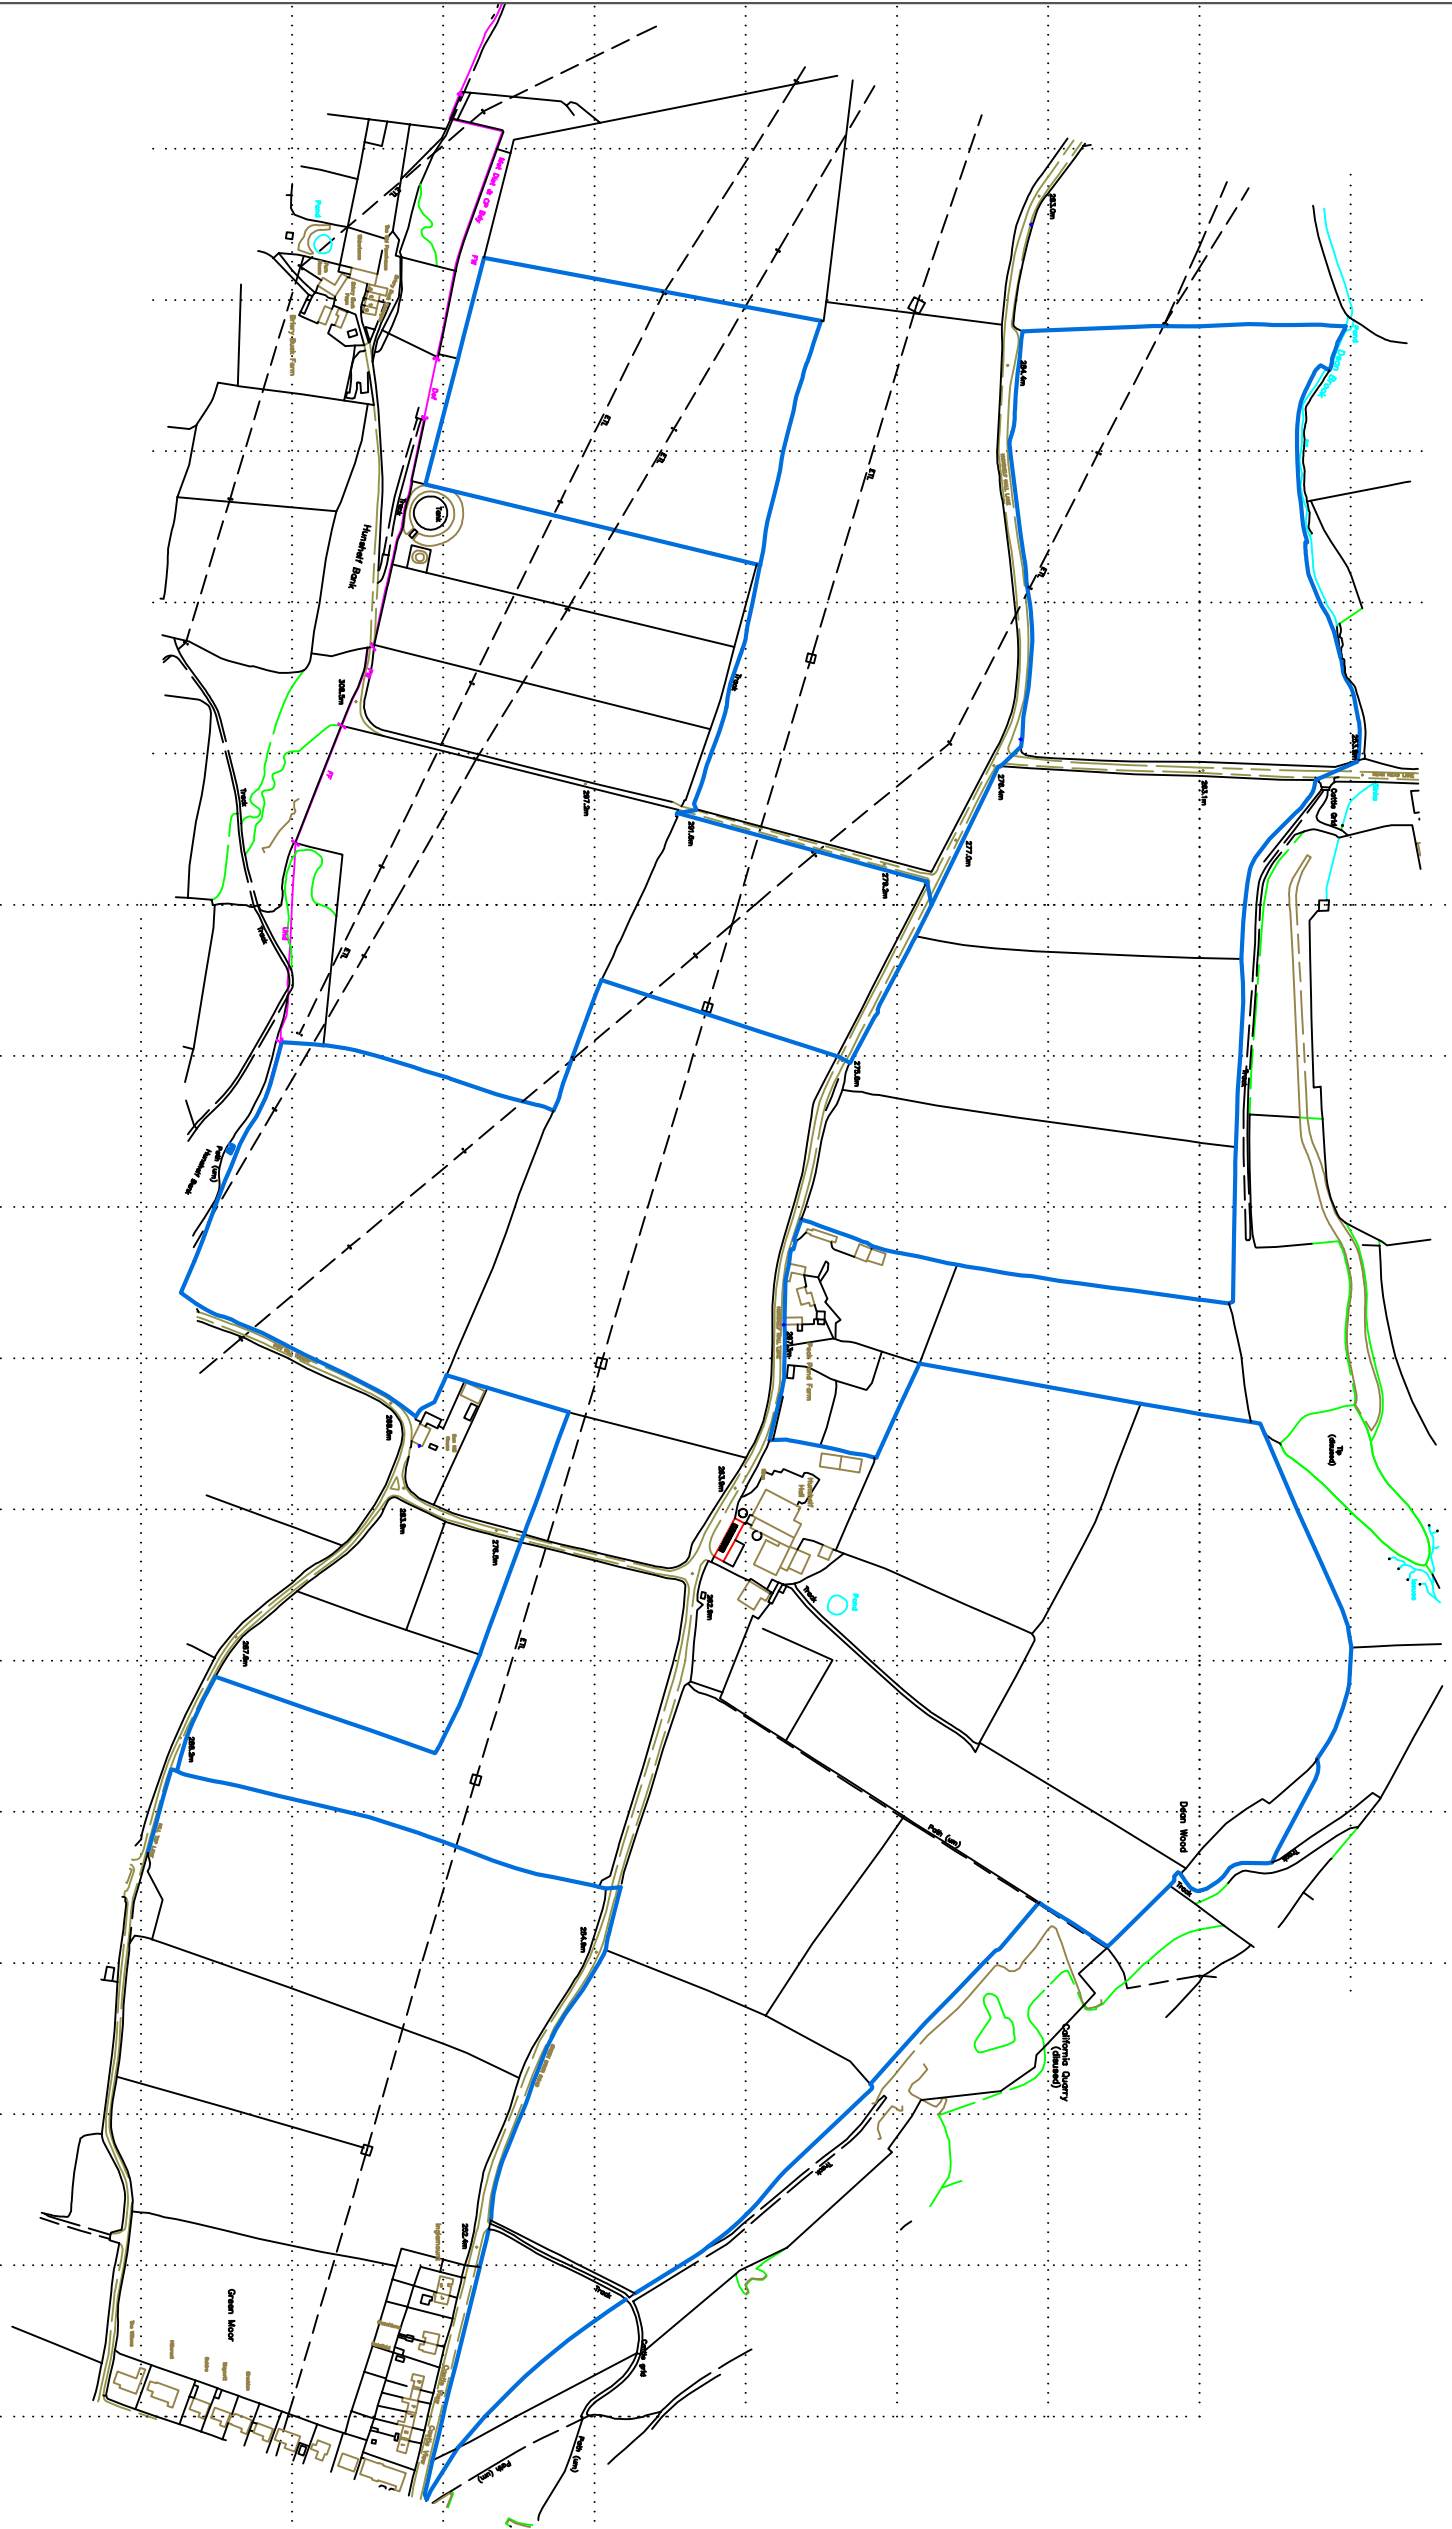

Ordnance Survey (c) Crown Copyright 2011. All rights reserved. Licence number 100020449