
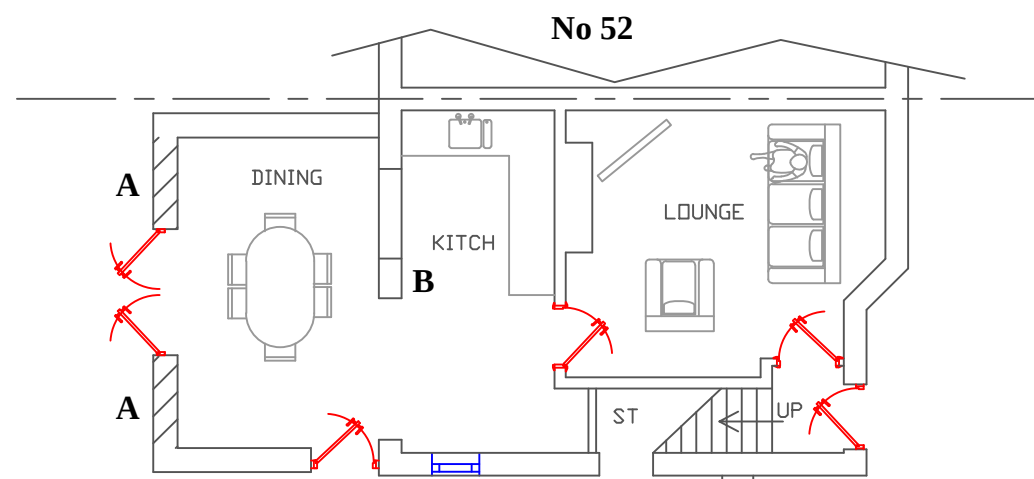
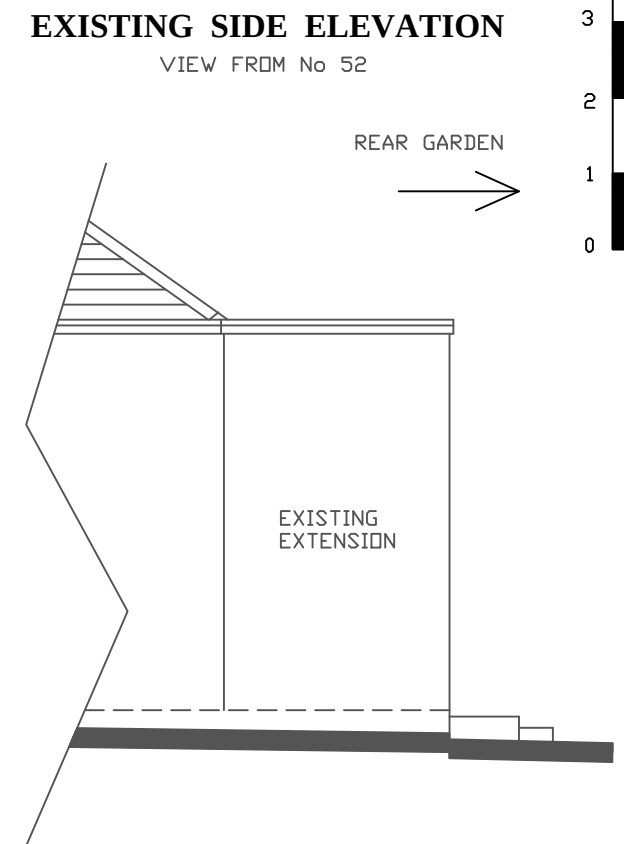
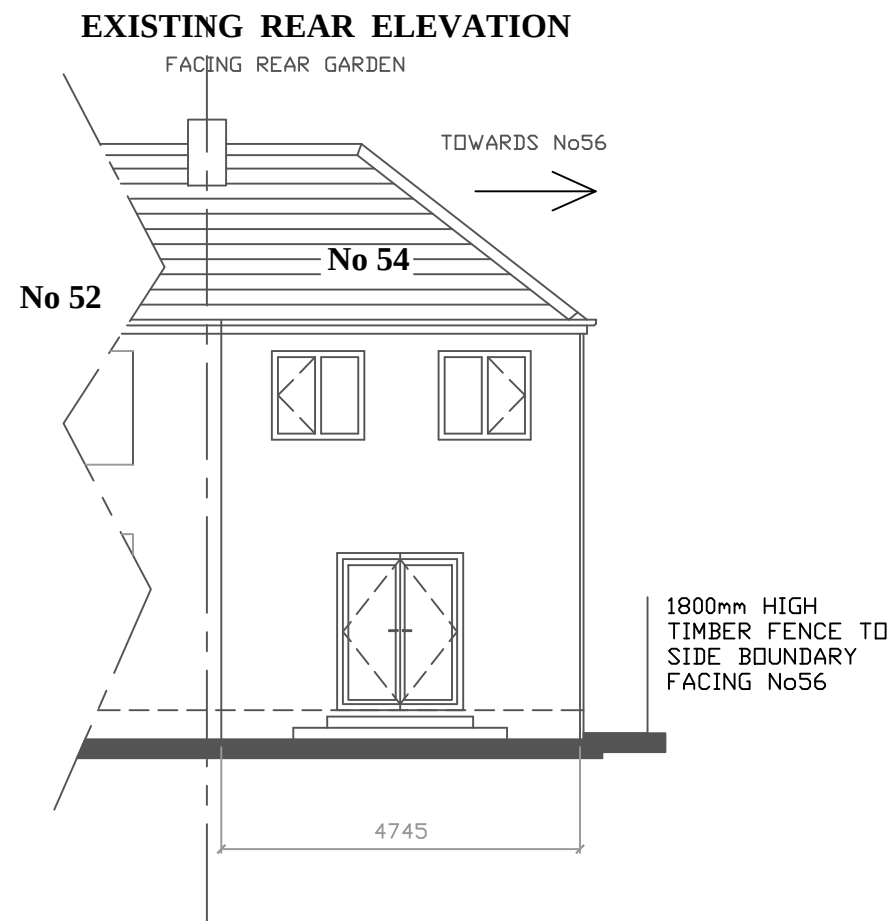


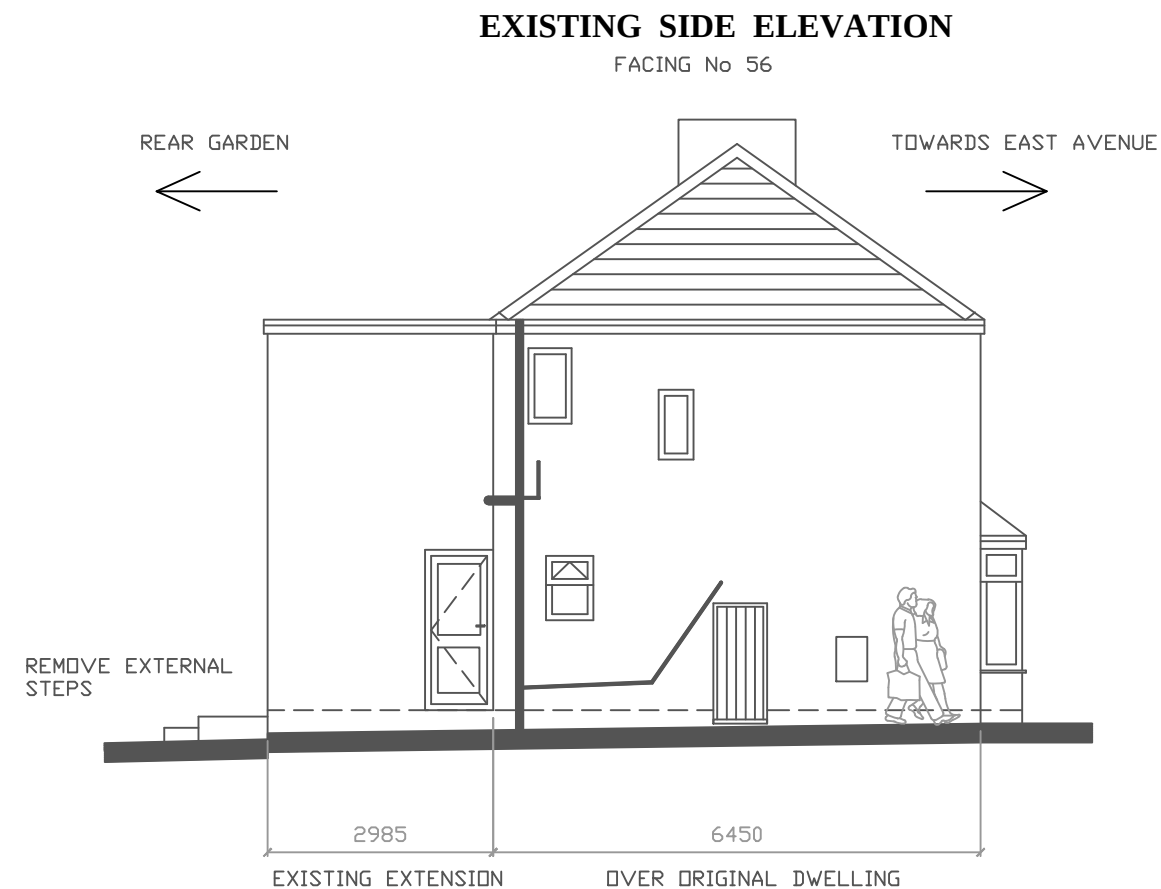


EXISTING GROUND FLOOR LAYOUT

GENERAL NOTES

- A** DENOTES EXISTING REAR WALL TO BE DEMOLISHED AS PROPOSED GROUND FLOOR LAYOUT 20/003
- B** DENOTES EXISTING WALL TO BE DEMOLISHED AS PROPOSED GROUND FLOOR LAYOUT 20/003

CLIENT
MR & MRS I CLAYFORTH
54 EAST AVENUE
WOMBWELL

TITLE
DRAWING SHOWING EXISTING ELEVATIONS & GROUND FLOOR LAYOUT

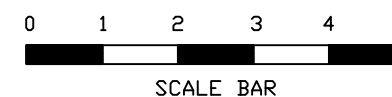

SCALE 1:100 @ A3

REV

DATE 25/07/2020

DRG No 20/002

