

PROPOSED
FRONT ELEVATION
SCALE 1:50

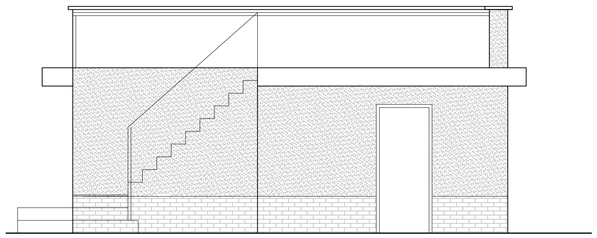

PROPOSED
SIDE ELEVATION
SCALE 1:50

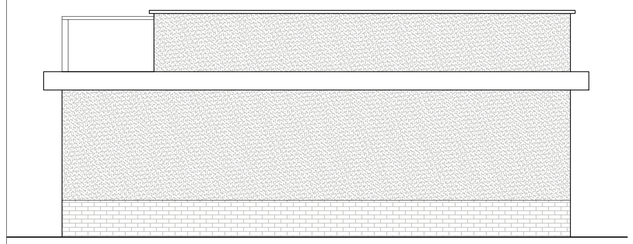

PROPOSED
REAR ELEVATION
SCALE 1:50

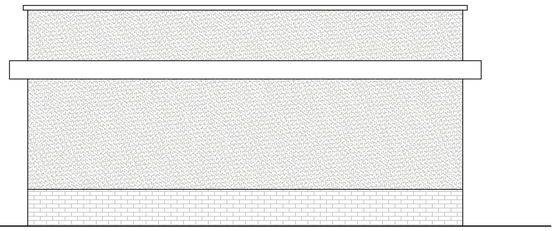

PROPOSED
SIDE ELEVATION
SCALE 1:50

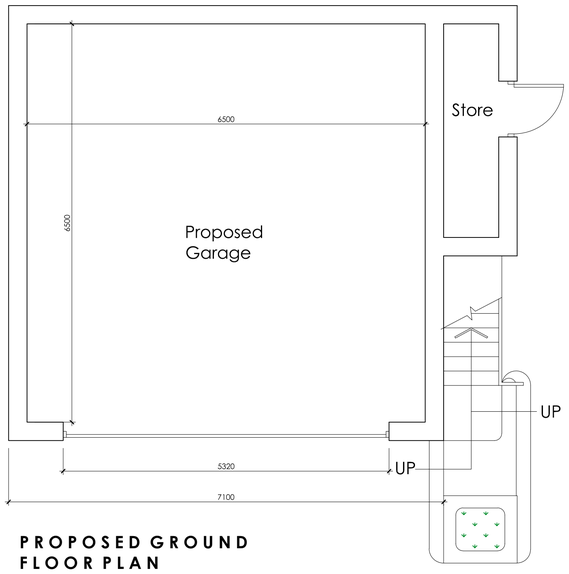

PROPOSED GROUND
FLOOR PLAN
SCALE 1:50

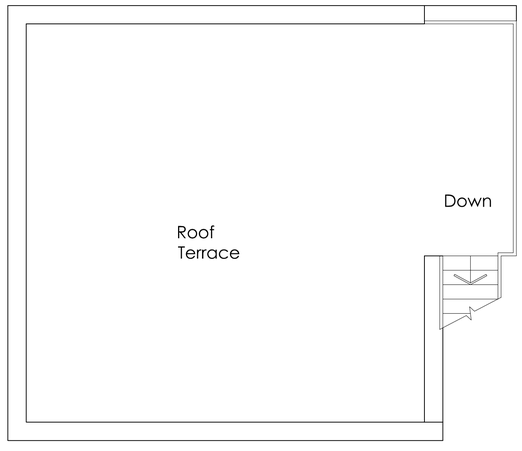

PROPOSED FIRST
FLOOR PLAN
SCALE 1:50

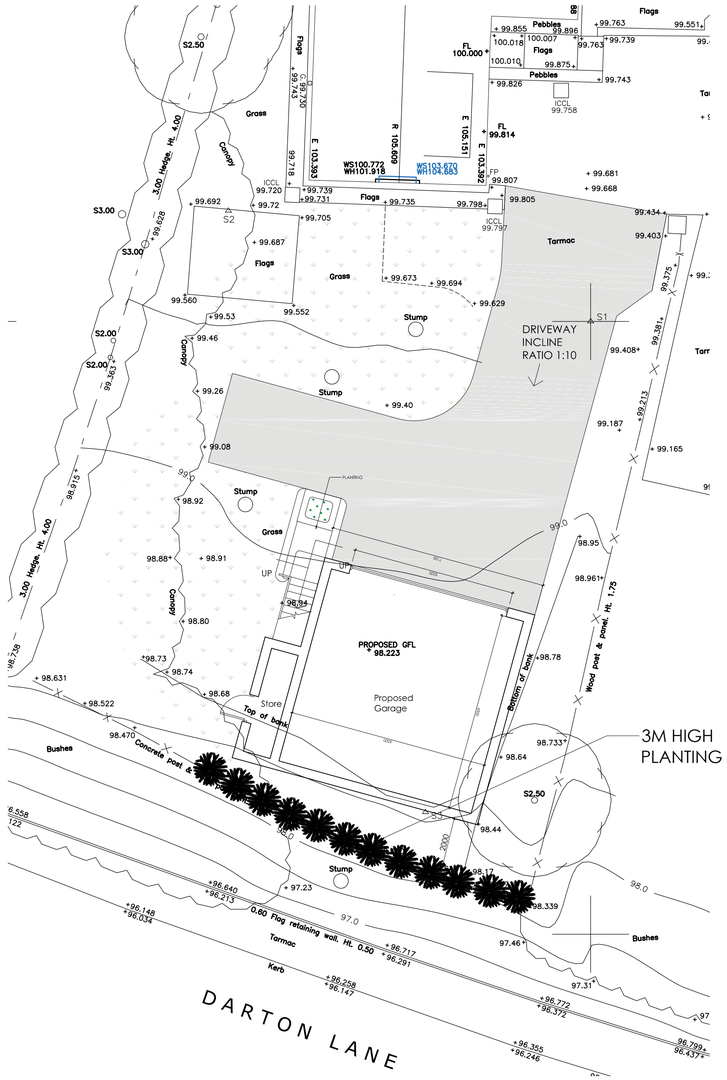

SITE PLAN
SCALE 1:100

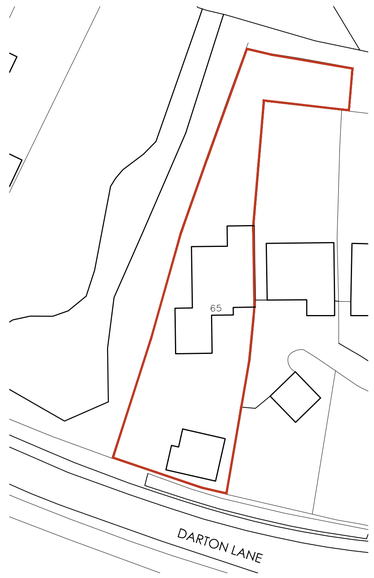

BLOCK PLAN
SCALE 1:500

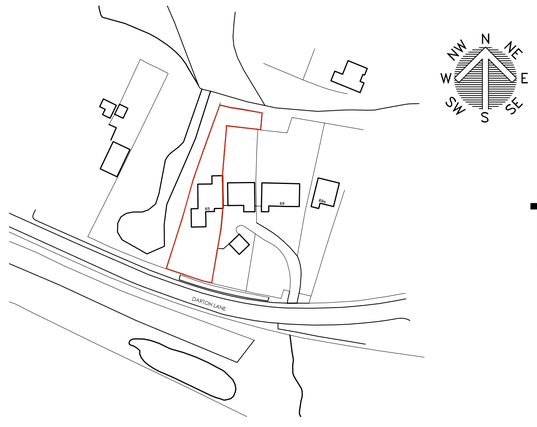

LOCATION PLAN
SCALE 1:1250

White Agus PARTNERSHIP
OFFICE ONE,
34 VICTORIA ROAD,
BARNSLEY,
S70 2BU
Phone: 01226 208482
Email: info@whiteaguspartnership.co.uk
Web: www.whiteaguspartnership.co.uk

ARCHITECTURAL SERVICES

Project.	Client.
PROPOSED DETACHED GARAGE AT 65 DARTON LANE BARNSLEY, S75 5AL	MR R. DENTON

Drawing Title.	Date.	Scale.
PLANS & ELEVATIONS	SEPT 2022	1:50 & 1:100 @ A1

Ref.	Dwg. No.	Rev.
22-012	01	B

Date	Suffix	Description
01/11/2022	A	REVISED TO CLIENTS REQUIREMENTS
27/06/2023	B	REVISED FOR PLANNING

Date	Suffix	Description