


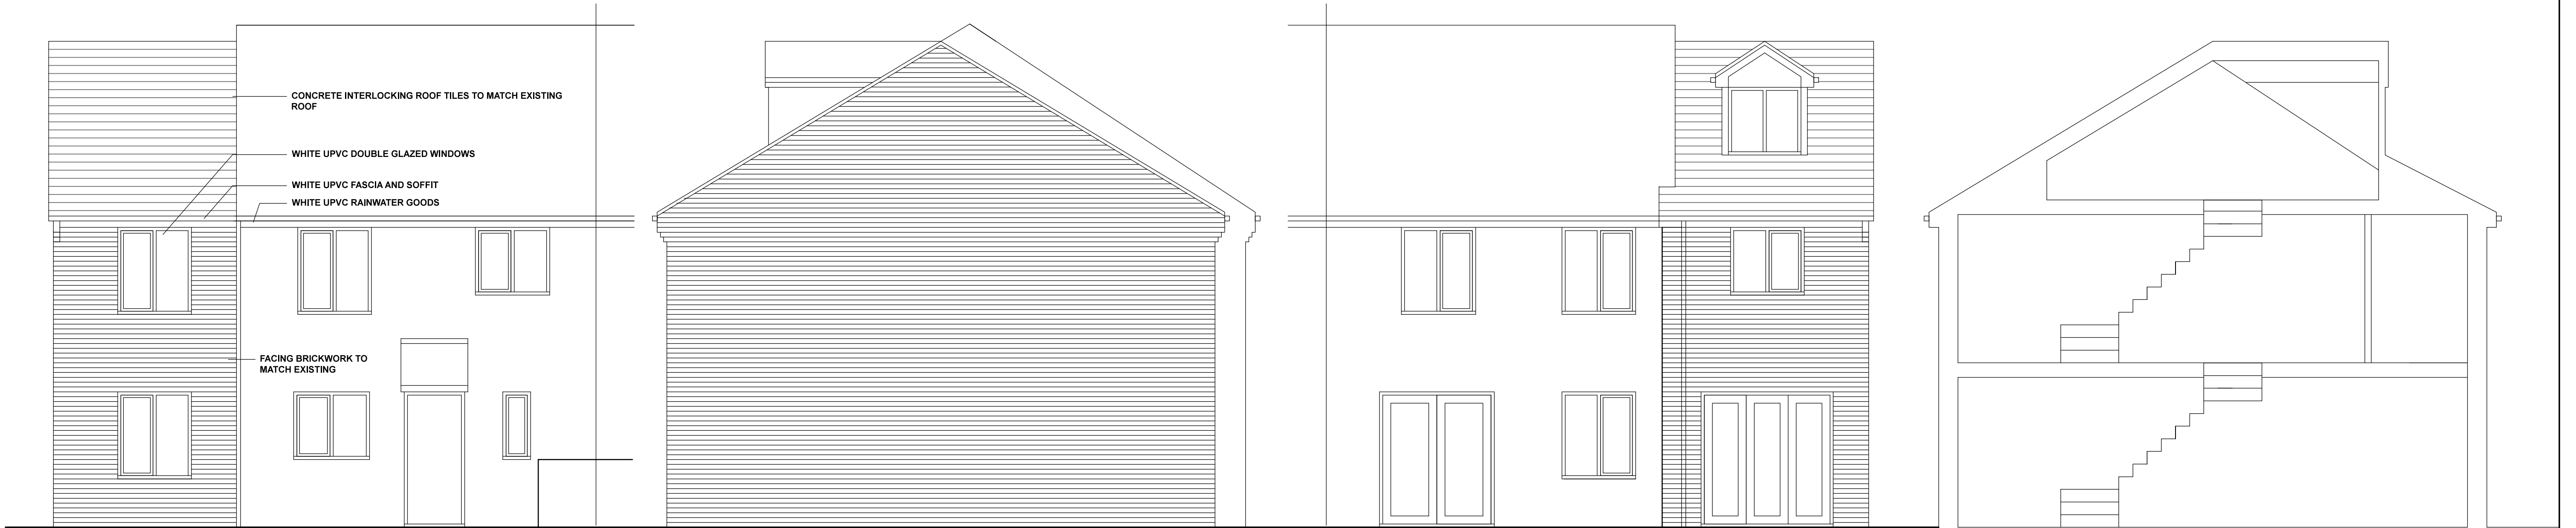


FRONT ELEVATION


SIDE ELEVATION

REAR ELEVATION


SECTION THROUGH

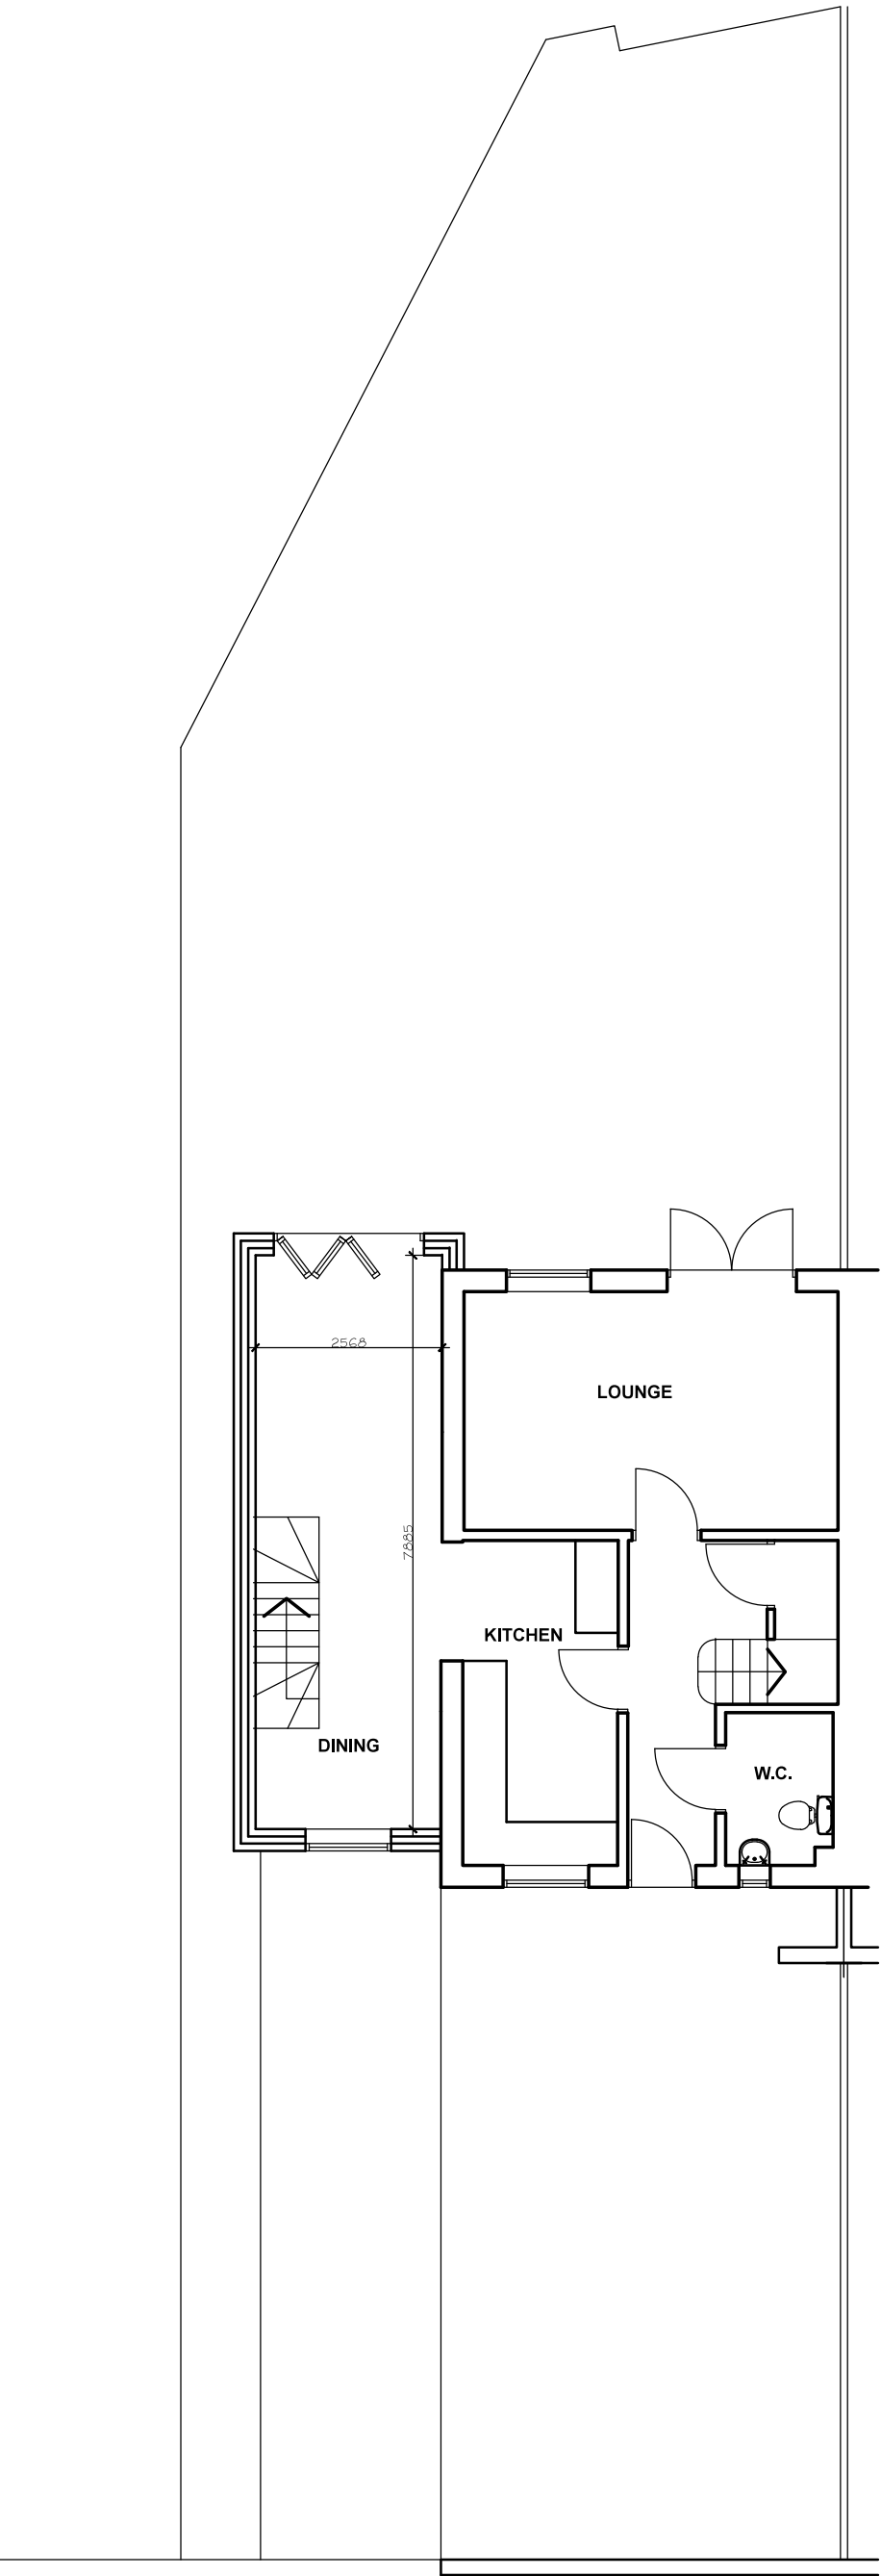


BLOCK PLAN 1:100

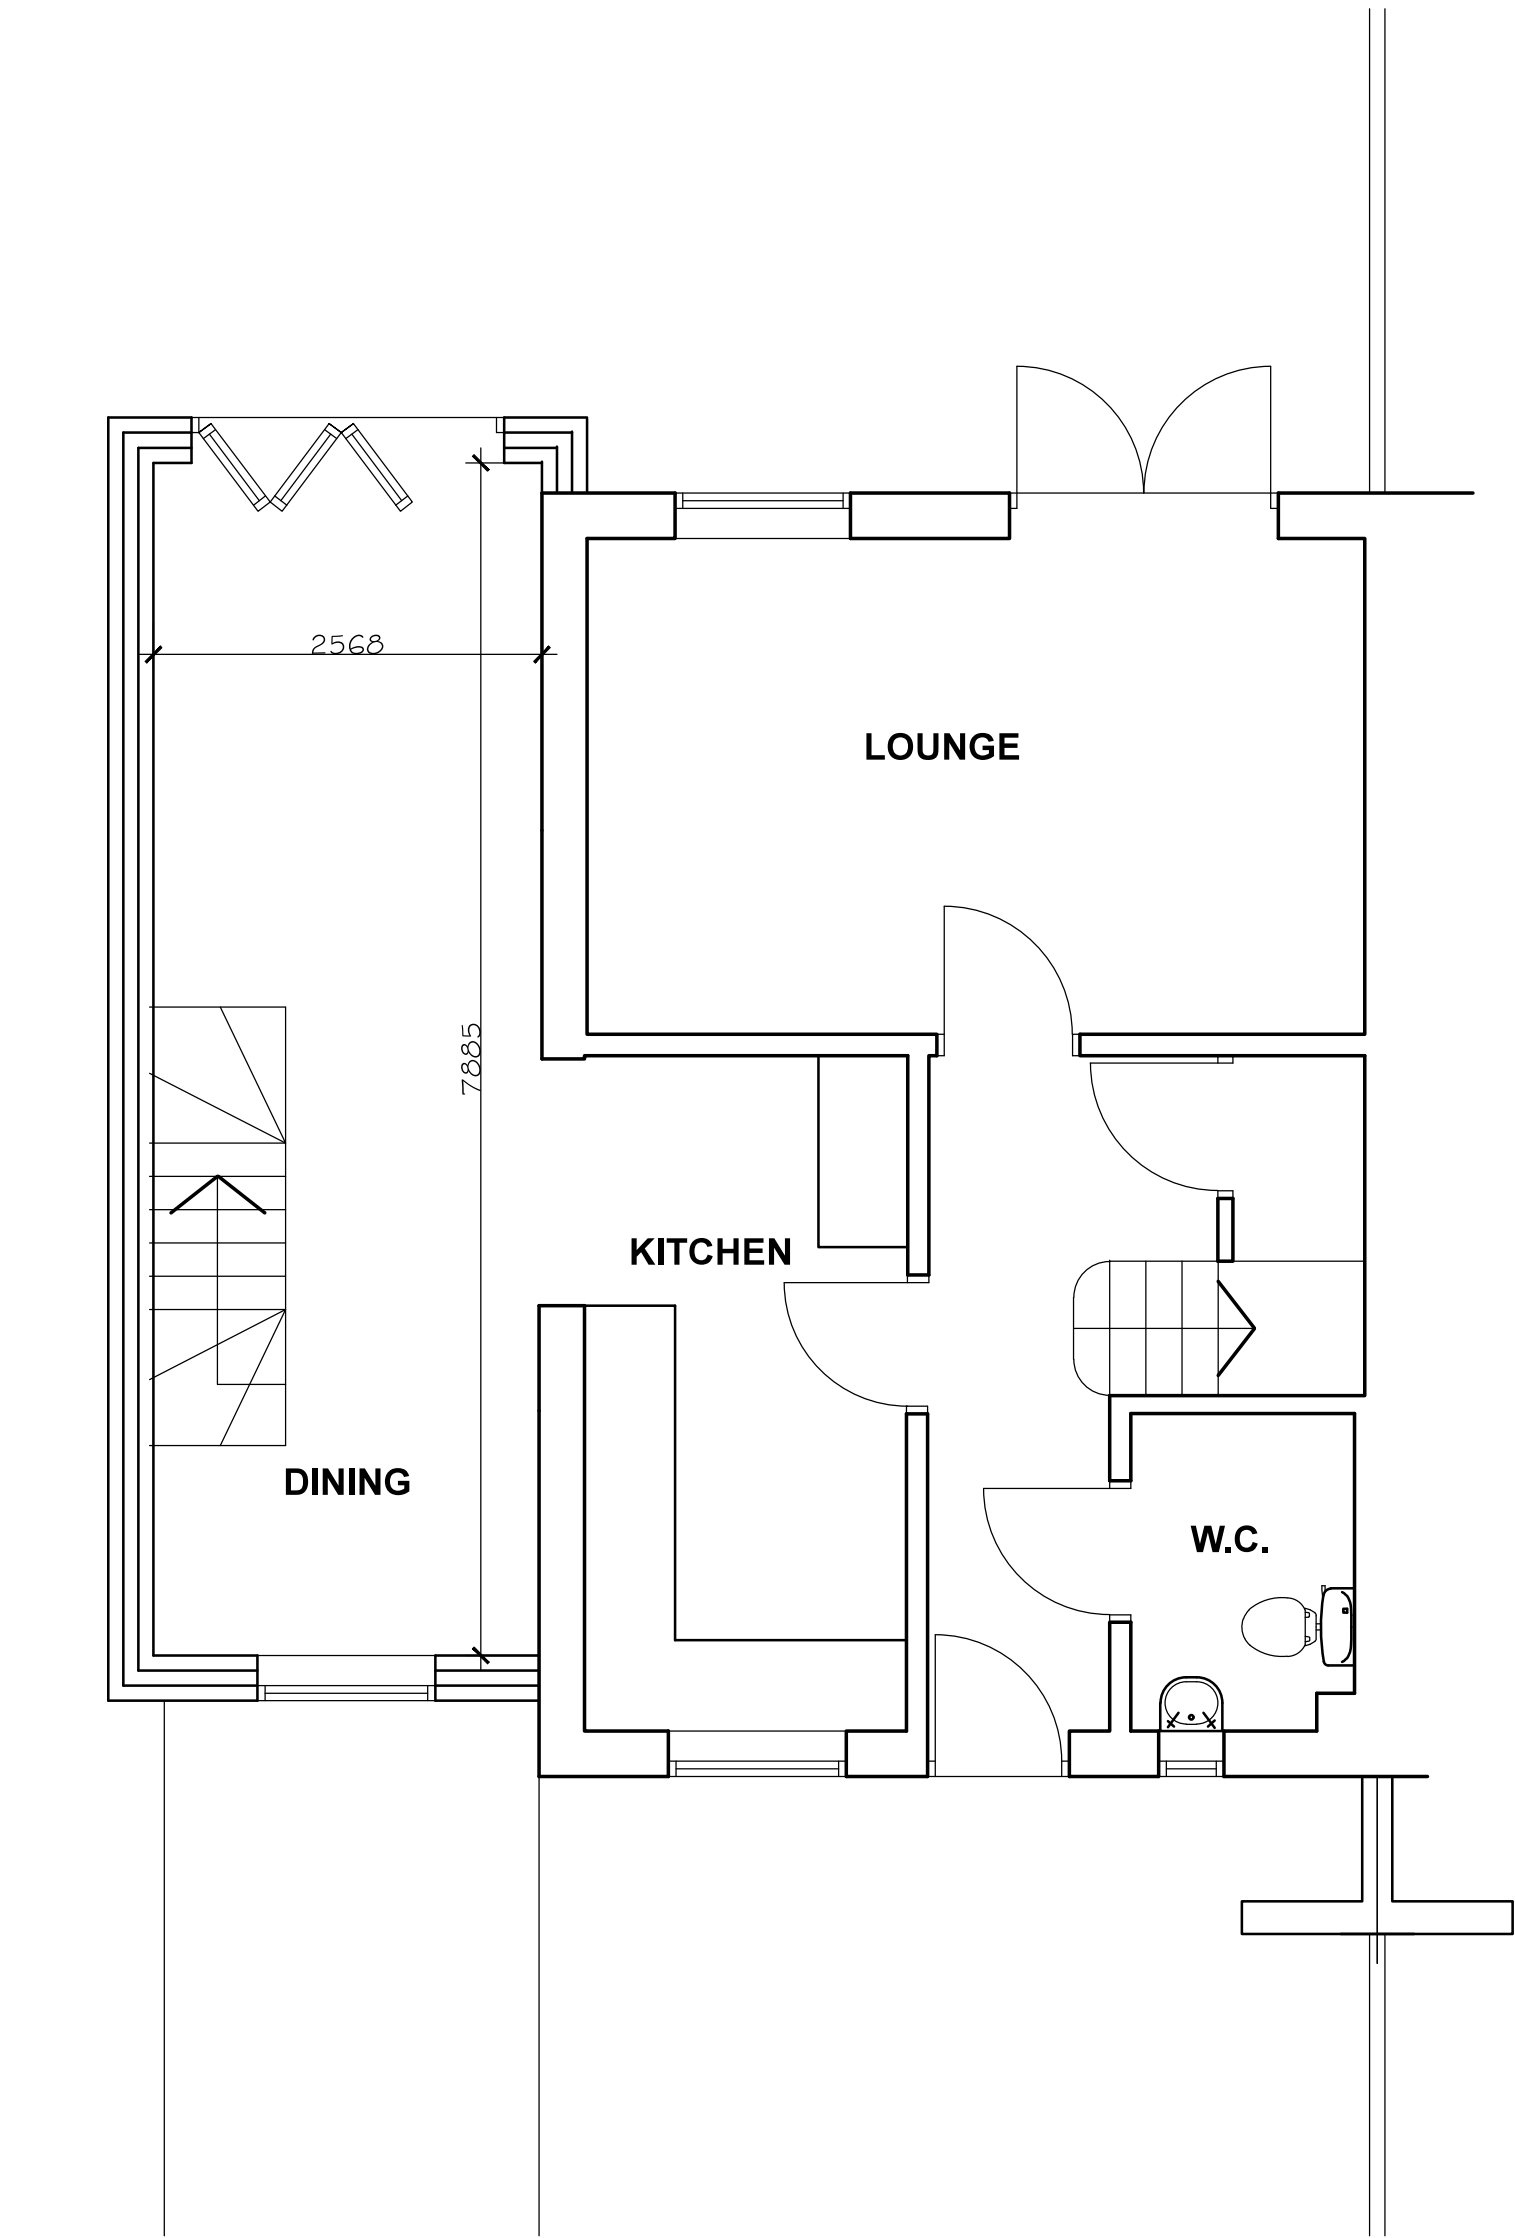

GROUND FLOOR PLAN

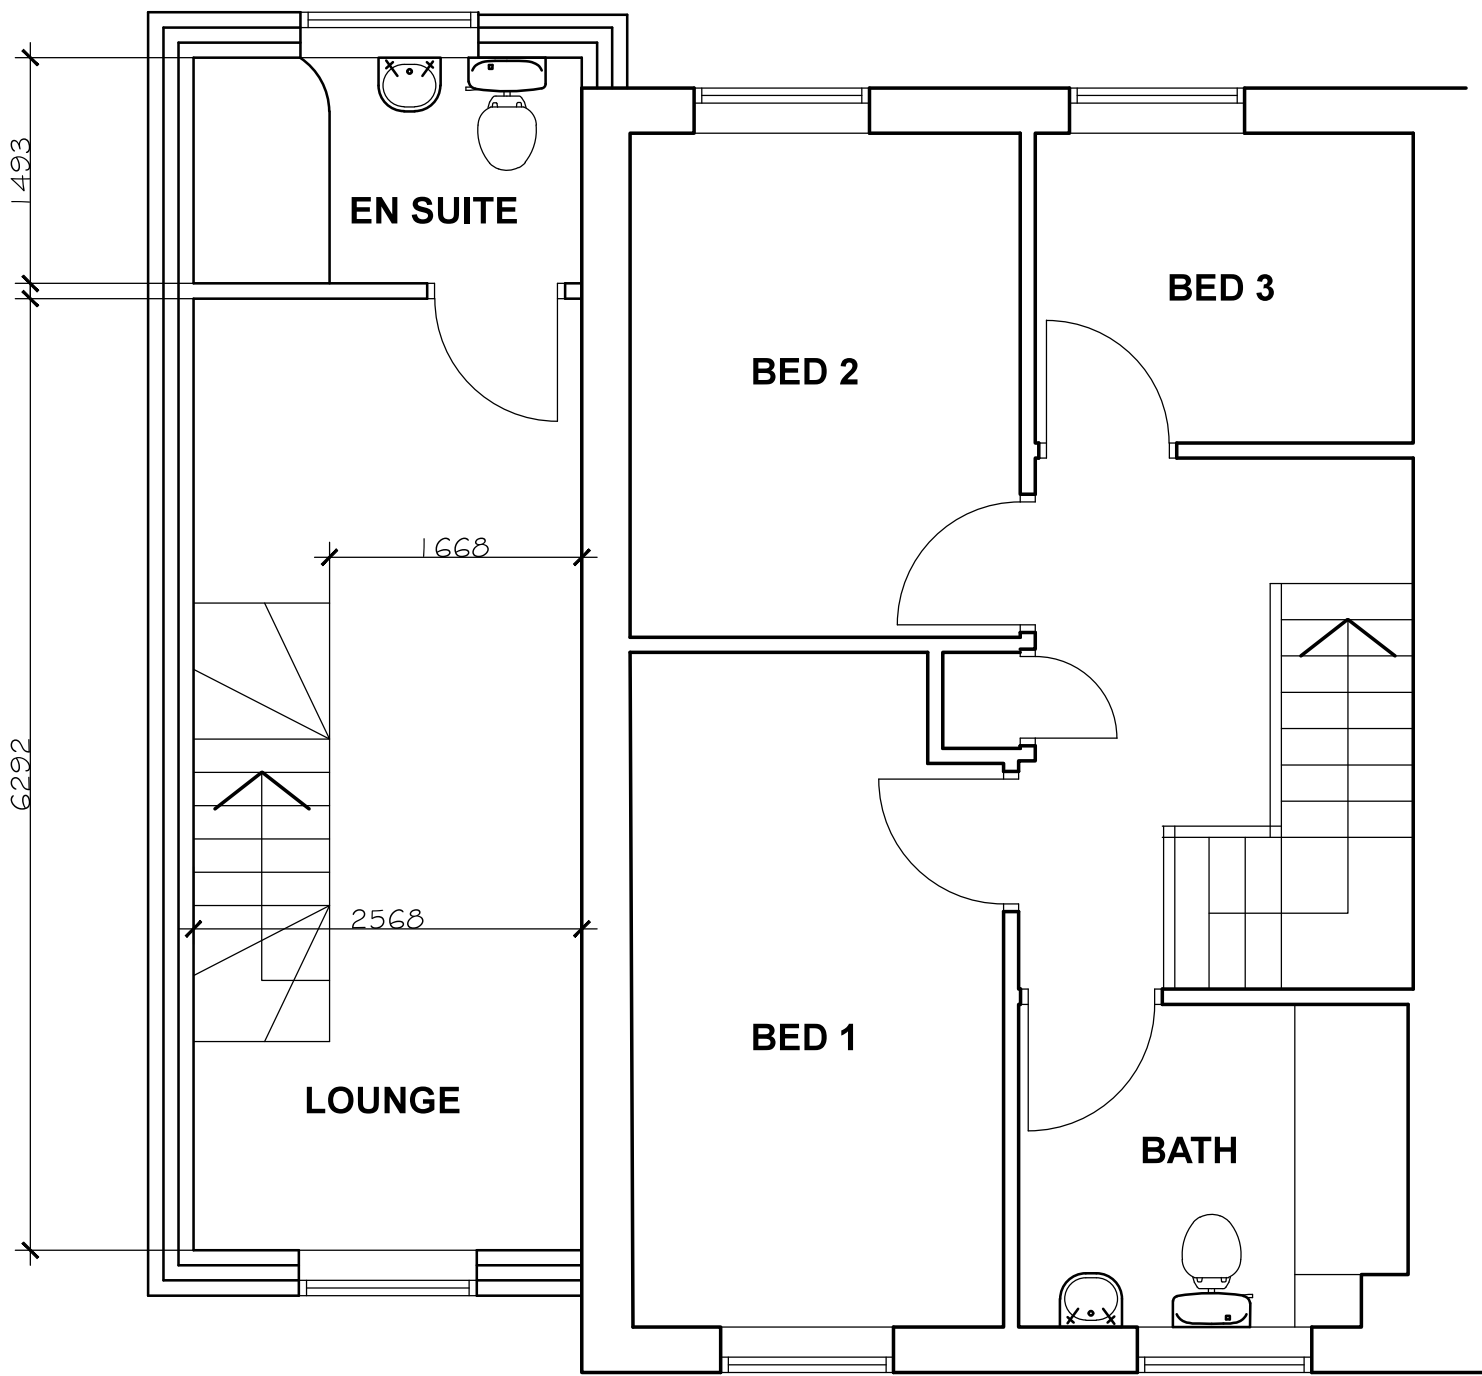

FIRST FLOOR PLAN

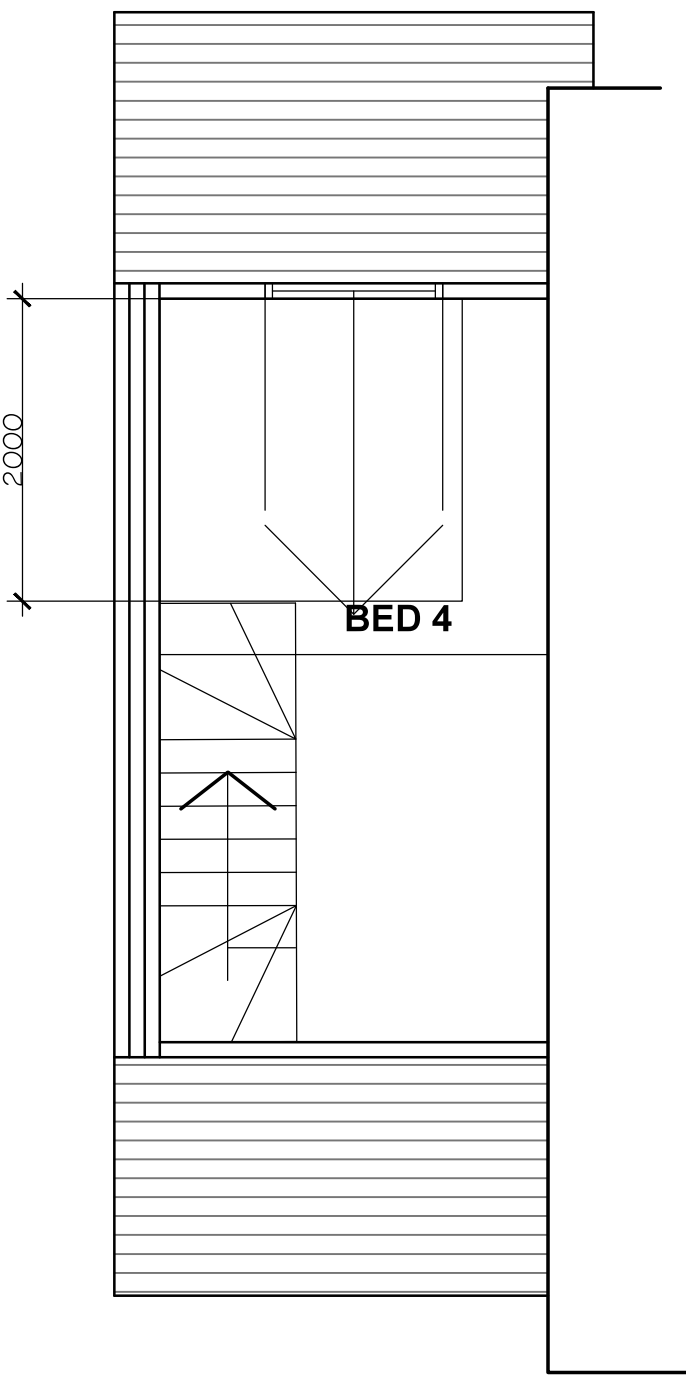

SECOND FLOOR PLAN