

SITE REF. :
ABC 123

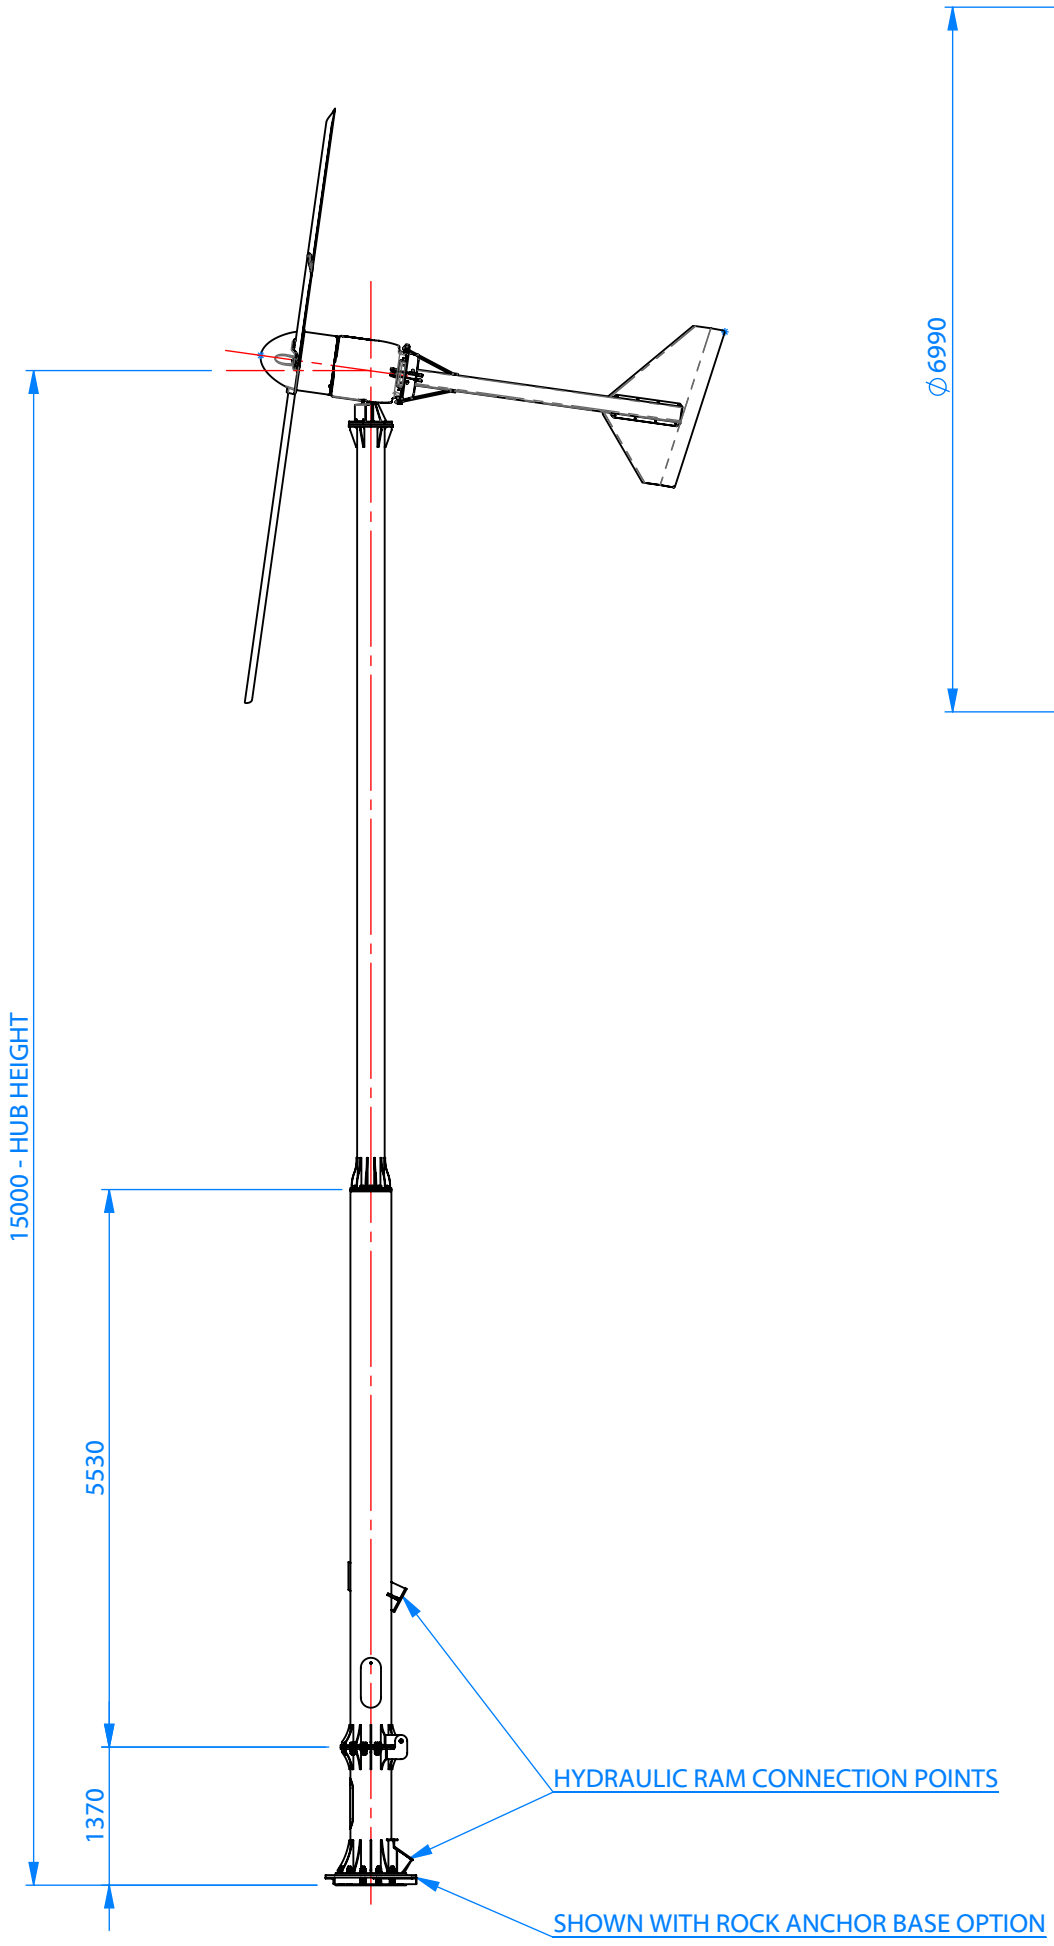

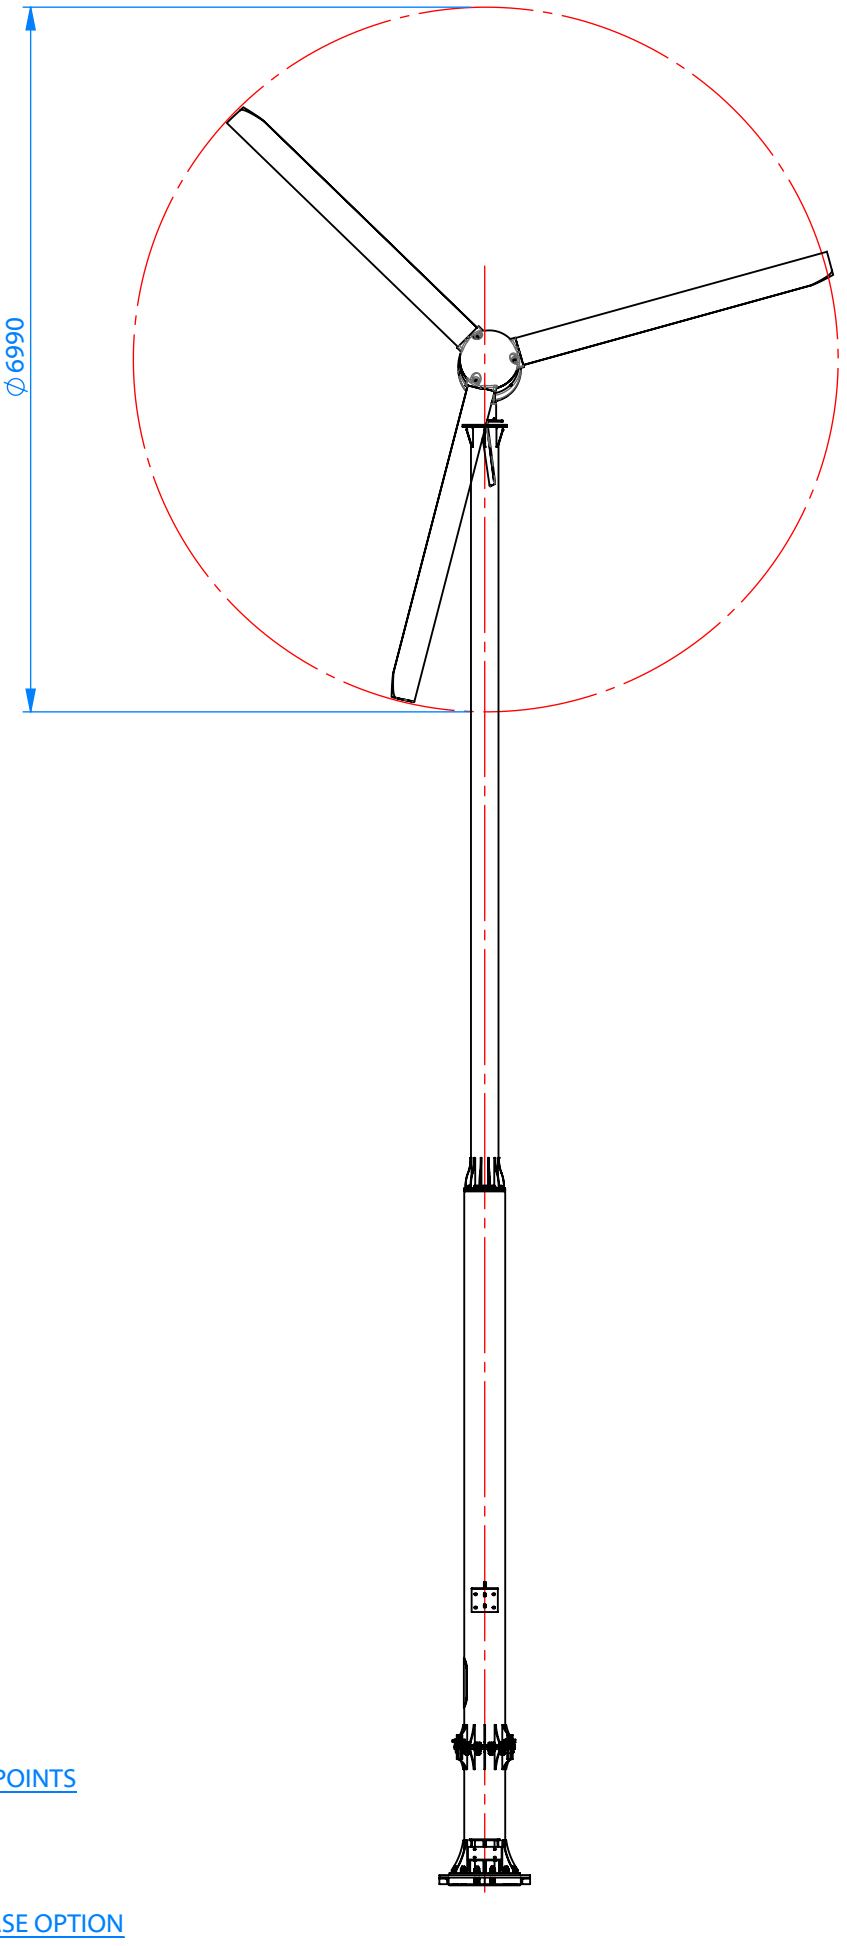

0 1m 2m 3m 4m 5m

THIS DRAWING IS THE PROPERTY OF HUTCHINSON ENGINEERING LTD. IT MUST NOT BE COPIED OR LENT WITHOUT PRIOR CONSENT OF HUTCHINSON ENGINEERING LTD. IF IN DOUBT ASK.

REV.	DESCRIPTION	DRAWN	APP'D	DATE
E	SCALE BAR ADDED	A.P.H	I.J.B	19/12/2011
D	HYDRAULIC RAMS REMOVED	A.P.H	I.J.B	11/11/2011
C	HUB HEIGHT NOW REFERENCED	A.P.H	I.J.B	11/11/2011
B	SECTIONS MODIFIED	A.P.H	I.J.B	10/11/2011
A	FOR ILLUSTRATION	A.P.H	I.J.B	23/08/2011

NOTES :
1. ALL DIMENSIONS ARE IN MILLIMETRES WITH LEVELS SHOWN IN METRES.
2. ALL DIMENSIONS NOT TOLERANCED TO BE WITHIN ±0.50mm.
3. STEELWORK TO BE TO BS 7668 OR BS EN 10113-1, GRADE S275 (UNLESS OTHERWISE SPECIFIED), & FABRICATED IN ACCORDANCE WITH BS 5950.
4. ALL BOLTS TO BE GRADE 8.8 SPUN GALVANISED TO BS 3692.
5. ALL STEELWORK TO BE PICKLED AND HOT DIP GALVANISED IN ACCORDANCE WITH BS EN ISO:1461 (UNLESS OTHERWISE SPECIFIED).
6. REMOVE ALL BURRS AND SHARP EDGES.

MATERIAL : SEE DETAILS

FINISH : GALVANISED

MASS (Kg.) : 1568.15

hutchinson engineering
TEL. +44 (0)151 422 9990
FAX. +44 (0)151 420 5100
www.hutchinsonengineering.co.uk
nqa. ISO 9001 Registered
EVERITE ROAD, WIDNES, CHESHIRE, WA8 8PT

CLIENT : BERGEY
PROJECT : 15M / 10KW RAM STRUCTURE
TITLE : GENERAL ARRANGEMENT DETAILS FOR 15M RAM STRUCTURE TO SUIT BERGEY 10KW TURBINE

A3

DRAWN :	APP'D :	CHK'D :	SCALE :	DATE :
A.P.H	I.J.B.	I.J.B.	1:75	23/08/2011

DWG No. : **BGY_15M_10kW_P_001**

REVISION **E**